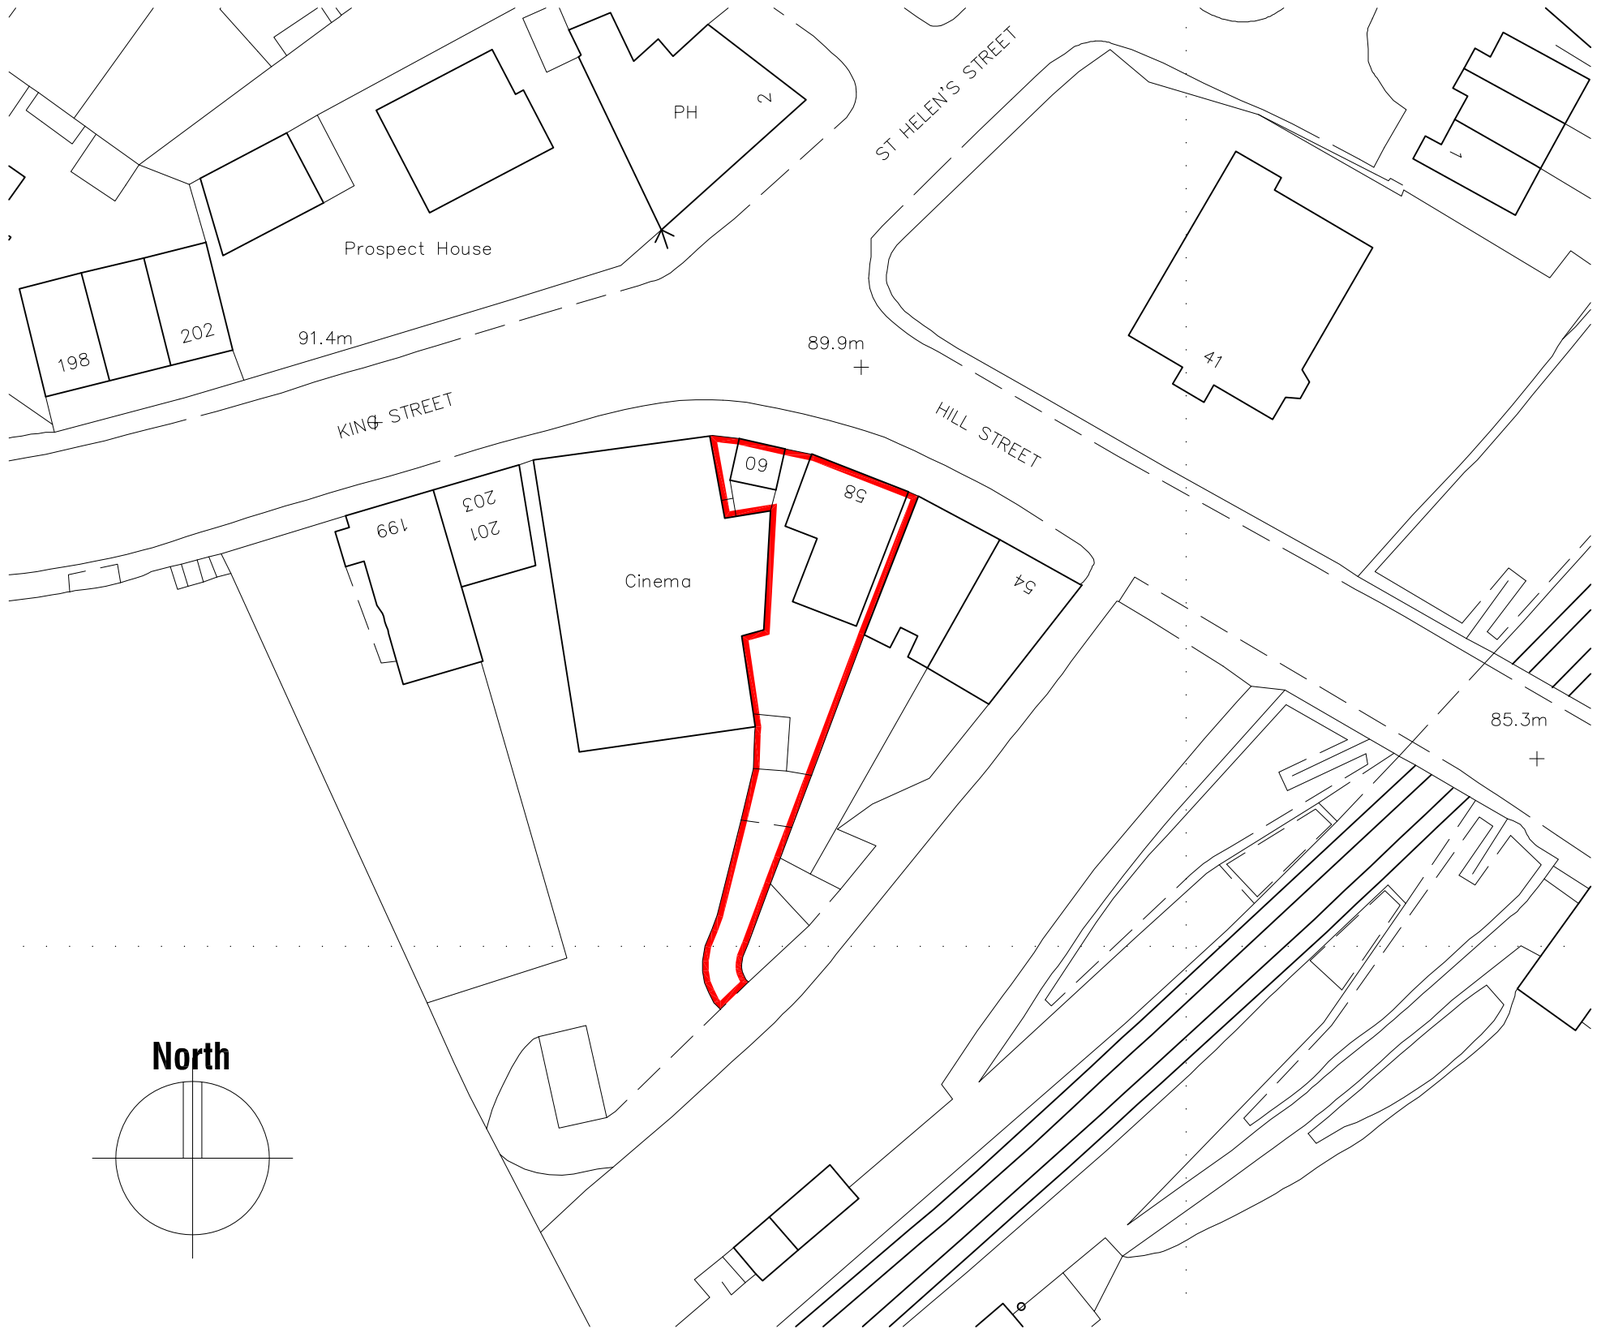


North

-

58/60 HILL STREET, ELSECAR
BARNSLEY,
S74 8DB.

BLOCK PLAN

0 cm | 2 cm | 4 cm | 6 cm | 8 cm | 10 cm | 12 cm | 14 cm | 16 cm | 18 cm | 20 cm

Ref: 201215	Drwg No: 05	Scale: 1:500 @ A3	Date: JUNE 2013

This drawing and the copyright is the Architectural Company's property and maybe used or reproduced only by agreement. All Dimensions in Millimetres unless specified otherwise and subject to verification on site.

Building Design Services

JE Architectural Ltd
23 Windmill Road, Wombwell,
Barnsley, S73 8PW.
Tel: 01226 754507
Email: jealtd@btconnect.com