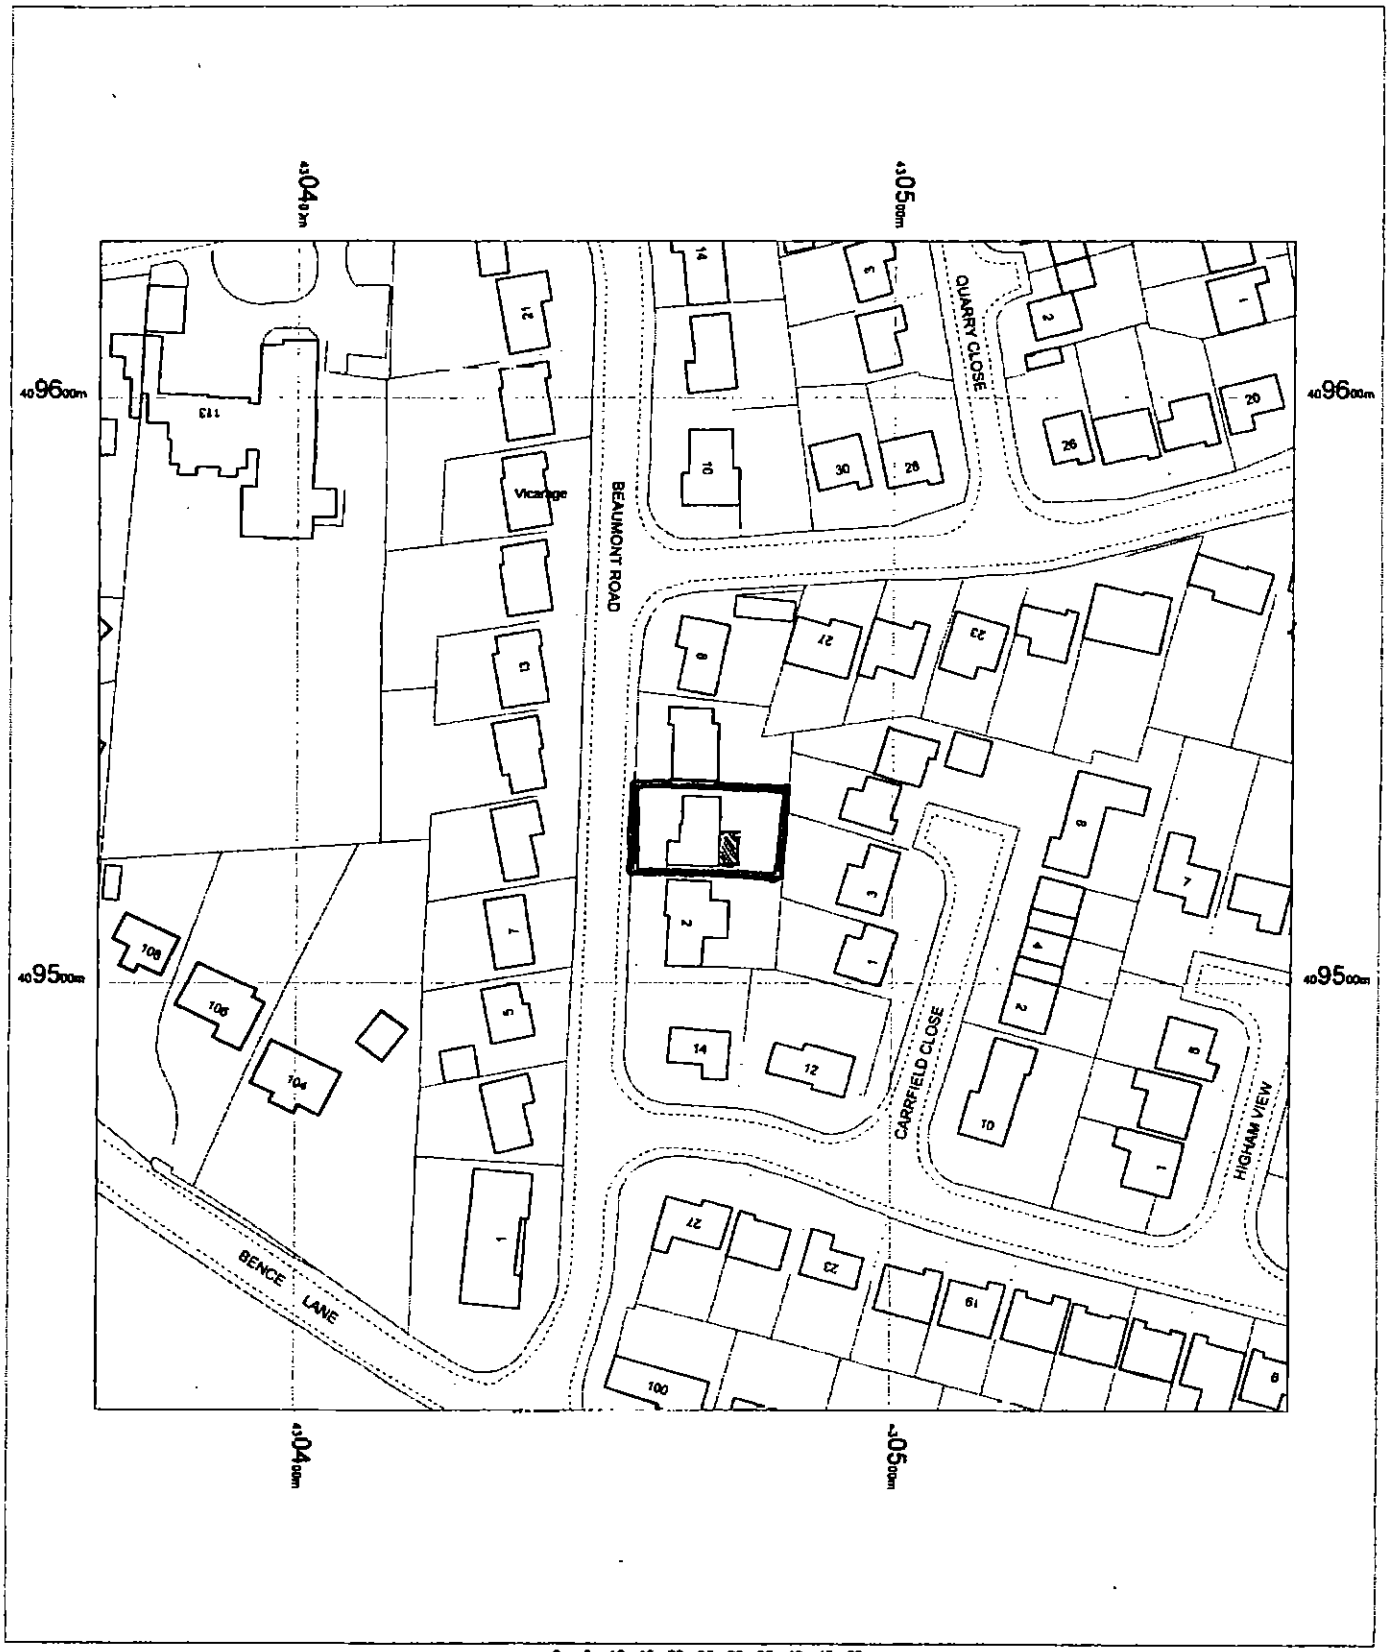


4 BEAUMONT RD
DARTON
BARNSLEY
S75 5JL

OS Mastermap
18 January 2012, ID: BW1-00120856
maps.blackwell.co.uk

1:1250 scale print at A4, Centre: 430467 E, 409527 N

©Crown Copyright. Licence no. 100041040

N

Mapping sourced from Ordnance Survey


BLACKWELL'S
www.blackwellmapping.co.uk
TEL: 0114 268 7658
maps.sheffield@blackwell.co.uk

Simon Elliott Associates
Planning & Development Consultants


4, Beaumont Road, Darton, Barnsley.

Proposed Single Storey Rear Extension.

Plan Scale – 1:50 & 1:100 – August 2021

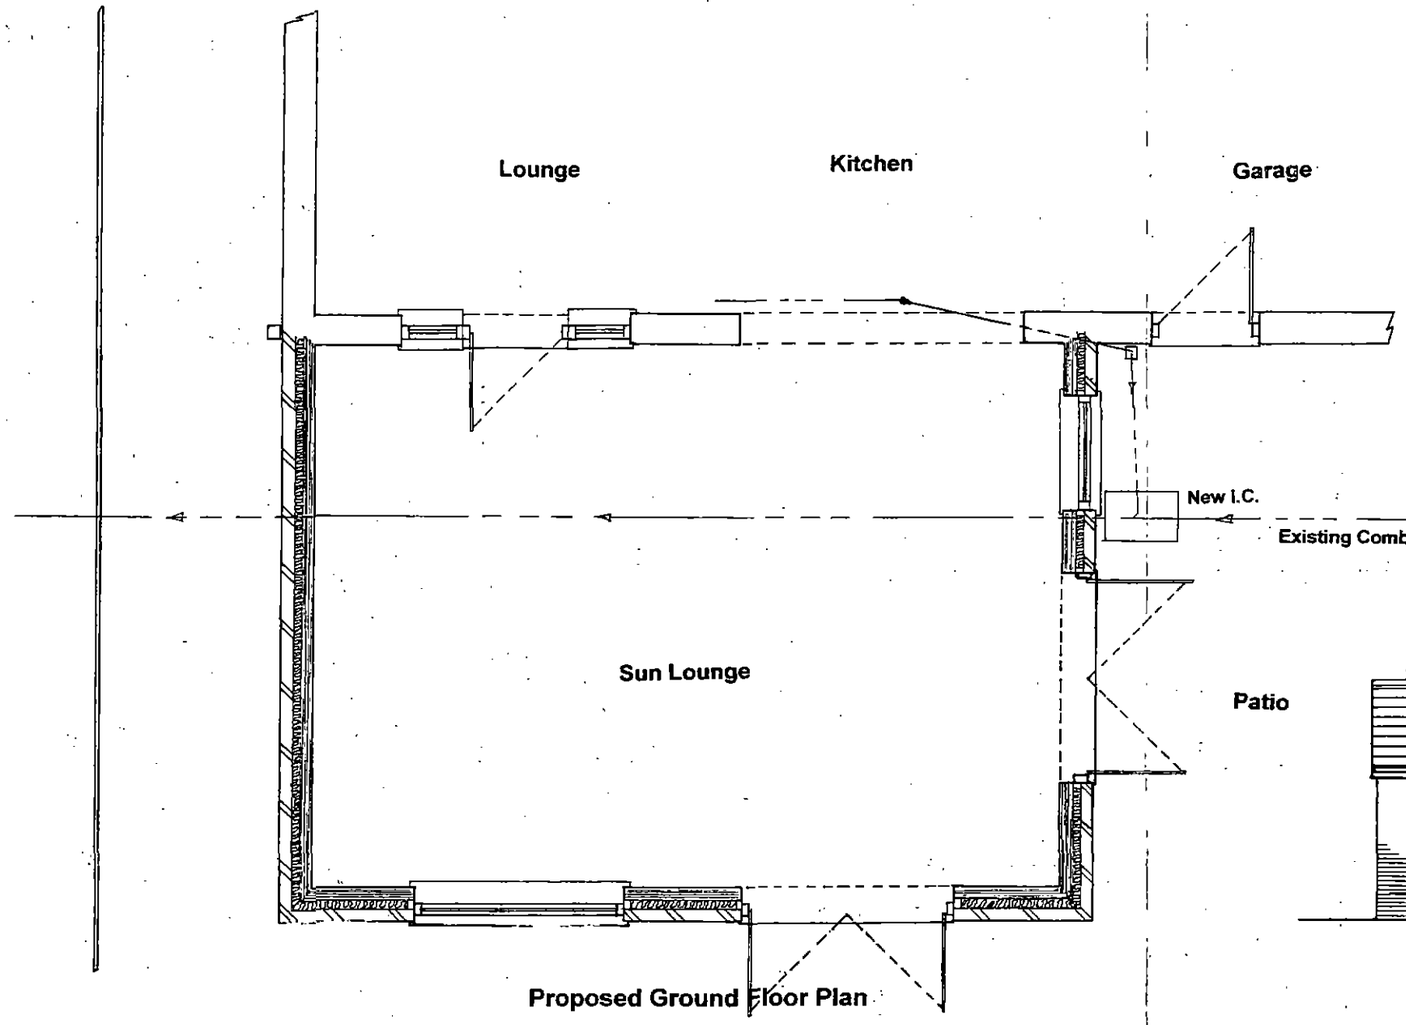


Proposed Ground Floor Plan

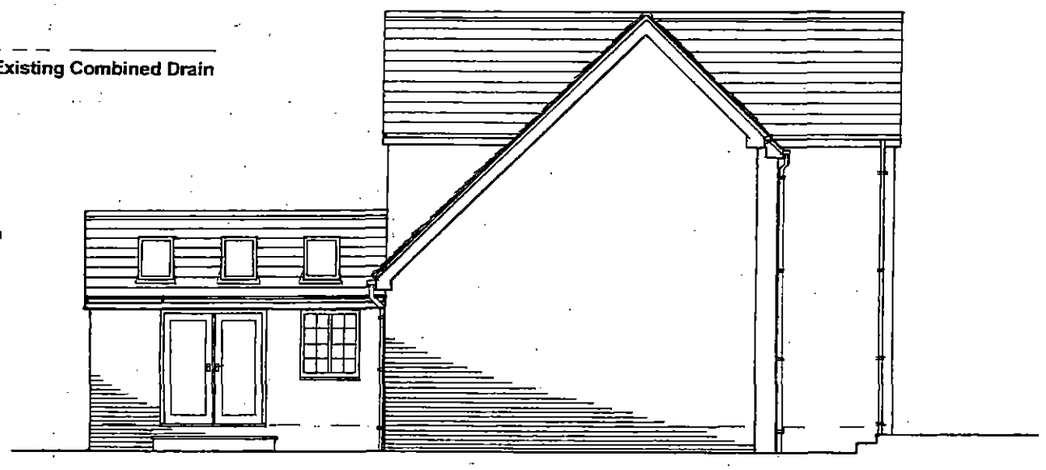

Proposed Side Elevation



Proposed Rear Elevation

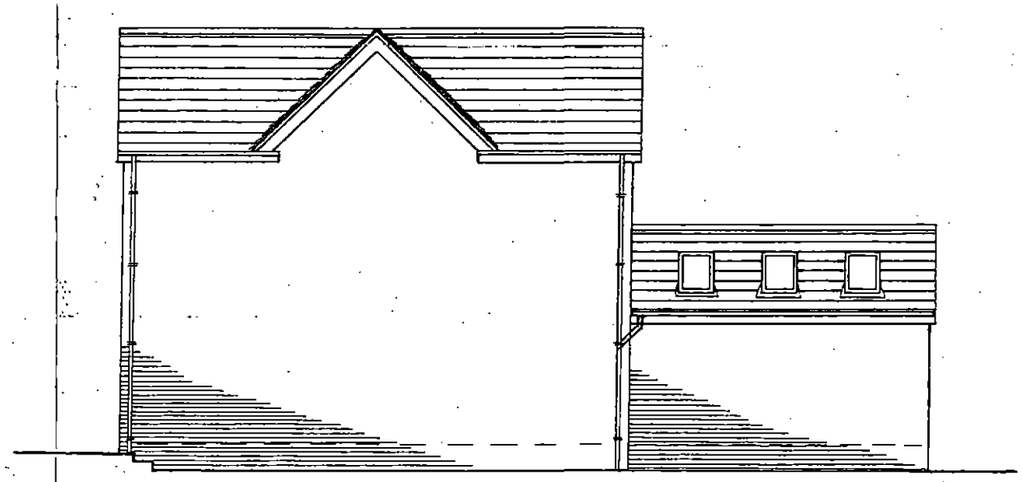

Proposed Side Elevation