
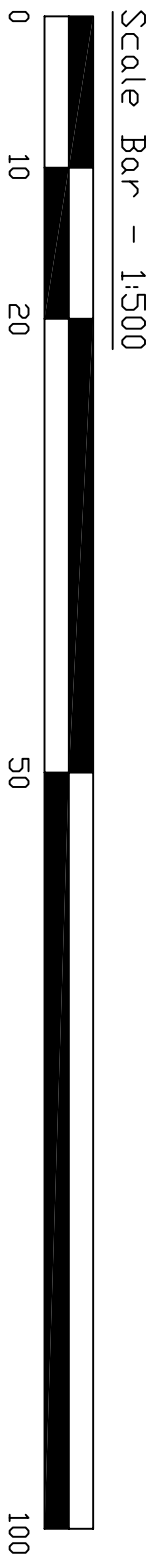


© Crown Copyright and database rights 2022 OS Licence no. 100041041

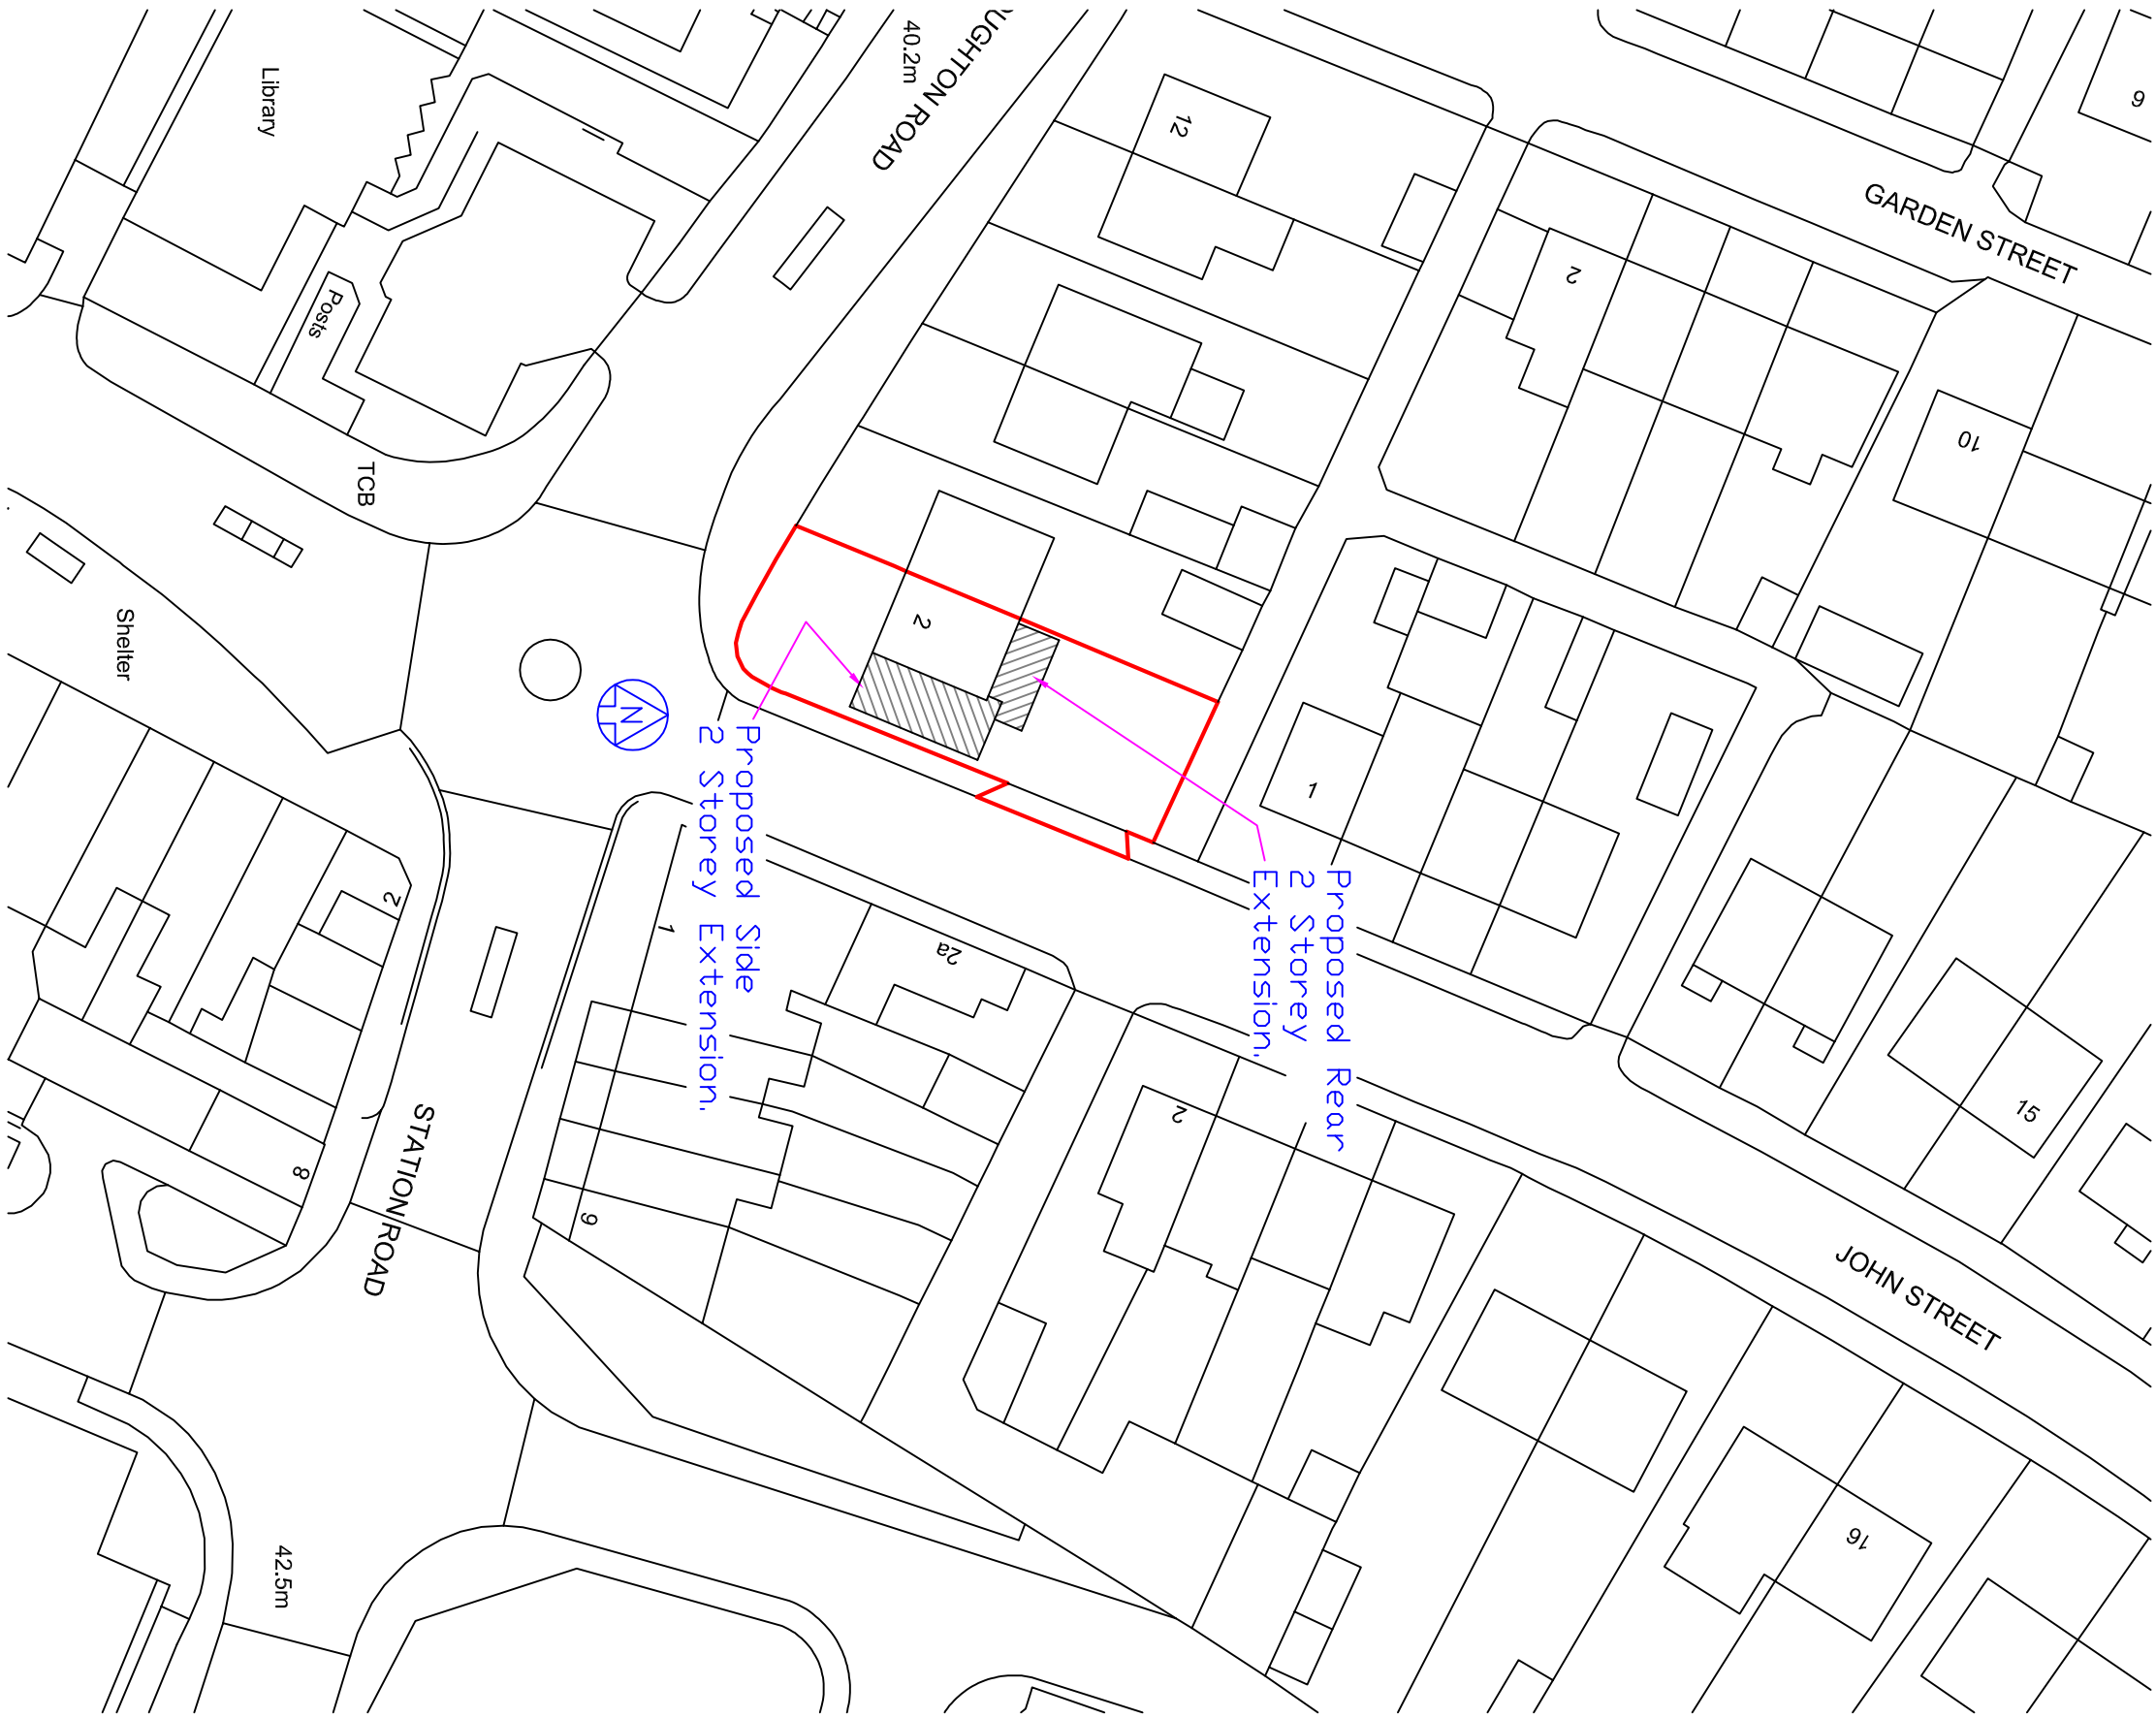

DO NOT SCALE
THIS DRAWING IS COPYRIGHT ©

NOTES	
BLOCK OF 3 APARTMENTS WAS A HOUSE OF MULTIPLE OCCUPATION.	
REVISION	
A	30
	10
	22

— D E S I G N —
88, Loscoe-Denby Lane
Loscoe, Heanor
Derbyshire
DE75 7RX
TEL : 07771 675788
E-MAIL: godesignplanning@aol.com

CLIENT

Dave, Dave & Dave Ltd

PROJECT

2, Houghton Road
Thurnscoe, Rotherham
S63 0JT

TITLE

Proposed 2 Storey
Extension to Side &
to Rear of House, to
Create 3 Apartments.

Location & Block Plans

DRAWN BY

G. O'Shea

CHECKED BY

A2

SCALE

31/08/22

DATE

22/02/2026

DWG No.

05

REV

A