


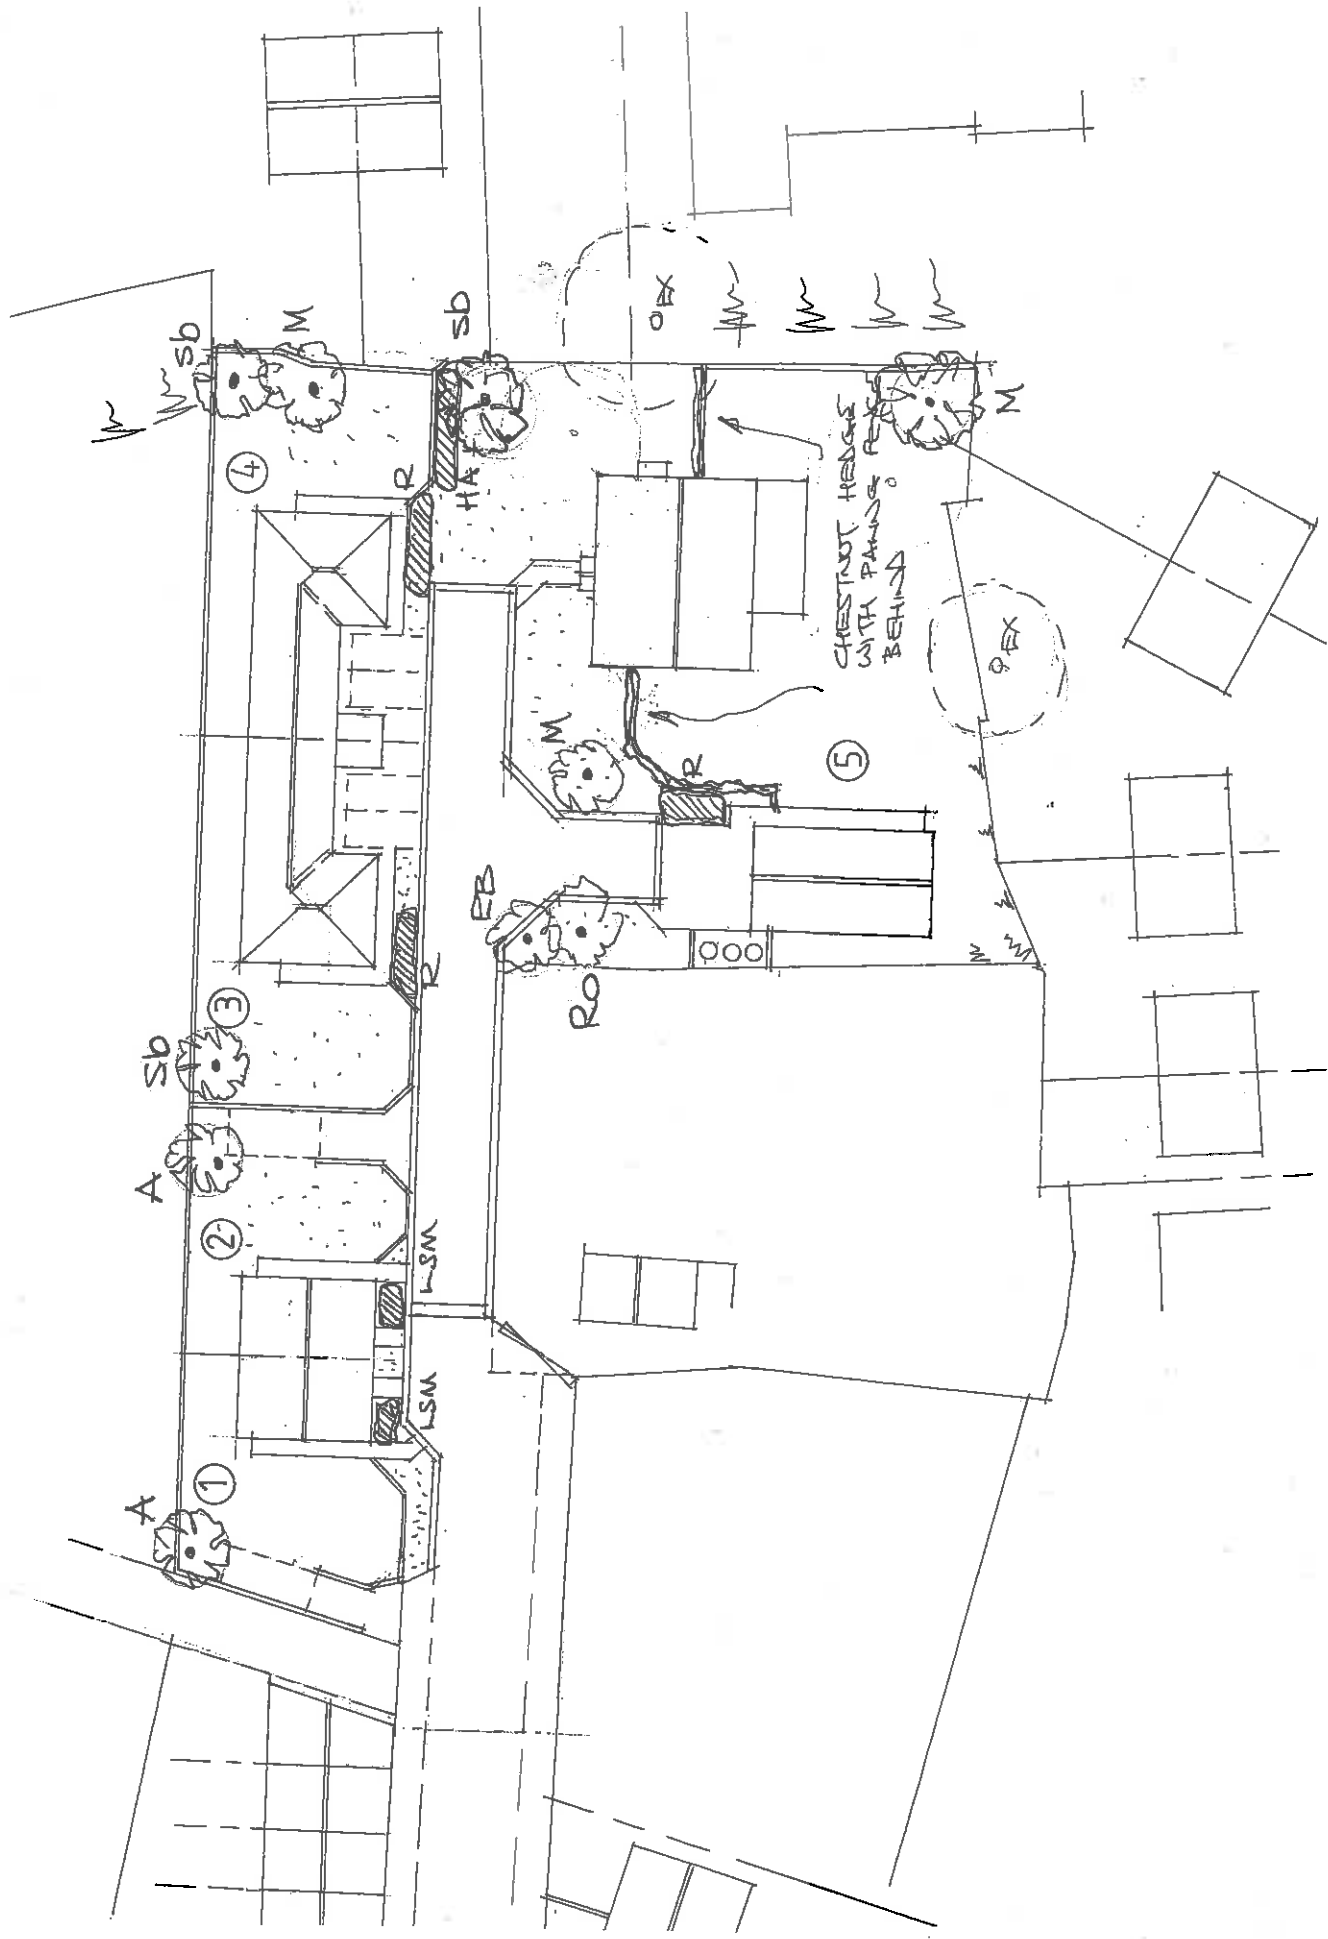

SHRUB PLANTING - BISMARCK STREET

Species	Drawing Ref	Overall height/spread in cms	Root Condition	Container size in litres	Habit	Min. Number of breaks	Plants / Sq. m	Number of Plants
Rosmarinus Officinalis	R	30 - 40	C	3	Bushy	3	4	48
Hebe Albicans	Ha	20 - 30 D	C	3	Bushy	5	5	25
Lavandula Spica "Munstead Dwarf"	LsM	20 - 30	C	3	Bushy	5	7	28

TREE PLANTING - BISMARCK STREET

Species	Drawing Ref	Girth cms	Overall height cms	Clear Stem	Root Condition	Number of Trees
Elderberry (Sambucus Nigra)	Eb	10 - 12	300 - 350	175 - 200	Bare	1
Rowan (Sorbus Aucuparia)	Ro	10 - 12	300 - 350	175 - 200	RB	1
Apple (Malus Rosaceae)	A	10 - 12	300 - 350	175 - 200	Bare	2
Silver Birch (Betula Pendula)	Sb	10 - 12	300 - 350	175 - 200	Bare	3
Paperbark Maple (Acer Griseum)	M	10 - 12	300 - 350	175 - 200	Bare	3

Rev	Notes	Date
A	LANDSCAPE A1-T.	05/19

Garry Greetham Associates
Residential Design Consultant
Westwood House
18 Carr Lane
Tannersley
Barnsley S75 3BE
Tel(01226)746573

PROJECT Residential Development
CLIENT Mr. Mick Miller
TITLE Landscape Layout
ADDRESS Bismarck Street,
Warsbrough Common,
Barnsley. S70 4NA
DRAWN BY ggg
SCALE 1:500 DATE Mar 19
DRAWING No 903-05 REV A
Member of the Chartered Institute of Architectural Technologists

Amended plan