

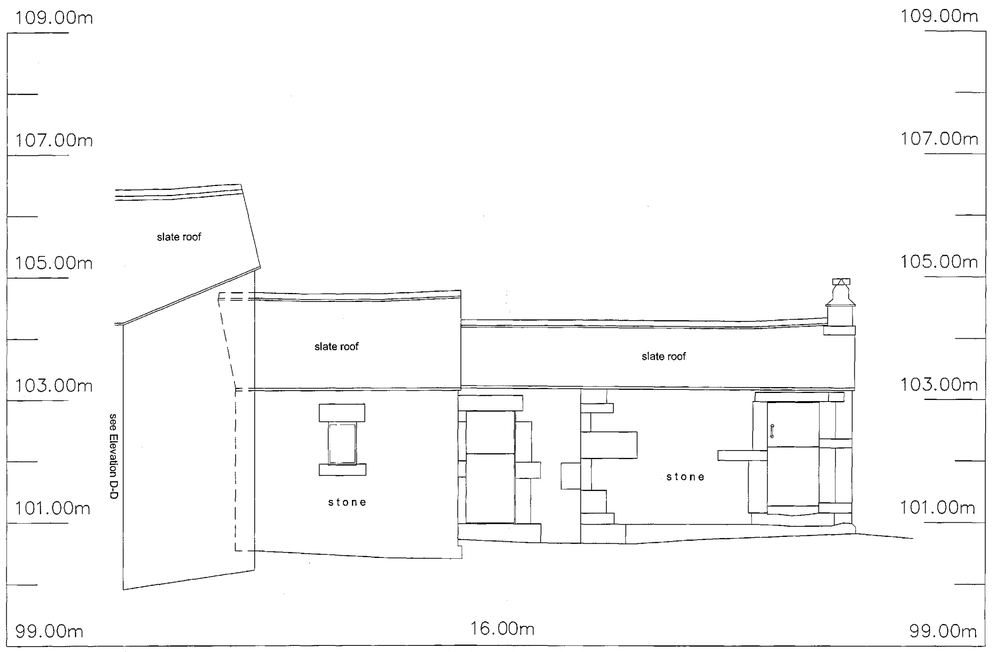


ELEVATION E-E

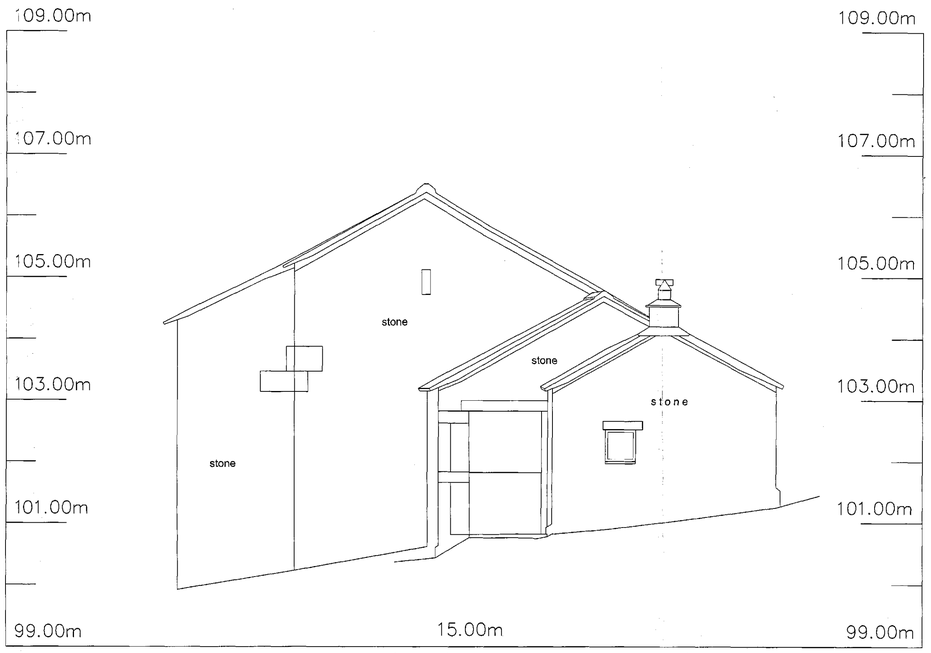

ELEVATION F-F

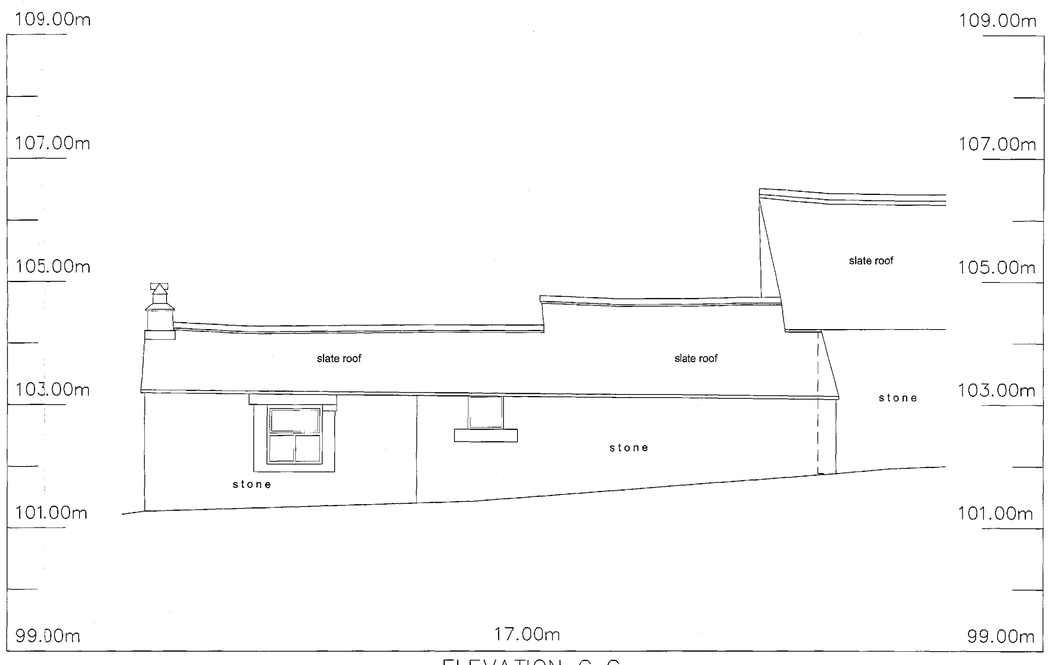

ELEVATION G-G

BMBC
CORPORATE MAIL ROOM
24 AUG 2016
Received by:
ORIGINAL COPY

CT SURVEYS
Topographic & Building Surveys

THE OLD MILL
HIGHFIELD, TINGLEY
WAKEFIELD
WF3 1LA

Tel : 0113 259 7023
Mob : 07949 195764
email : mail @ct-surveys.com
Web Site : www .ct-surveys.com

©COPYRIGHT CT SURVEYS LTD. REPRODUCTION OF THIS INFORMATION PROHIBITED WITHOUT WRITTEN AUTHORITY FROM CT SURVEYS LTD.

ABBREVIATIONS

AR	ASSUMED ROUTE	OSA	OUTSIDE SURVEY ARE
AV	AIR VALVE	P	POST / POLE
B	BOLLARD	RL	RIDGE LEVEL
BH	BOREHOILE	RE	RODDING EYE
BT	BRITISH TELECOM CHAMBER	RS	ROAD SIGN
CATV	CABLE TV	RWP	RAINWATER PIPE
CP	CABLE PIT	S	STAY
CL	COVER LEVEL	SC	STOP COCK
CR	CABLE RISER	ST	STOP TAP
DP	DOWN PIPE	SV	STOP VALVE
EL	EAVES LEVEL	SVP	SOIL VENT PIPE
EP	ELECTRICITY POLE	TC	TRAFFIC CONTROL
ER	EARTH ROD	TCB	TELEPHONE CALL BOX
FH	FIRE HYDRANT	TFR	TAKEN FROM RECORD
FL	FLOOR LEVEL or FENCE LEVEL	TH	THRESHOLD LEVEL
G	GULLY	TL	TRAFFIC LIGHTS
GPR	TRACED BY G.P.R.	TP	TELEGRAPH POLE
GV	GAS VALVE	UTGA	UNABLE TO GAIN ACCE
IC	INSPECTION CHAMBER	UTL	UNABLE TO LOCATE
IL	INVERT LEVEL	UTR	UNABLE TO RAISE
JB	JUNCTION BOX	UTS	UNABLE TO SURVEY
KW	KERB WIER	UTT	UNABLE TO TRACE
LB	LITTER BIN or LETTER BOX	WL	WATER LEVEL or WALL
LP	LAMP POST	VP	VENT PIPE
MH	MANHOLE	WM	WATER METER
NL	NOT LOCATED	WO	WASH OUT VALVE
NT	NO TRACE	WP	WATER PIPE

b	BEAM HEIGHT
c	CILL HEIGHT
cht	CEILING HEIGHT
dht	DOOR HEIGHT
fcht	FALSE CEILING HEIGHT
+10.26	FLOOR LEVEL
+[10.26]	BEAM/OVERHEAD LEVEL
h	HEAD HEIGHT
sp	SPRING POINT
	STEPS / STAIRS UP

All services to be field verified.

This drawing and the information contained within has been issued in confidence and remains the Copyright of CT Surveys Ltd.

Disclosure of this information to Third Parties and unauthorised copyi replication of data is forbidden without gaining approval from CT Surv

CT SURVEYS IS A MEMBER OF:

THE SURVEY ASSOCIATION


constructionline

SURVEY NOTES:
Survey related to previous job 1769AB, surveyed June 2009

SURVEY REVISIONS	
PREVIOUS DWG NO:	3254AB
REVISION NO:	3254AB-R1
DATE:	October 2015

REVISION NOTES:
3254AB-R1 - Elevations and Floorplans extended to include the barn next to th surveyed previously October 2015, Job no. 3254AB

LAYOUT VIEWS

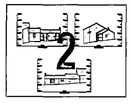


CLIENT:
Michael Clynch

PROJECT TITLE:
Outbuilding, Weaver's Cottag
Leapings Lane, Thurlstone

DRAWING NUMBER:
3254AB-R1/2

SCALE:	1:50 @ A1	SURVEY DATE:	February 2016
LEVEL DATUM:	Arbitrary	GRID DATUM:	Arbitrary
BENCH MARK USED:	Related to Previous Survey 1769AB	BM VALUE:	100.000m
		SHEET NU	2

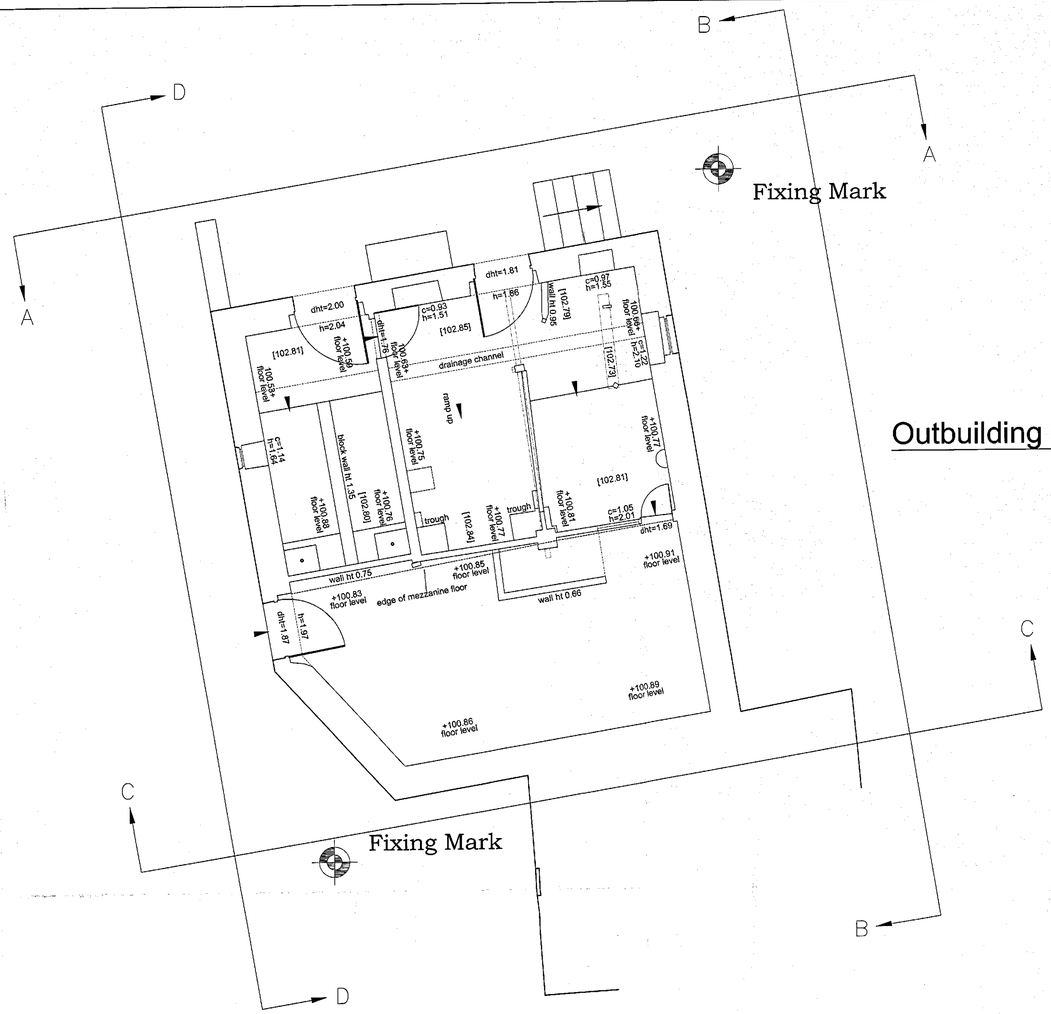

CT SURVEYS
Topographic & Building Surveys
THE OLD MILL
HIGHFIELD, TINGLEY
WAKEFIELD
WF3 1LA
Tel : 0113 259 7023
Mob : 07949 195764
email : mail@ct-surveys.com
Web Site : www.ct-surveys.com
© COPYRIGHT CT SURVEYS LTD. REPRODUCTION OF THIS INFORMATION PROHIBITED WITHOUT WRITTEN AUTHORITY FROM CT SURVEYS LTD.

ABBREVIATIONS

AR	ASSUMED ROUTE	OSA	OUTSIDE SURVEY AR
AV	AIR VALVE	P	POST / POLE
B	BOLLARD	RL	RIDGE LEVEL
BH	BOREHOLE	RE	RODDING EYE
BT	BRITISH TELECOM CHAMBER	RS	ROAD SIGN
CATV	CABLE TV	RWP	RAINWATER PIPE
CP	CABLE PIT	S	STAY
CL	COVER LEVEL	SC	STOP COCK
CR	CABLE RISER	ST	STOP TAP
DP	DOWN PIPE	SV	STOP VALVE
EL	EAVES LEVEL	SVP	SOIL VENT PIPE
EP	ELECTRICITY POLE	TC	TRAFFIC CONTROL
ER	EARTH ROD	TCB	TELEPHONE CALL BO
FH	FIRE HYDRANT	TFR	TAKEN FROM RECOR
FL	FLOOR LEVEL or FENCE LEVEL	TH	THRESHOLD LEVEL
G	GULLY	TL	TRAFFIC LIGHTS
GPR	TRACED BY G.P.R.	TP	TELEGRAPH POLE
GV	GAS VALVE	UTGA	UNABLE TO GAIN ACC
IC	INSPECTION CHAMBER	UTL	UNABLE TO LOCATE
IL	INVERT LEVEL	UTR	UNABLE TO RAISE
JB	JUNCTION BOX	UTS	UNABLE TO SURVEY
KW	KERB WIER	UT	UNABLE TO TRACE
LB	LITTER BIN or LETTER BOX	WL	WATER LEVEL or WA
LP	LAMP POST	VP	VENT PIPE
MH	MANHOLE	WM	WATER METER
NL	NOT LOCATED	WO	WASH OUT VALVE
NT	NO TRACE	WP	WATER PIPE

b	BEAM HEIGHT
c	CILL HEIGHT
cht	CEILING HEIGHT
dht	DOOR HEIGHT
fcht	FALSE CEILING HEIGHT
+10.26	FLOOR LEVEL
+(1.20)	BEAM/OVERHEAD LEVEL
h	HEAD HEIGHT
sp	SPRING POINT
	STEPS / STAIRS UP

All services to be field verified.

This drawing and the information contained within has been issued confidence and remains the Copyright of CT Surveys Ltd.
Disclosure of this information to Third Parties and unauthorised cop replication of data is forbidden without gaining approval from CT Su


CT SURVEYS IS A MEMBER OF:
THE SURVEY ASSOCIATION
constructionlin

SURVEY NOTES:
Survey related to previous job 1769AB, surveyed June 2009

SURVEY REVISIONS	
PREVIOUS DWG NO:	
REVISION NO:	
DATE:	

REVISION NOTES:

LAYOUT VIEWS

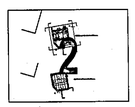


CLIENT:
Michael Clynch

PROJECT TITLE:
Outbuilding, Weaver's Cott
Leapings Lane, Thurlstone


DRAWING NUMBER:
3254AB/2

CORPORATE MAIL ROOM
24 AUG 2016
Received by: .....
ORIGINAL COPY


SCALE: 1:50 @ A1	SURVEY DATE: October 20
LEVEL DATUM: Arbitrary	GRID DATUM: Arbitrary
BENCH MARK USED: Related to Previous Survey 1769AB	BM VALUE: 100.000m

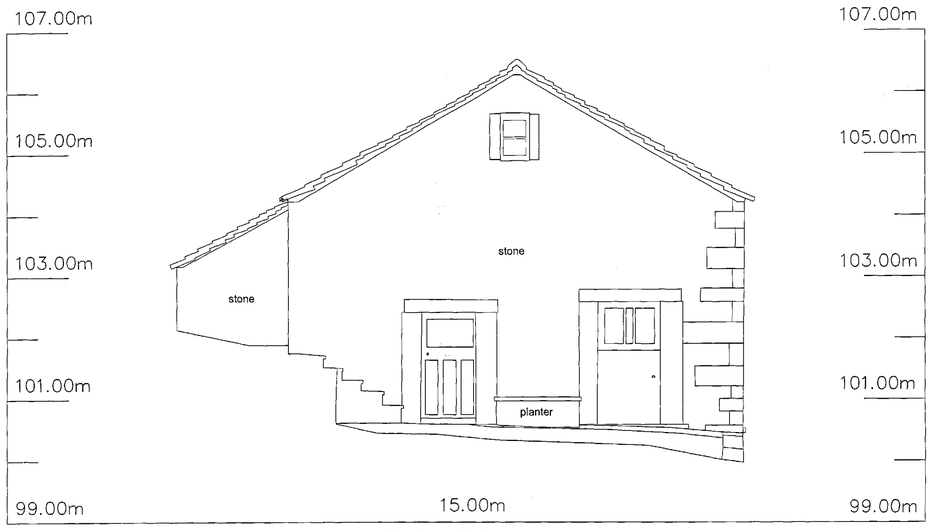


ELEVATION A-A

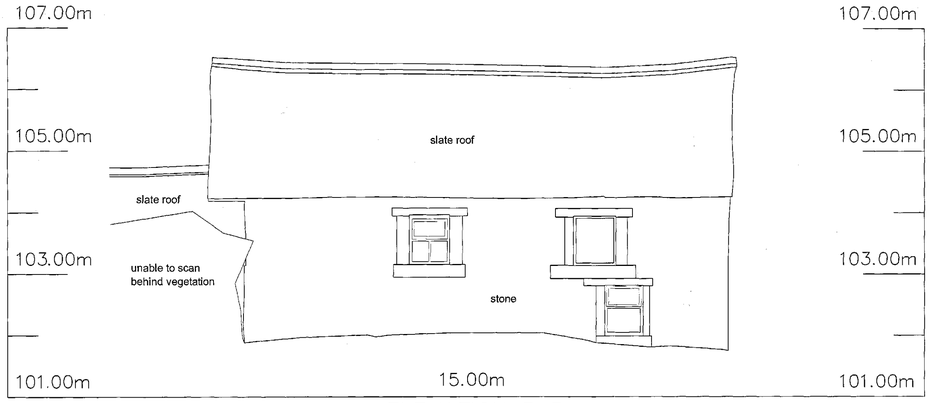

ELEVATION B-B

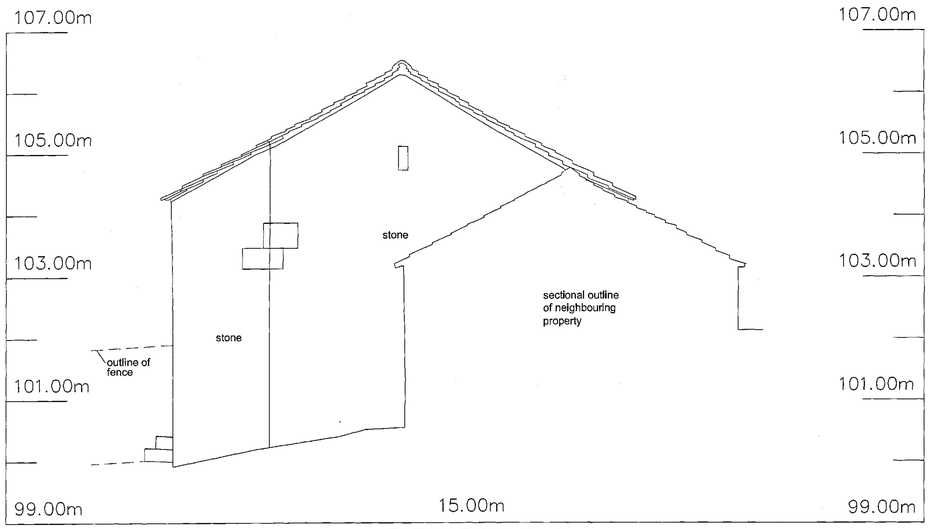

ELEVATION C-C

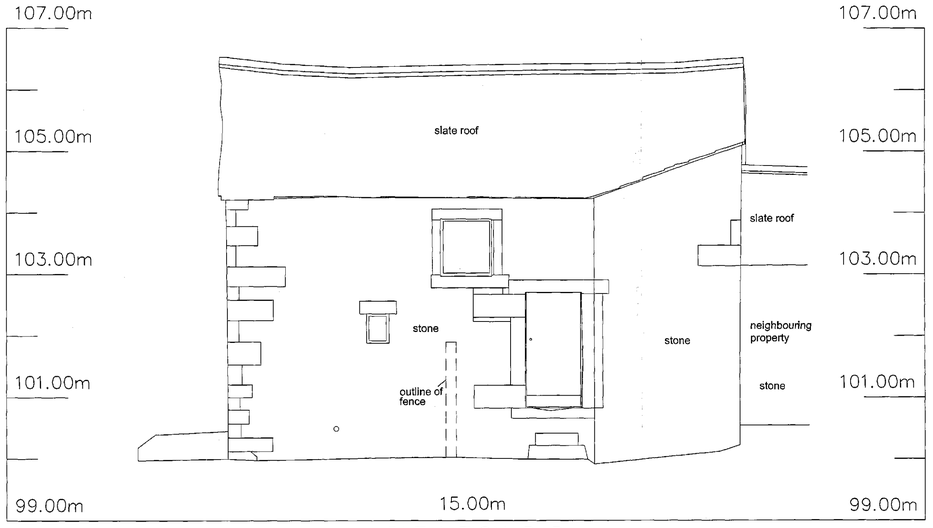

ELEVATION D-D

RECEIVED
MAIL ROOM
24 MAY 2016
COPY

CT SURVEYS
Topographic & Building Surveys

THE OLD MILL
HIGHFIELD, TINGLEY
WAKEFIELD
WF3 1LA

Tel : 0113 259 7023
Mob : 07949 195764
email : mail @ct-surveys.com
Web Site : www .ct-surveys.com

©COPYRIGHT CT SURVEYS LTD. REPRODUCTION OF THIS INFORM
PROHIBITED WITHOUT WRITTEN AUTHORITY FROM CT SURVEY

ABBREVIATIONS

AR	ASSUMED ROUTE	OSA	OUTSIDE SURV
AV	AIR VALVE	P	POST / POLE
B	BOLLARD	RL	RIDGE LEVEL
BH	BOREHOLE	RE	RODDING EYE
BT	BRITISH TELECOM CHAMBER	RS	ROAD SIGN
CATV	CABLE TV	RWP	RAINWATER PI
CP	CABLE PIT	S	STAY
CL	COVER LEVEL	SC	STOP COCK
CR	CABLE RISER	ST	STOP TAP
DP	DOWN PIPE	SV	STOP VALVE
EL	EAVES LEVEL	SVP	SOIL VENT PIPE
EP	ELECTRICITY POLE	TC	TRAFFIC CONTI
ER	EARTH ROD	TCB	TELEPHONE CA
FH	FIRE HYDRANT	TFR	TAKEN FROM R
FL	FLOOR LEVEL or FENCE LEVEL	TH	THRESHOLD LE
G	GULLY	TL	TRAFFIC LIGHT
GPR	TRACED BY G.P.R.	TP	TELEGRAPH PO
GV	GAS VALVE	UTGA	UNABLE TO GA
IC	INSPECTION CHAMBER	UTL	UNABLE TO LO
IL	INVERT LEVEL	UTR	UNABLE TO RA
JB	JUNCTION BOX	UTS	UNABLE TO SU
KW	KERB WIER	UTT	UNABLE TO TR
LB	LITTER BIN or LETTER BOX	WL	WATER LEVEL
LP	LAMP POST	VP	VENT PIPE
MH	MANHOLE	WM	WATER METER
NL	NOT LOCATED	WO	WASH OUT VAL
NT	NO TRACE	WP	WATER PIPE

b	BEAM HEIGHT
c	CILL HEIGHT
ch	CEILING HEIGHT
dh	DOOR HEIGHT
fch	FALSE CEILING HEIGHT
+10.26	FLOOR LEVEL
+[10.26]	BEAM/OVERHEAD LEVEL
h	HEAD HEIGHT
sp	SPRING POINT
◄	STEPS / STAIRS UP

All services to be field verified.

This drawing and the information contained within has been las
confidence and remains the Copyright of CT Surveys Ltd.

Disclosure of this information to Third Parties and unauthorise
replication of data is forbidden without gaining approval from C

CT SURVEYS IS A MEMBER OF:

THE SURVEY ASSOCIATION


constructio

SURVEY NOTES:
Survey related to previous job 1769AB, surveyed June 2009

SURVEY REVISIONS	
PREVIOUS DWG NO:	3254AB
REVISION NO:	3254AB-R1
DATE:	October 2015

REVISION NOTES:
3254AB-R1 - *Elevations and Floorplans extended to include the barn* surveyed previously October 2015. Job no. 3254AB

LAYOUT VIEWS

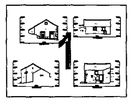

CLIENT:
Michael Clynch

PROJECT TITLE:
Outbuilding, Weaver's C
Leapings Lane, Thurlsto

DRAWING NUMBER:
3254AB-R1/1

SCALE: 1:100 @ A1	SURVEY DATE: Februa
LEVEL DATUM: Arbitrary	GRID DATUM: Arbitrary
BENCH MARK USED: Related to Previous Survey 1769AB	BM VALUE: 100.000m