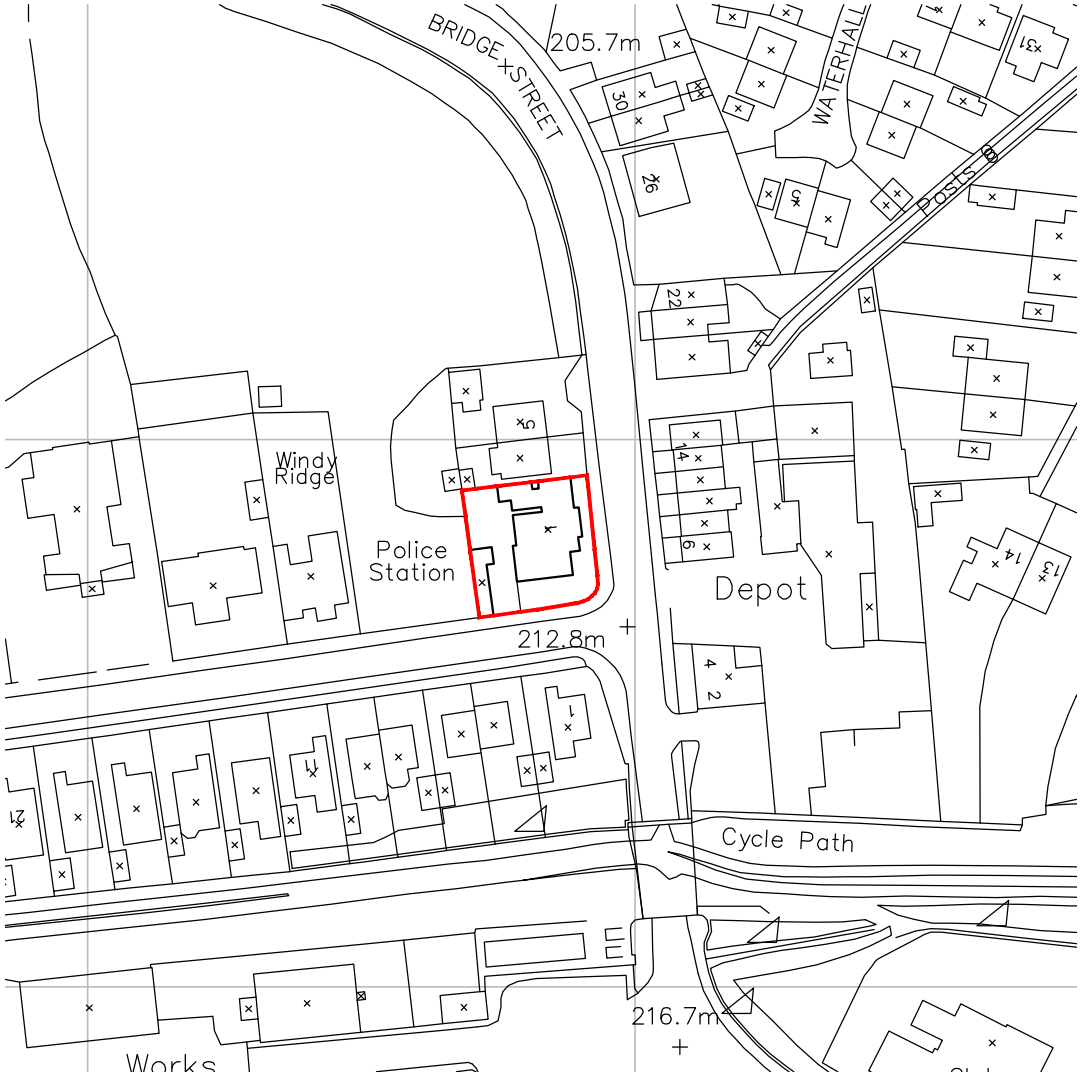


South Yorkshire POLICE

Project: Penistone Police Stattion		District: Barnsley	
Drawing Title: Location Plan		Drawn By: HW	Date: 04.07.13
		Scale: 1:1250@A4	
		Drawing Number: UPRN_3112_SK02	Revision: -