20 High Street, Worsbrough Dale, Barnsley, S70 4AE.

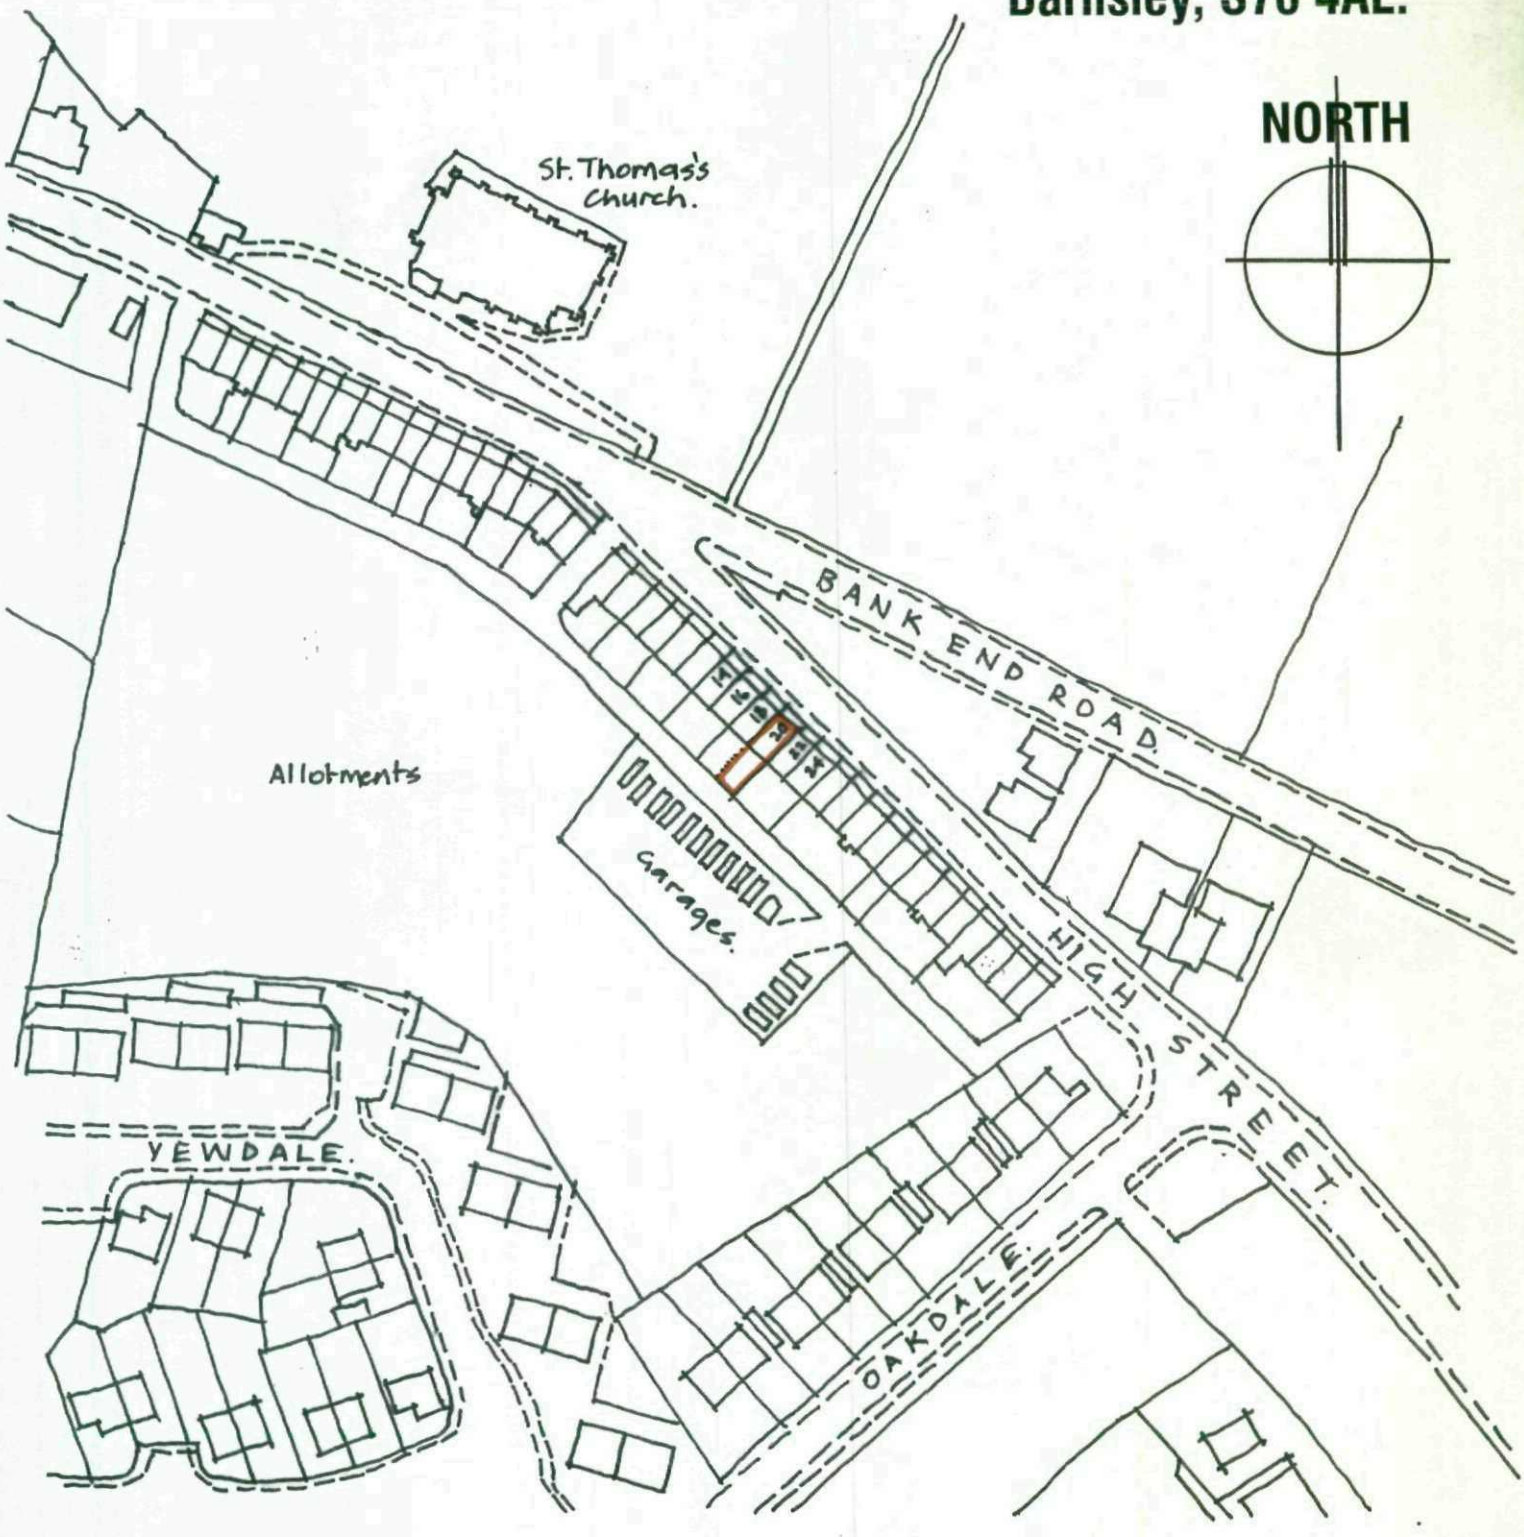

SITE LOCATION PLAN

SCALE 1: 1250

Date. September 2008

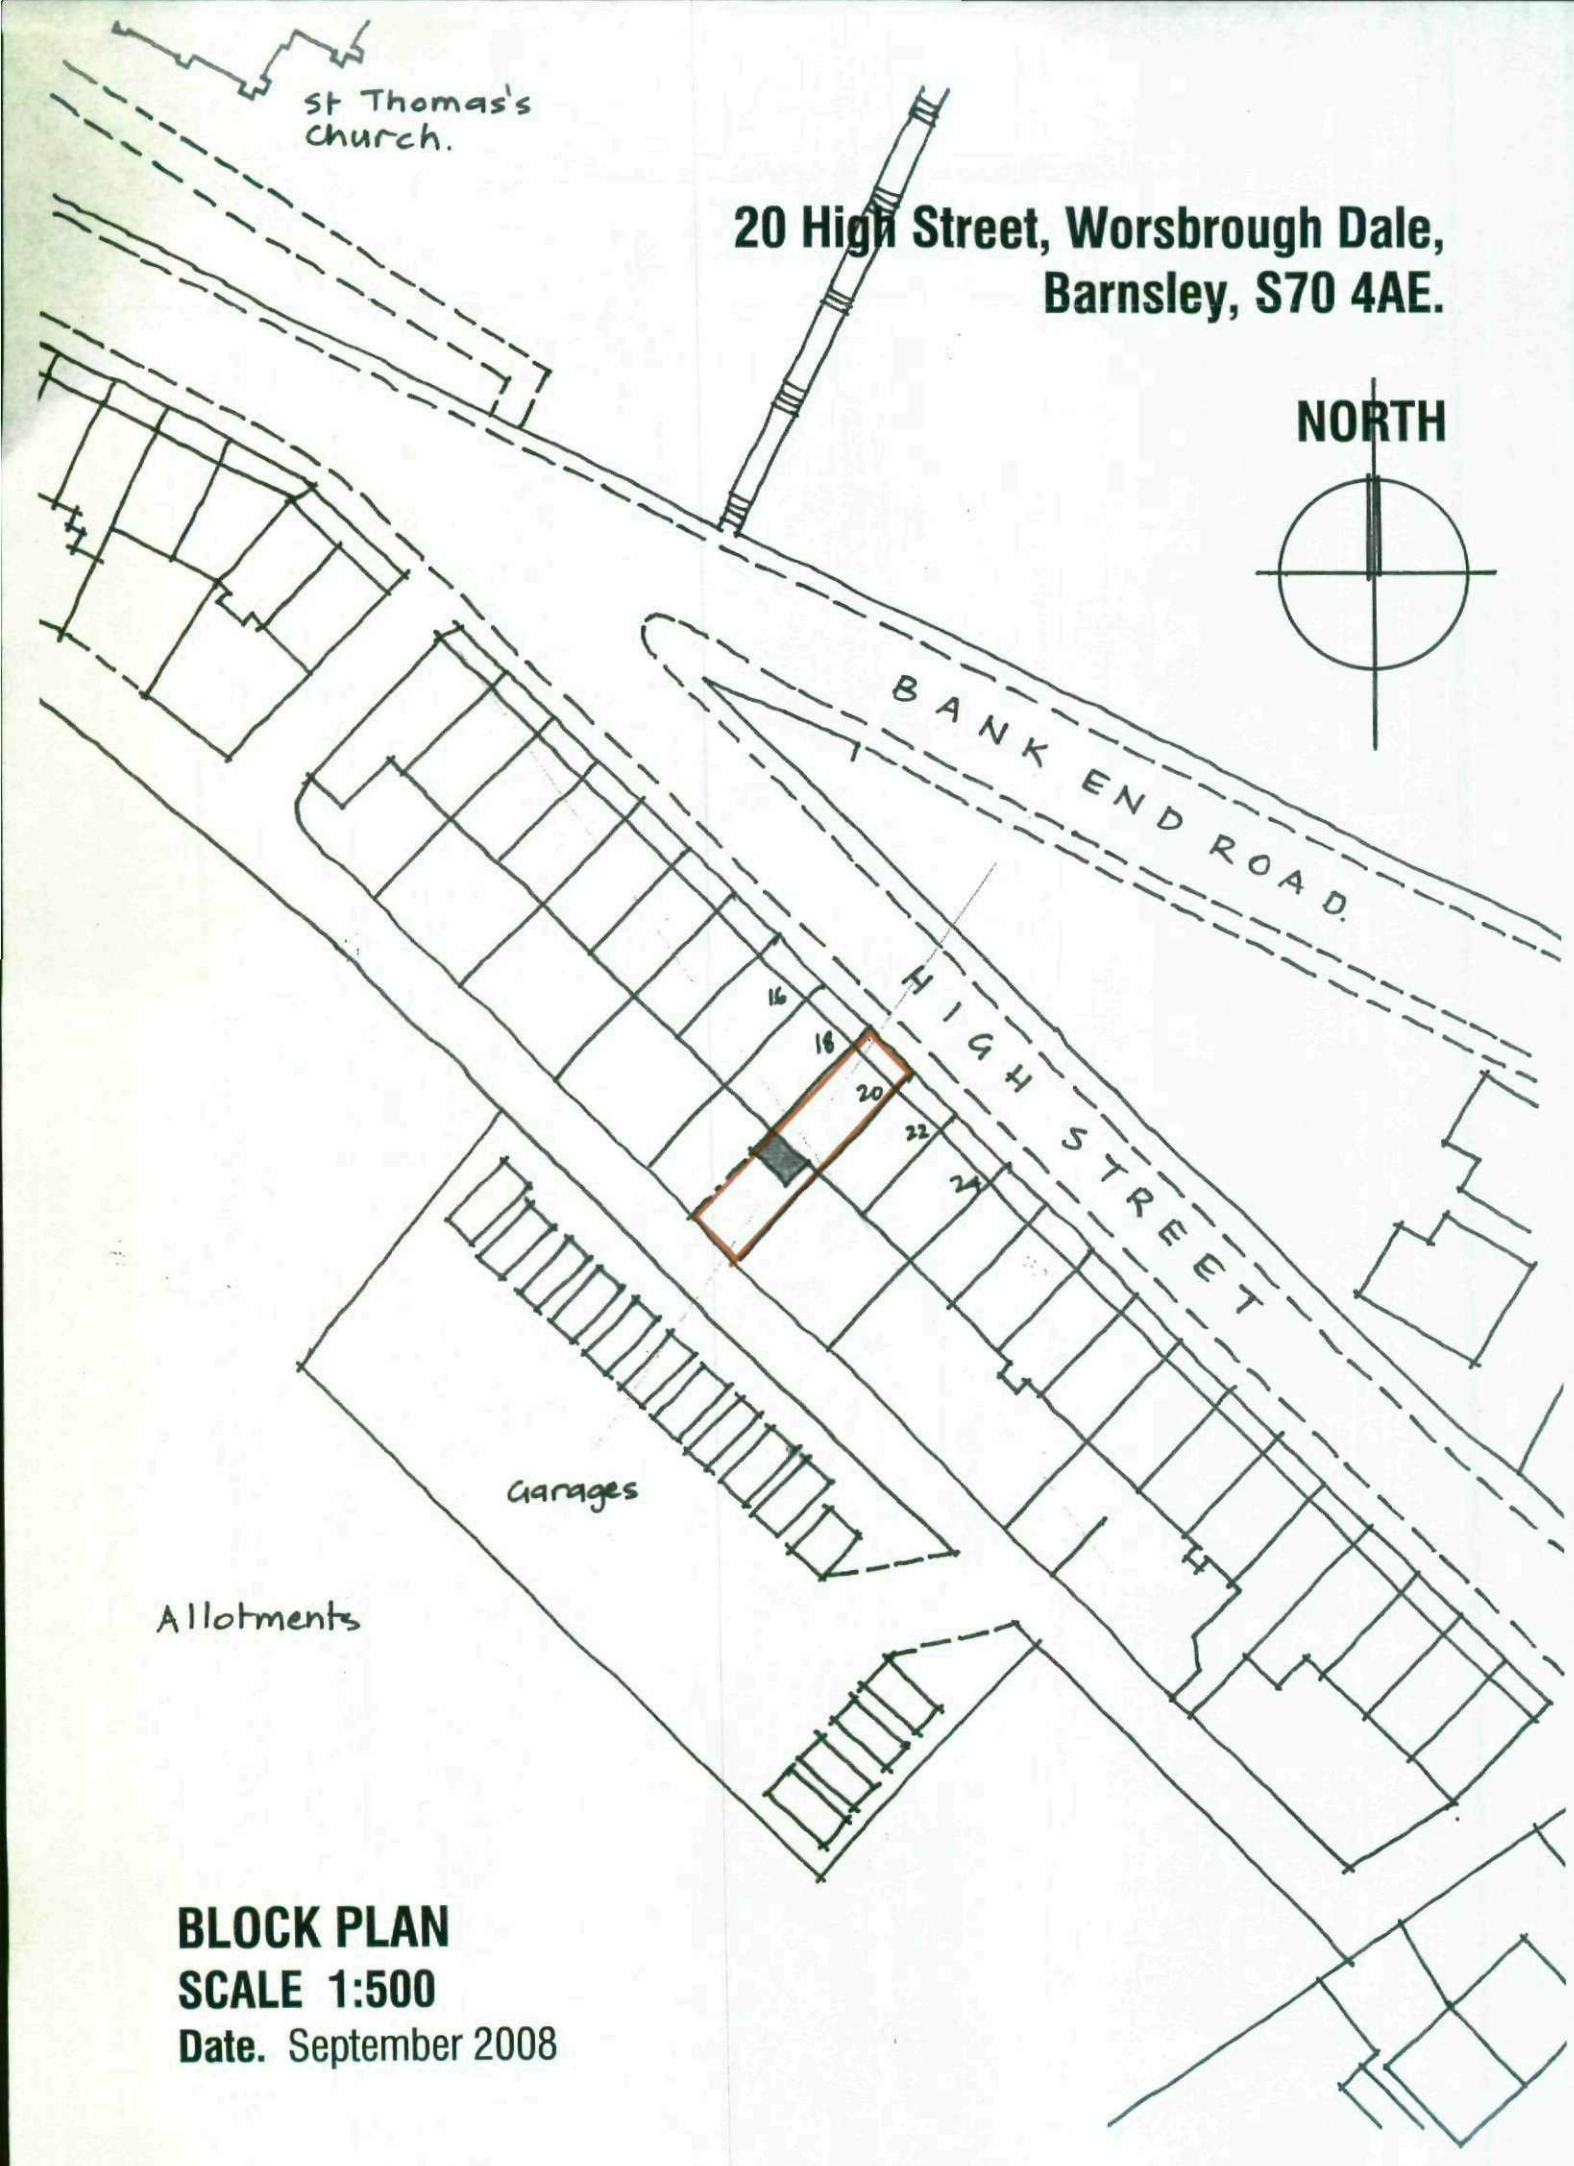

BLOCK PLAN
SCALE 1:500
Date. September 2008