


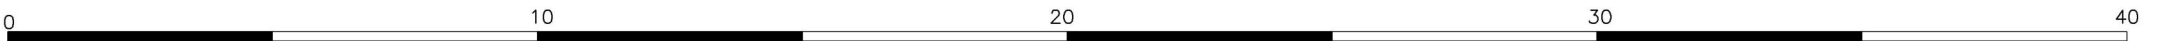

PROPOSED EXTRA CARE DEVELOPMENT, BETHEL ST, HOYLAND ELEVATION MATERIALS



LANGTRY-LANGTON
ARCHITECTS

T: +44 (0)1274 698226
F: +44 (0)1274 548416
E: enquiries@langtry-langton.co.uk

8 Oak Mount
Bradford
West Yorkshire
BD8 7BD

All work to be carried out in accordance with the requirements of the Building Regulations and the Water Authority Regulations currently in force.

Do not scale from this drawing. Architect to be notified of any discrepancies.

Verify relevant dimensions on site before commencing work or preparing shop drawings.

This drawing is copyright.

REV	DATE	AMENDMENT

PROJECT

PROPOSED EXTRA CARE
DEVELOPMENT
BETHEL ST., HOYLAND
for BRAMALL CONSTRUCTION

DRAWING TITLE

PART ELEVATION

PROJECT NO.	DRAWING NO.	REVISION
08005	09	
STATUS		
SCALE @ A1 1:50 SCALE @ A3 1:100	DATE 05-08	DRAWN