


Section 6 – Sketch Plan


Please provide a brief sketch below (birds eye view) showing the location and size of the proposed building. It is not necessary for the sketch to be drawn to scale, but must include the following:

1. The external dimensions
2. The relationship to the house and boundaries
3. The relationship to any road or public footpath

Please give all dimensions in **metres**. Please see an example of a sketch overleaf.

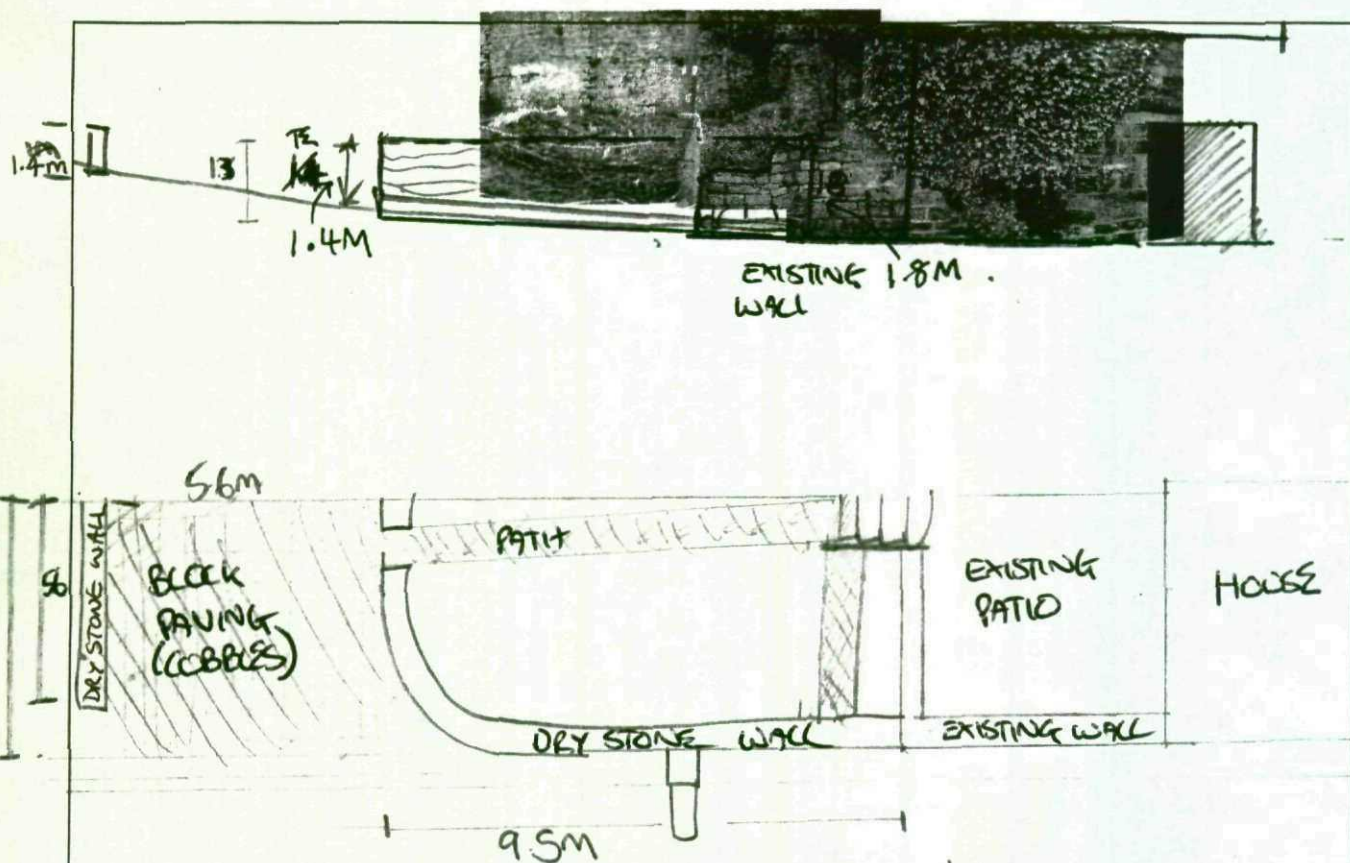


Please note that this drawing is for enquiry purposes only and will not be adequate to submit as part as a planning application.

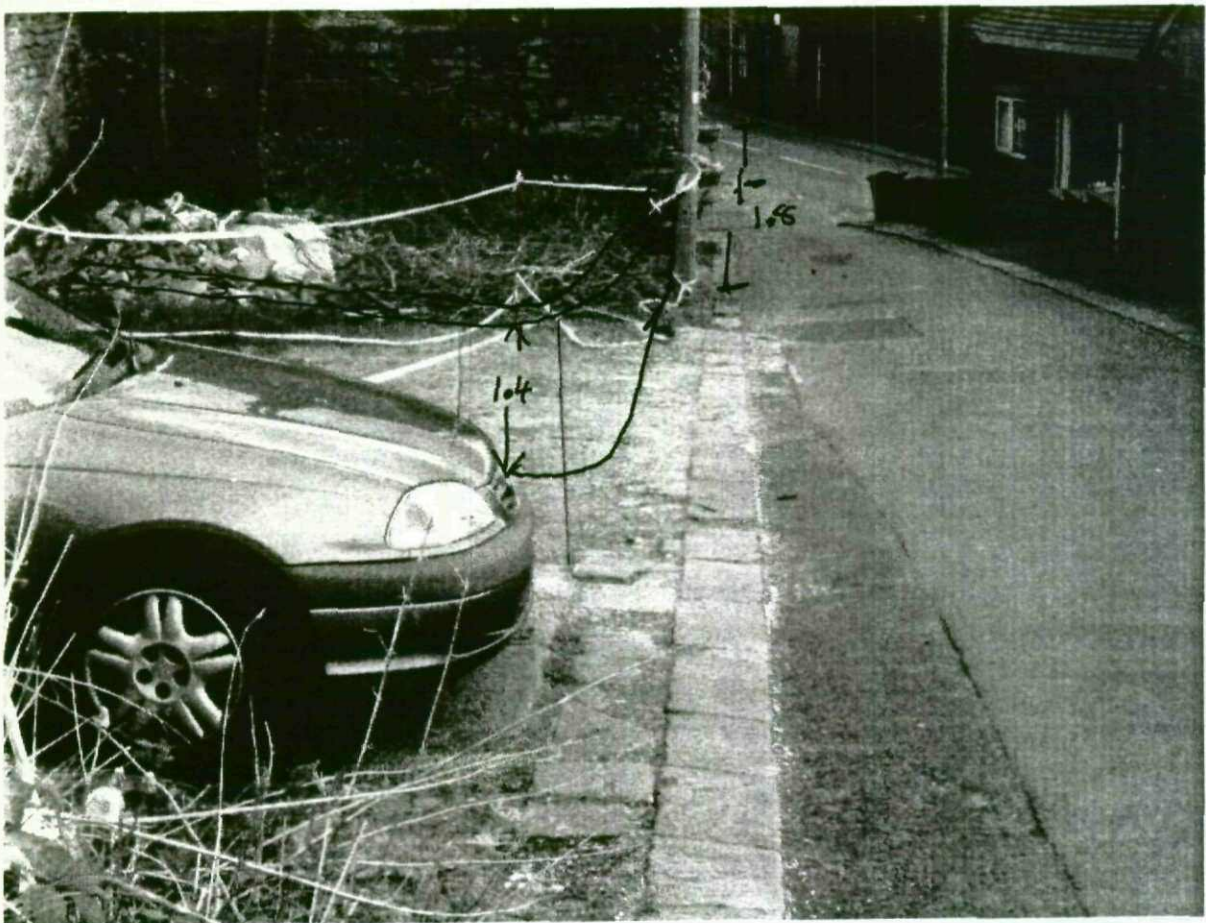


Land Registry Official copy of title plan

Title number **SYK207026**
Ordnance Survey map reference **SE2303SW**
Scale **1:1250**
Administrative area **South Yorkshire: Barnsley**

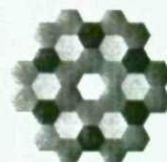

© Crown Copyright. Produced by Land Registry. Reproduction in whole or in part is prohibited without the prior written permission of Ordnance Survey. Licence Number 100026316.

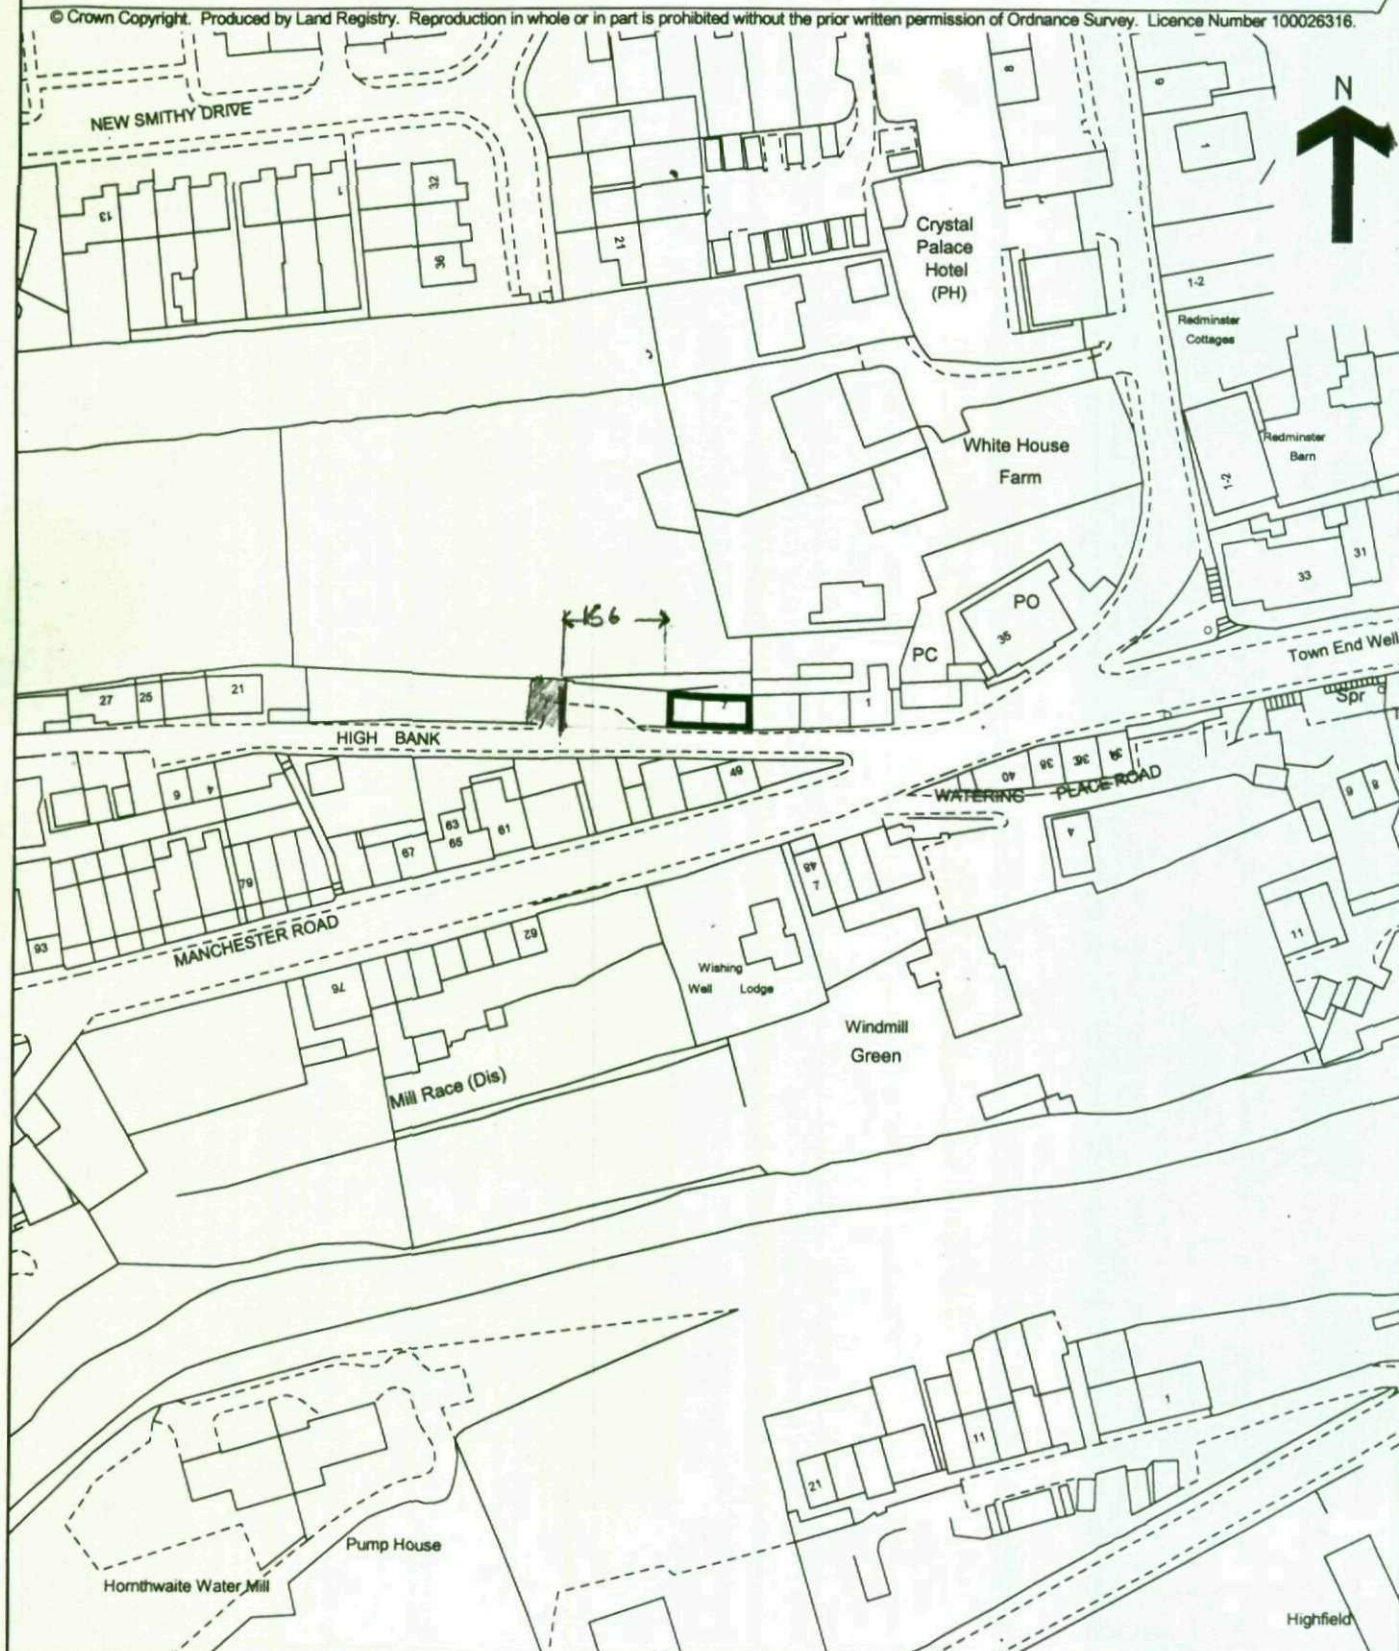

This official copy issued on 2 March 2009 shows the state of this title plan on 2 March 2009 at 11:20:53. It is admissible in evidence to the same extent as the original (s.67 Land Registration Act 2002).

This title plan shows the general position, not the exact line, of the boundaries. It may be subject to distortions in scale. Measurements scaled from this plan may not match measurements between the same points on the ground. See Land Registry Public Guide 19 - Title Plans and Boundaries.

This title is dealt with by Land Registry, Nottingham (East) Office.