



steel gutter and
downpipes

3mm profiled steel plate


FRONT ELEVATION

 

REAR ELEVATION

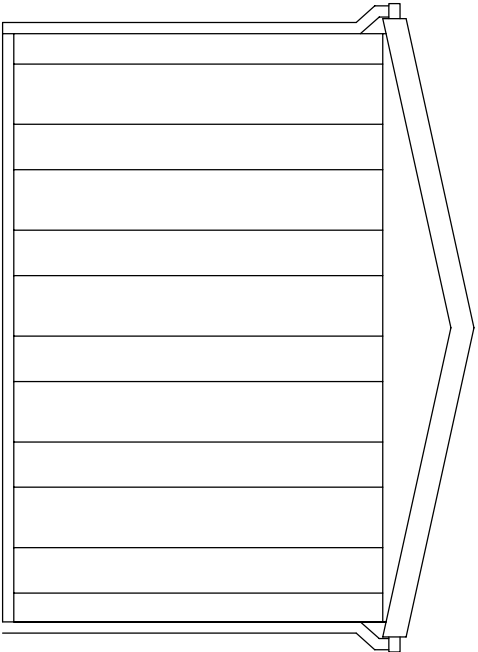

END ELEVATION

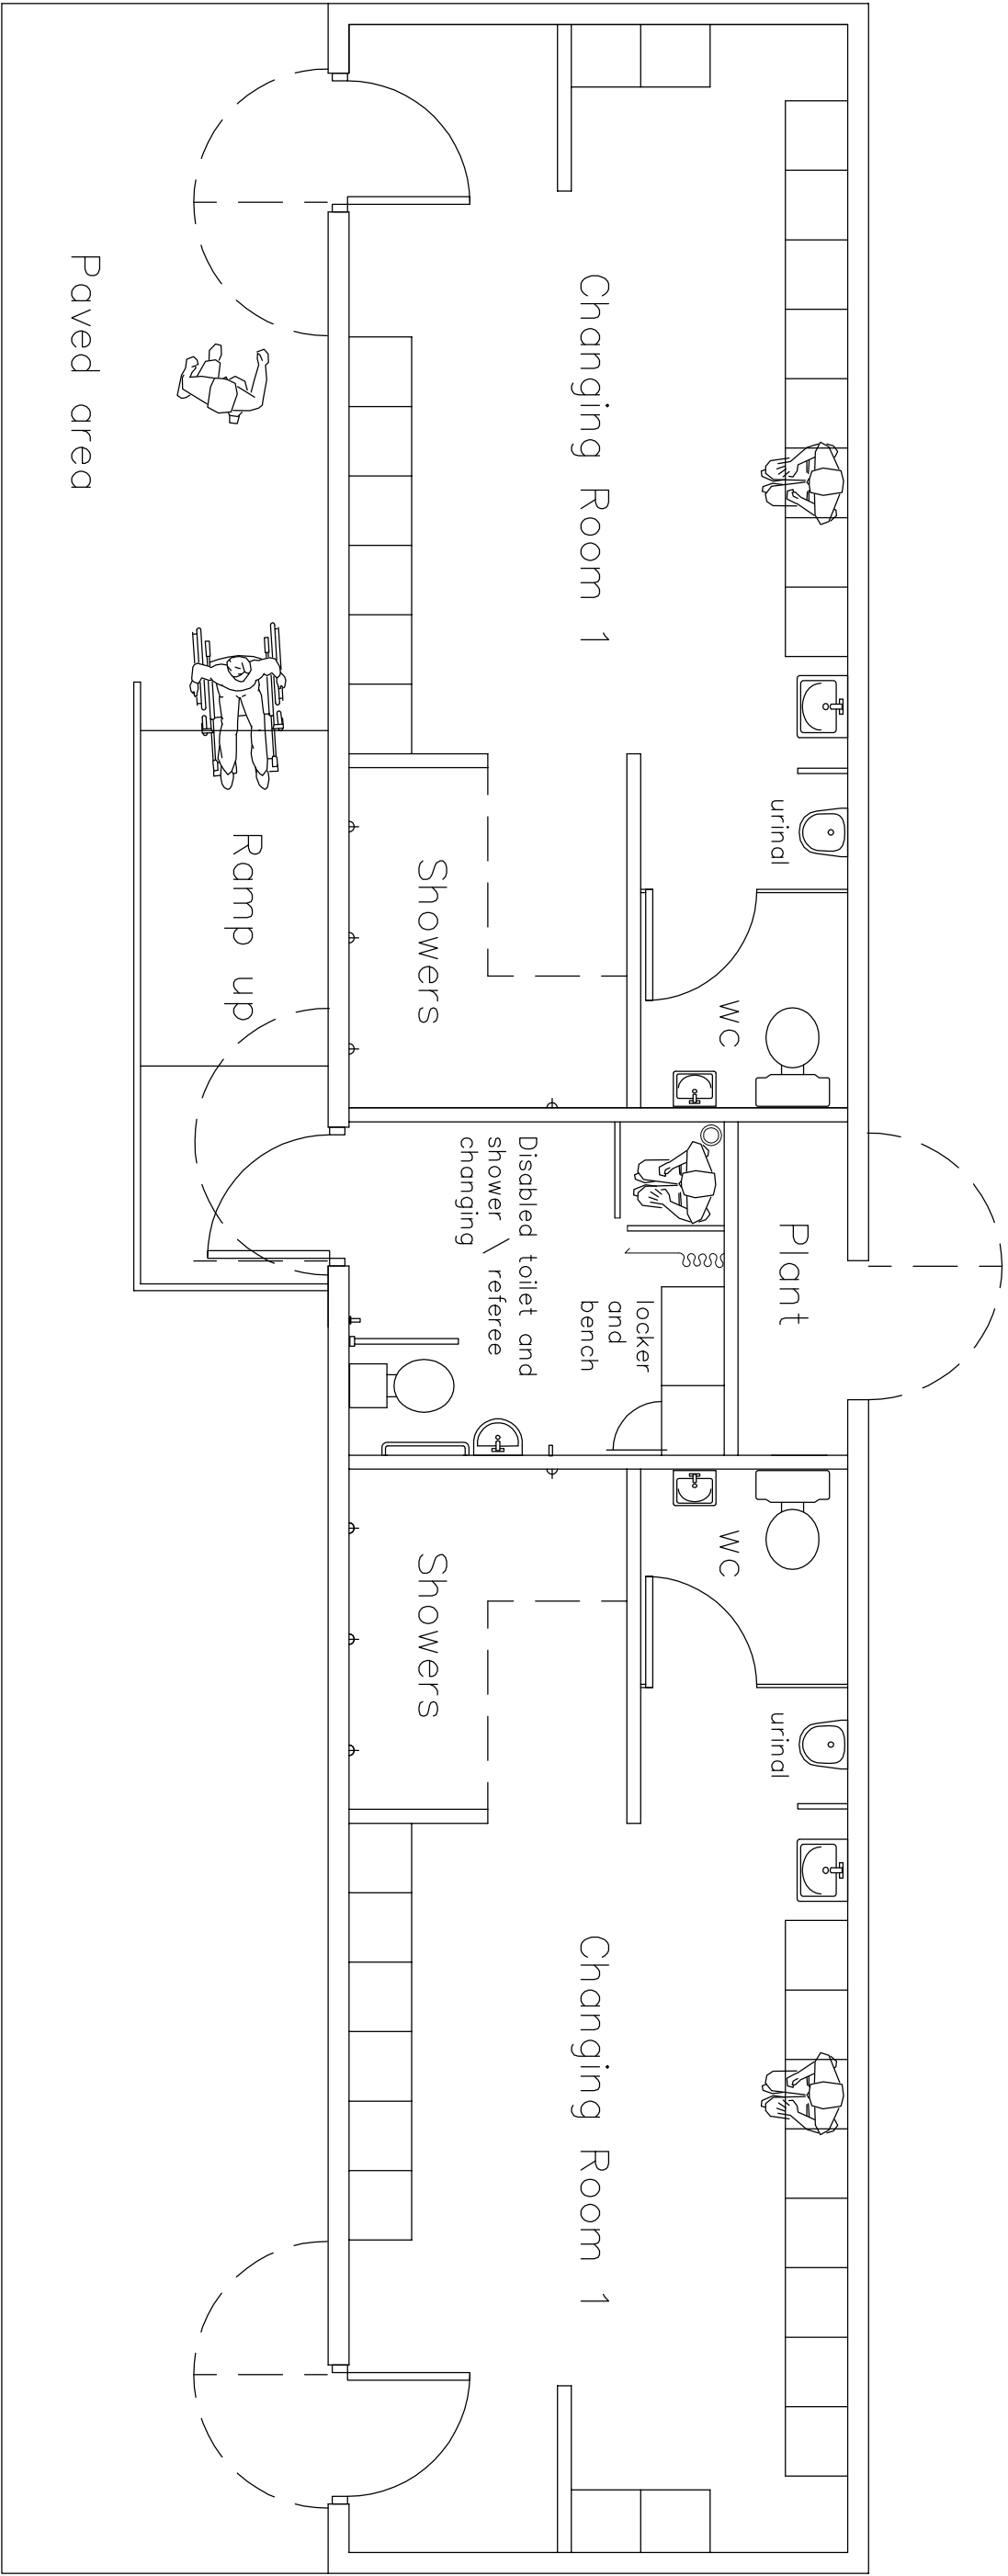

PLAN

REV	DATE	DESCRIPTION
-----	------	-------------

The contractor is to comply in all respects with the current Building Regulations and is to check all site dimensions and levels.
Do not scale from the drawing. Use written dimensions. To be read in conjunction with Pre-Tender Health & Safety Plan / Preliminaries Section (Section A34 etc.)
Plans are reproduced from Ordnance Survey material with the permission of Ordnance Survey on behalf of the Controller of Her Majesty's Stationery Office
© Crown copyright. Unauthorised reproduction infringes Crown copyright and may lead to prosecution or civil proceedings 100022264 (2011)



NPS BARNSELEY LTD
PO BOX 634
BARNSELEY
SOUTH YORKSHIRE S20 9QG
TEL: 02266 774605 FAX: 02266 774399
EMAIL: enquiries@nps.co.uk

Head Office:
Lancelotti House, 16 Central Avenue, St Andrews Business Park,
Newnich, N79 0HR Tel: 01863 706000 Fax: 01863 706001
Other Office locations can be found on website: www.nps.co.uk

PROJECT HIGHSTONE LANE CHANGING ROOMS	CLIENT PARKS	
	CAD FILE REF	DATE SEPT 2012
	SCALE 1 = 50	
SUBJECT PLAN AND ELEVATIONS OF CHANGING ROOMS	REV	DRAWN HWA
	CHECKED	
	PROJECT NR PKS 244A AL(0)03	DRAWING NR