


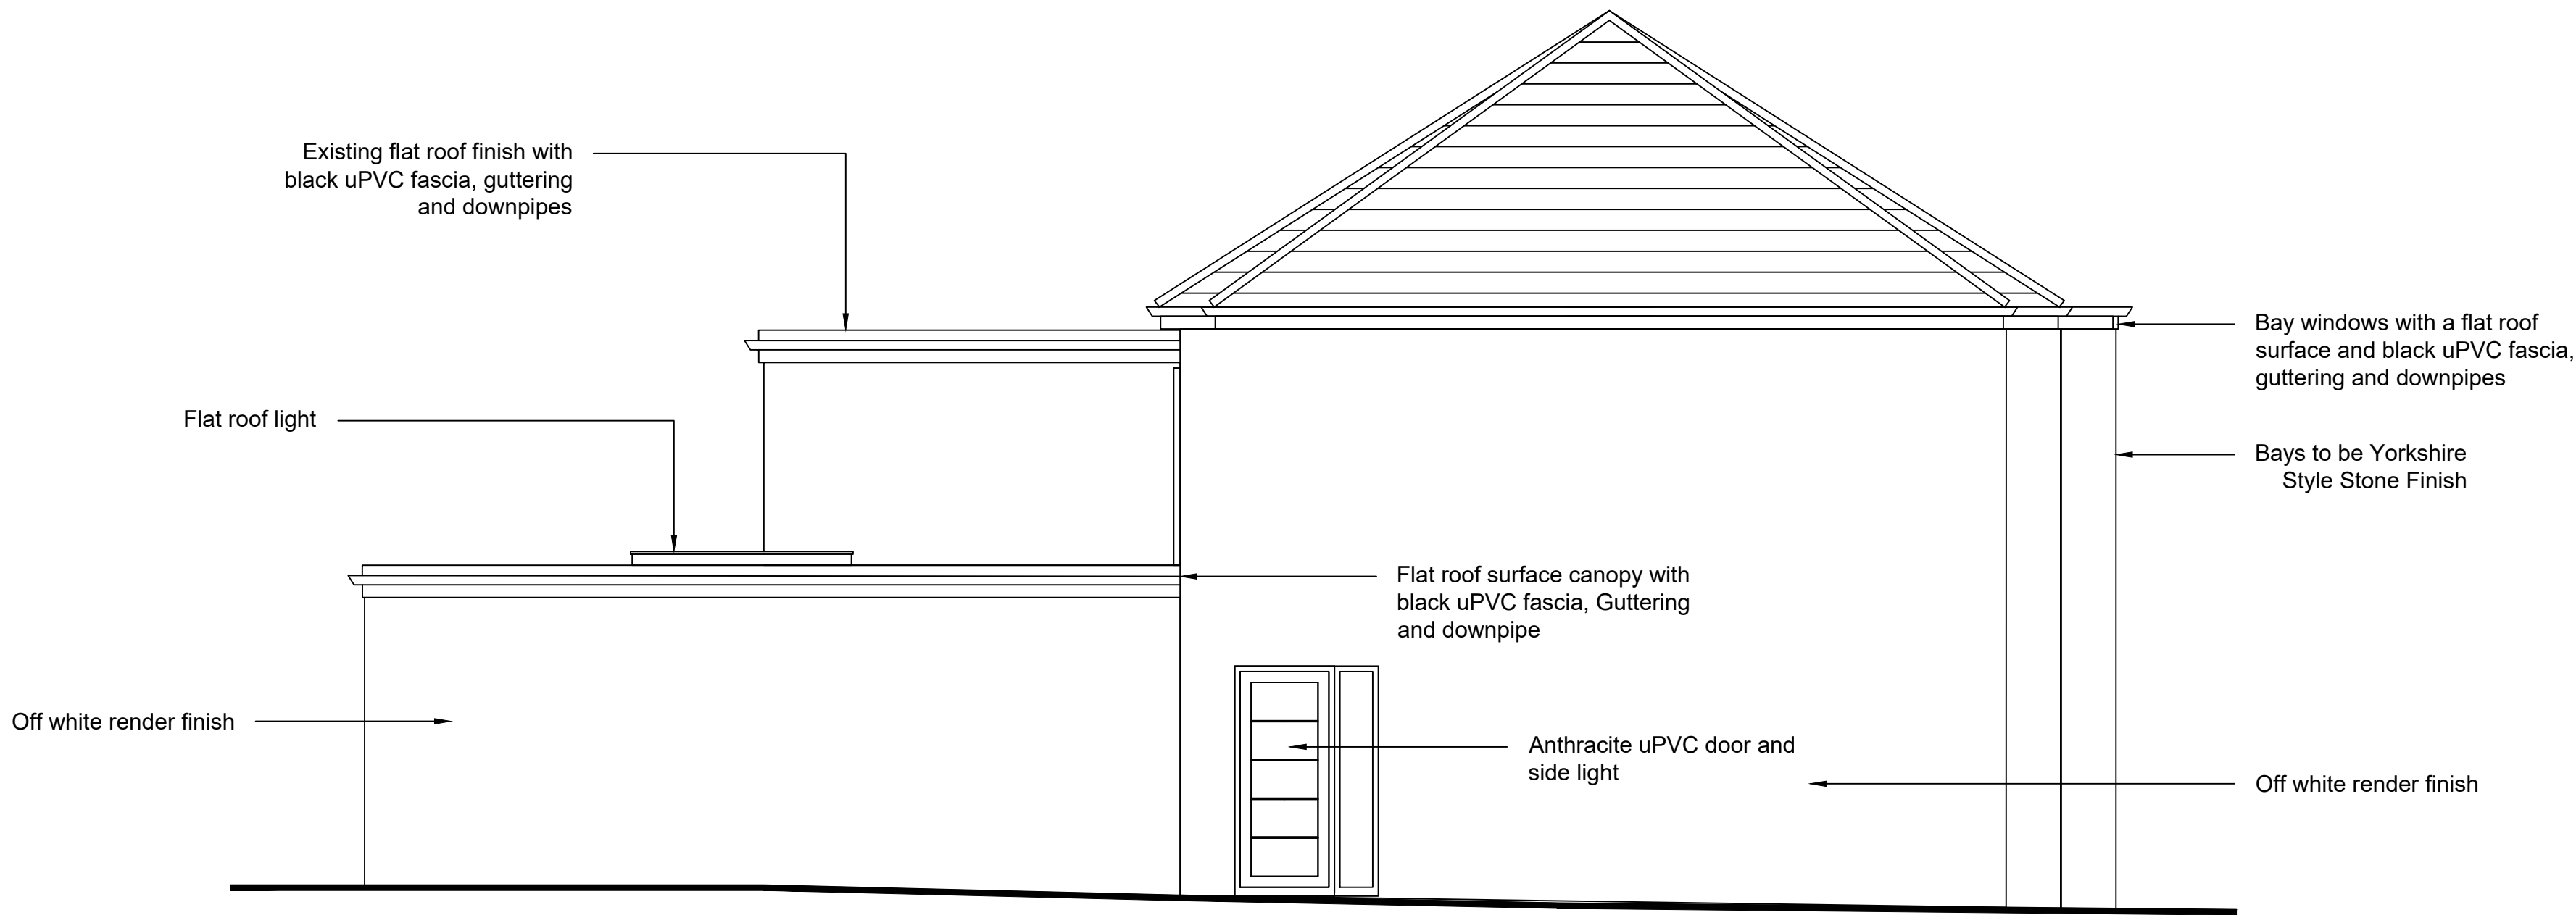

Proposed Side Elevation (East Facing)



Existing Side Elevation (East Facing)

NOTES

N/A	N/A	N/A	N/A
REV:	DESCRIPTION:	BY:	DATE:
STATUS:			

Inspo & Co
ARCHITECTURAL SERVICES

16 Brownroyd Avenue,
Royston, Barnsley
S71 4NU

Tel: 07931299470

CLIENT:

**Mr Andrew and Mrs
Sophie O'Callaghan**

PROJECT TITLE:

**PROPOSED TWO STOREY
EXTENSION TO
180 WEETSHAW LANE
CUDWORTH BARNSELY
S72 8BG**

DRAWING TITLE:

**PROPOSED & EXISTING
ELEVATIONS (EAST FACING)**

SCALE AT A1:	DATE:	DRAWN:	CHECKED:
1:50	DEC 20	AOC	
PROJECT NO:	DRAWING NO:	REVISION:	
0113	16/12/2020-A(E)	0	