


N.E.SIDE ELEVATION 1:50

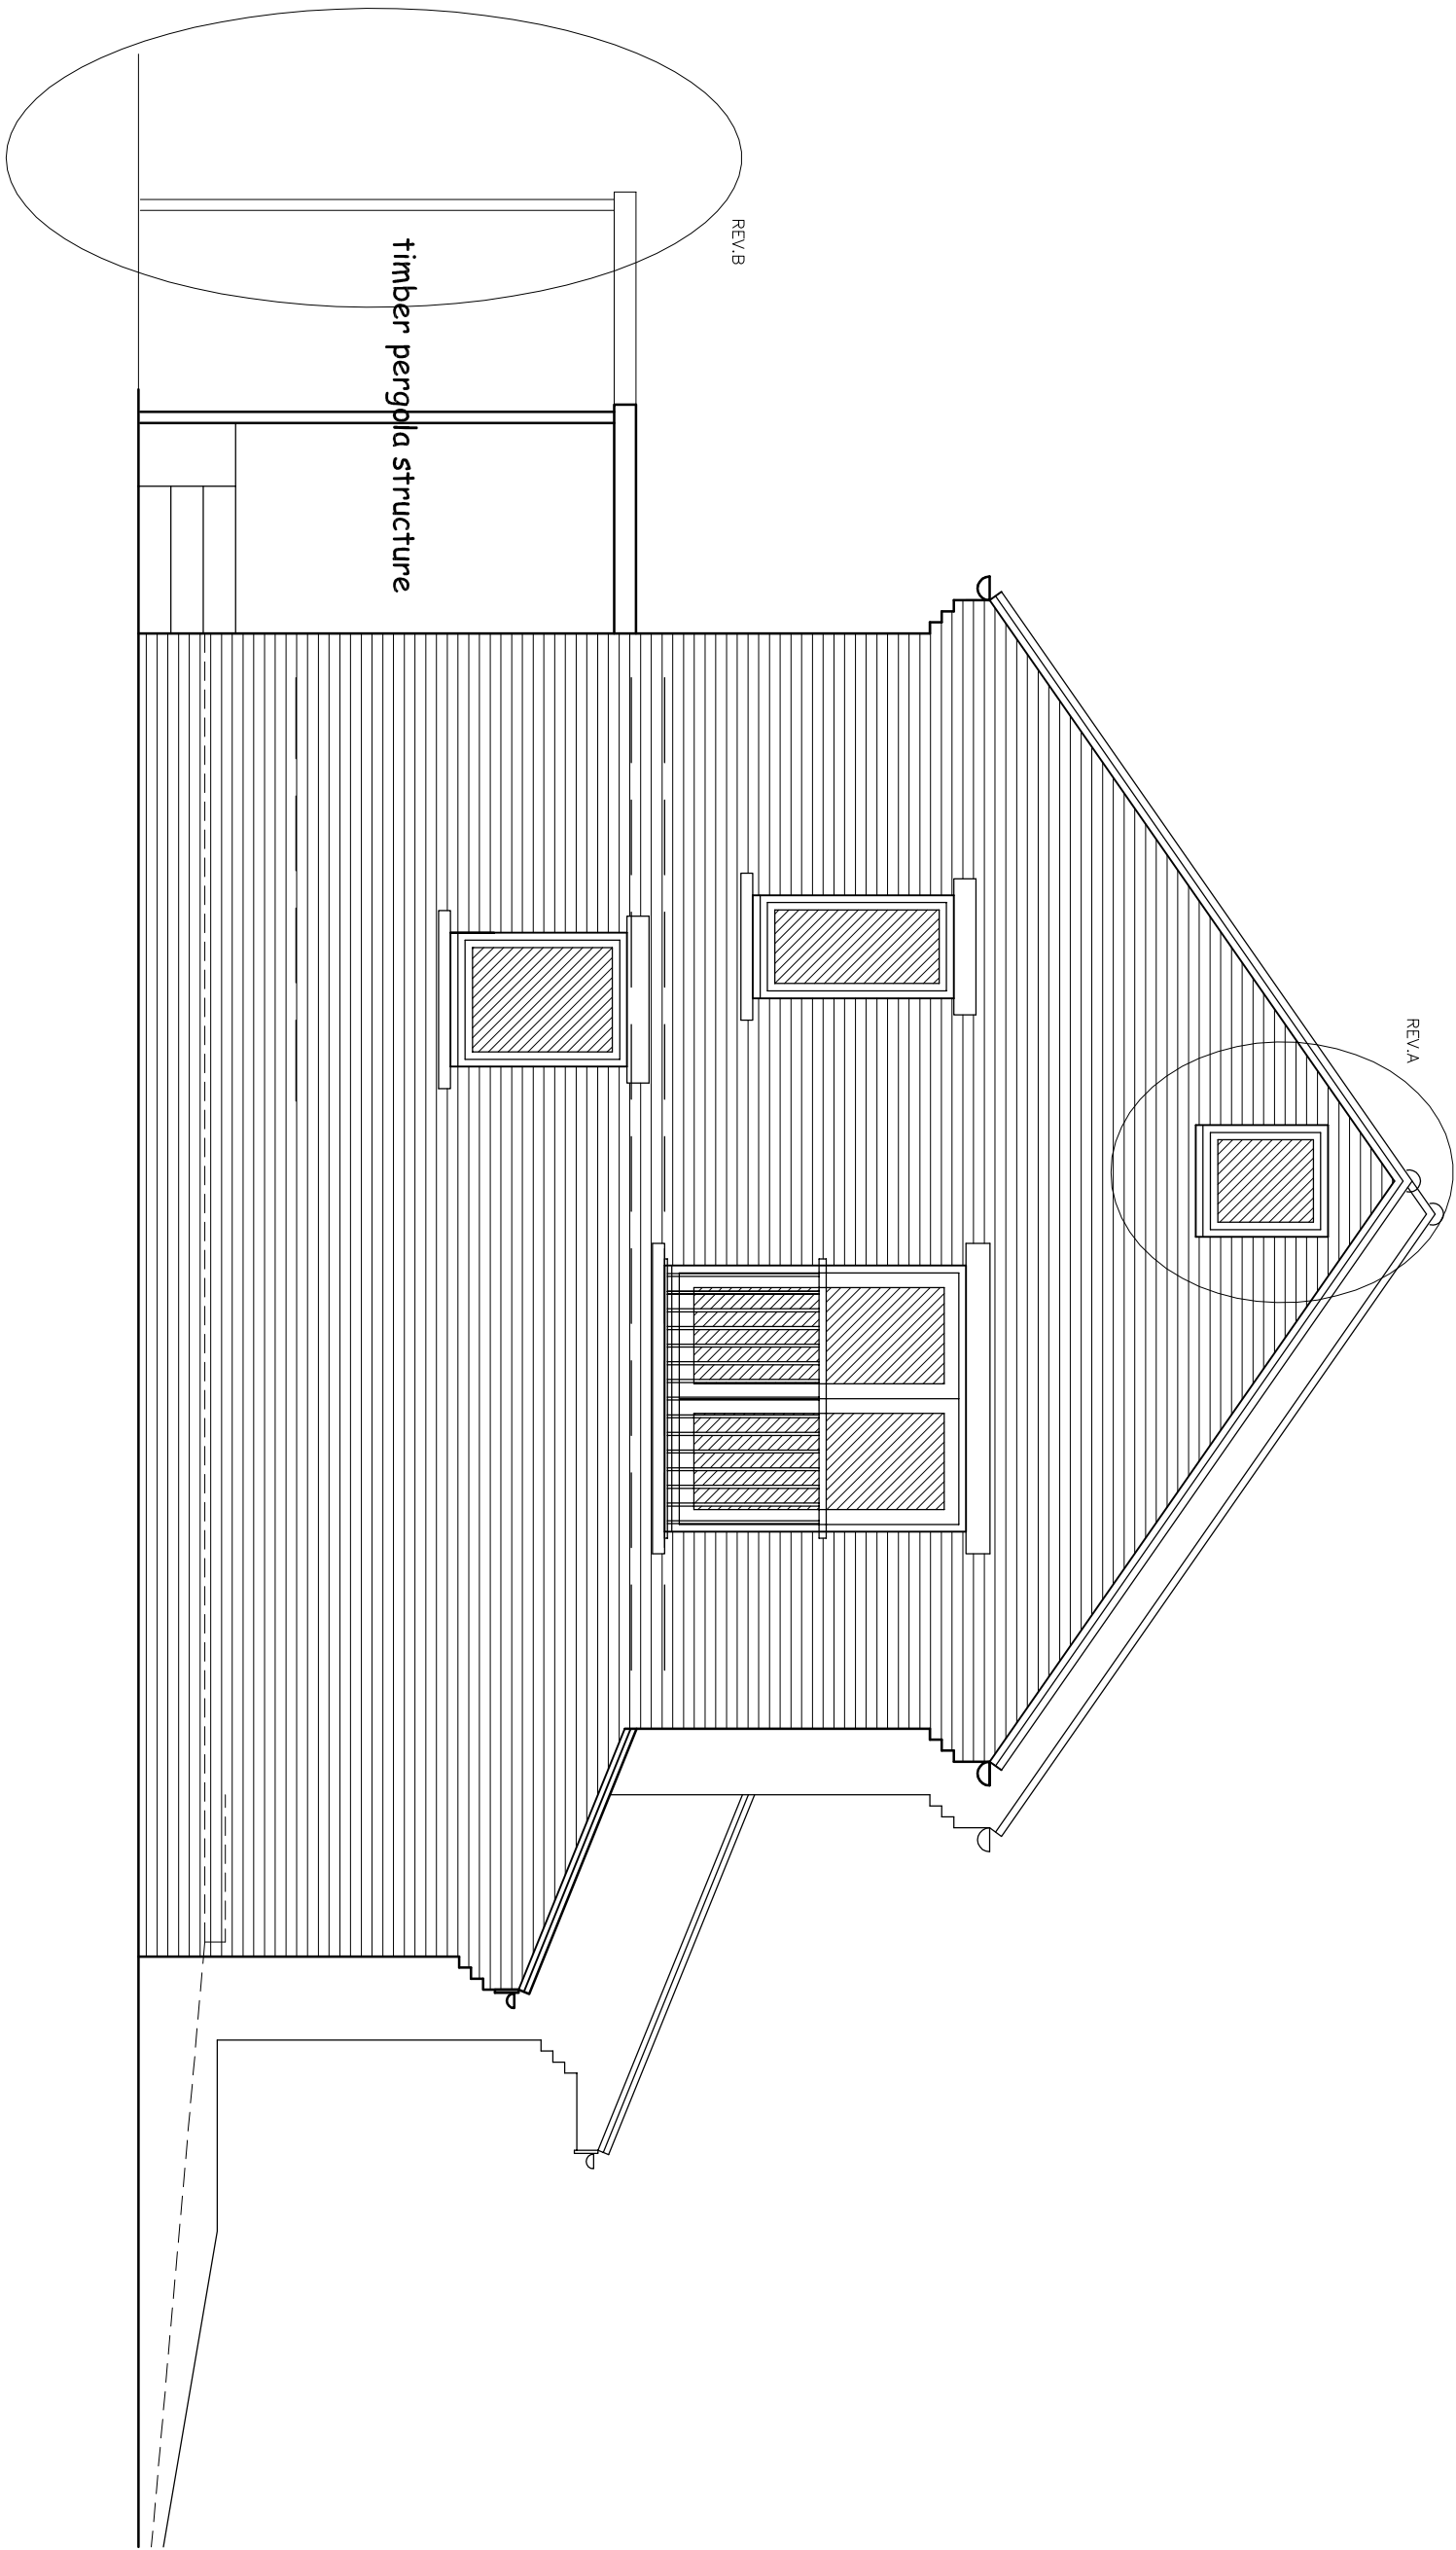

Andromeda
ARCHITECTURE
686 STANNINGTON ROAD
SHEFFIELD S6 6AJ
Tel: (0114) 2854 207

MS. A LITTLER & MR. N. WOOLLEY, 37 SCHOLE AV., PENISTONE, S36 6DW
EXTENSIONS & ALTERATIONS TO DWELLINGHOUSE

SIDE ELEVATIONS

1/50

APRIL'11

01/1110/WD1.6B