

Proposed Side Elevation


Proposed Rear Elevation

Proposed Side Elevation


Proposed Front Elevation




Location Plan 1:1250@A1

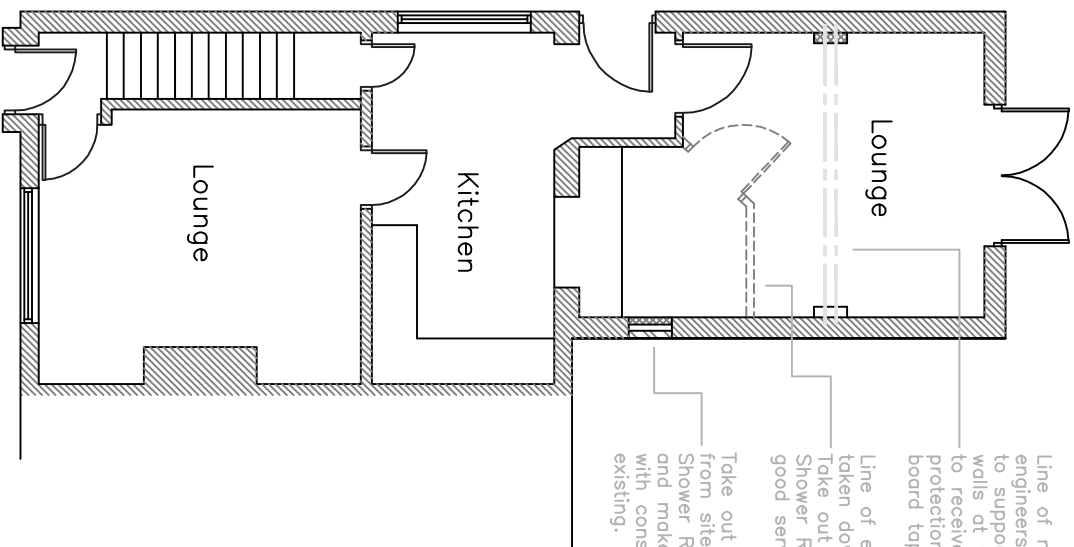


Proposed GF Plan

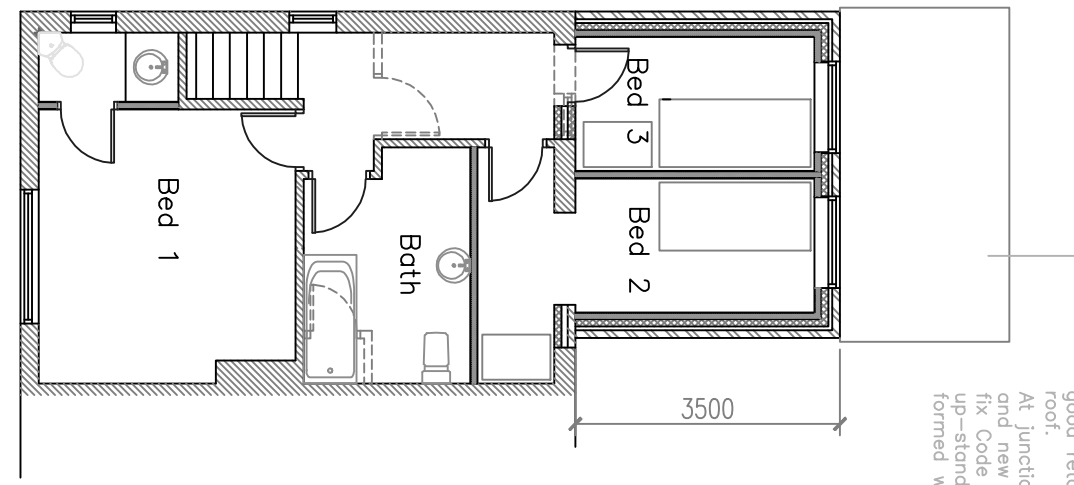


Proposed FF Plan

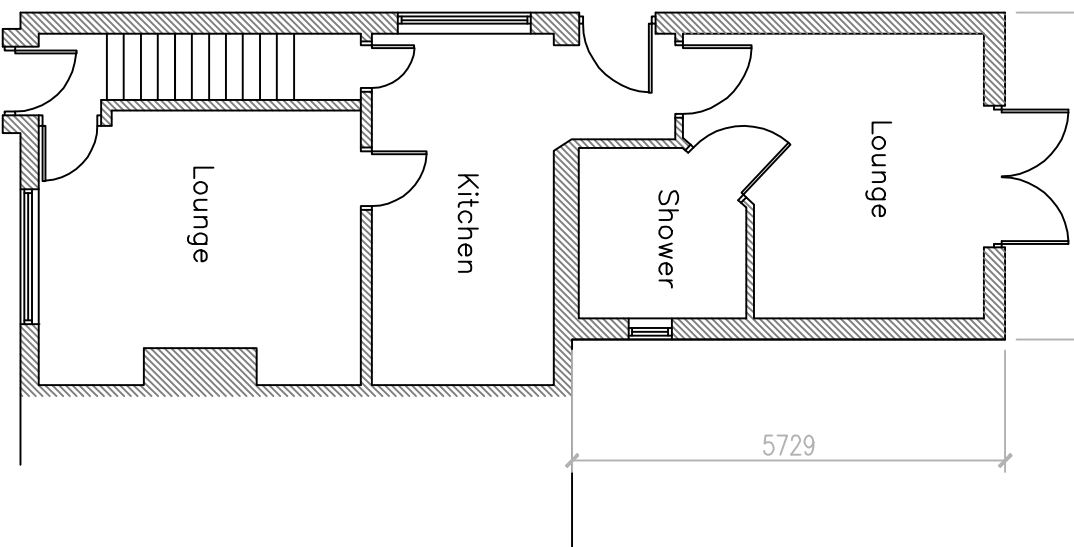

Existing GF Plan

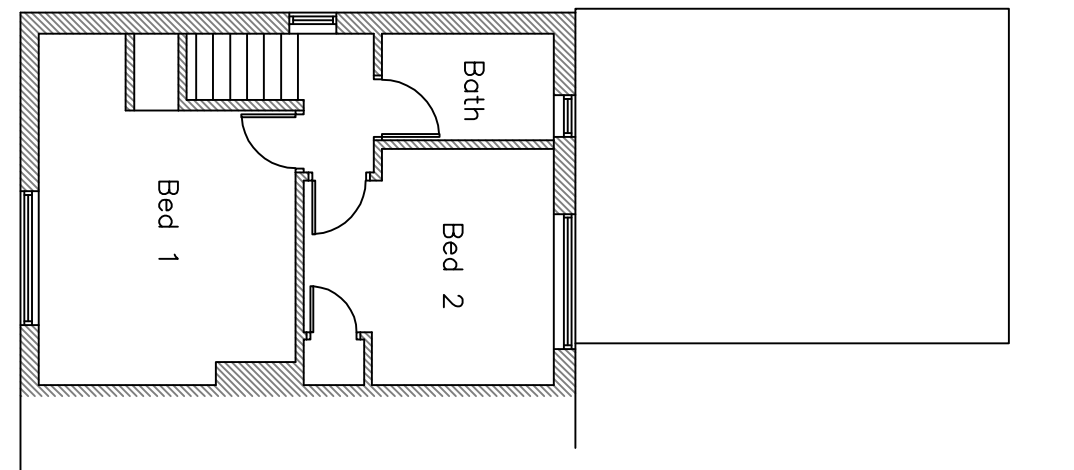

Proposed Site Plan 1:2000@A1

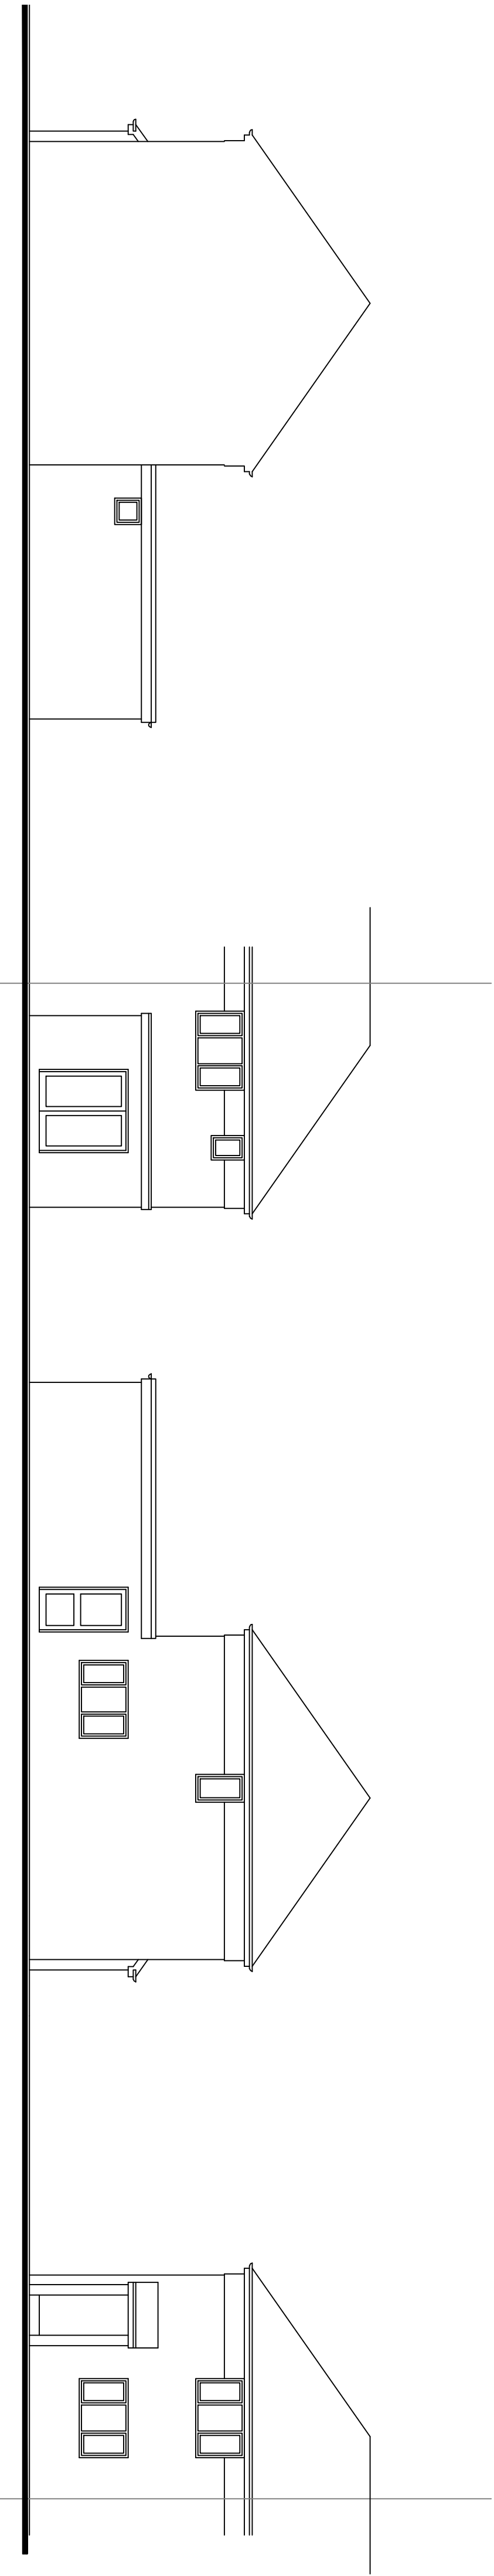

Existing Rear Elevation

Existing Side Elevation

Existing Front Elevation