
Important notice: Do not scale off this drawing. Critical dimensions should be checked on site prior to works commencing. Dimensional conflicts should be brought to Draw It's attention as soon as they become apparent. Failure to do so could render the contractor liable for subsequent losses.
Copyright in this drawing and any work executed from this drawing remains the property of Draw It.

15 Medway Close
Barugh Green
Barnsley
S75 1NY

07762656187
steven@drawit.biz
www.drawit.biz

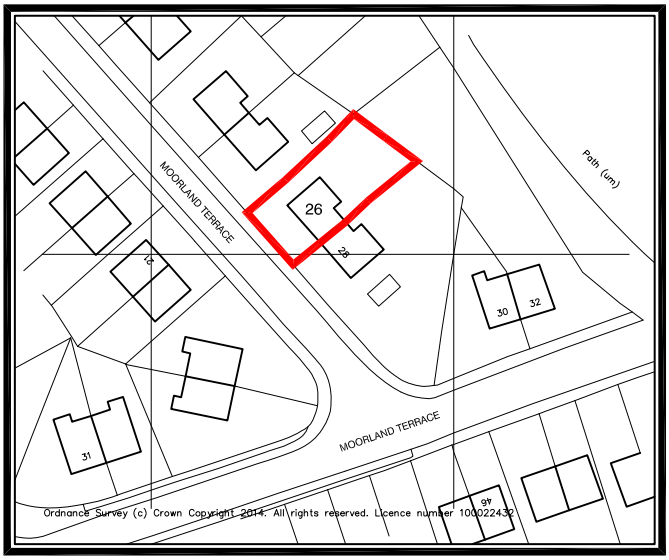


SITE LOCATION PLAN
Scale: 1:1250

PLANNING

| Rev: | Date: | Description: | By: |
|---|---|---|---|

| | | | |
|---|---|---|---|
| CLIENT: Mr & Mrs Cullen | PROJECT: Proposed additional first floor rear extension | | |
| DWG OF: Site Location Plan | SITE ADDRESS: 26 Moorland Terrace, Cudworth Barnsley S72 8HJ | | |

| | | |
|---|---|---|
| Drawn by: SH | Scale: 1:1250 | Date: 28/05/2014 |
| Dwg No: 1412_101 | | rev |

A4 Sheet

© Copyright Draw it 2014