
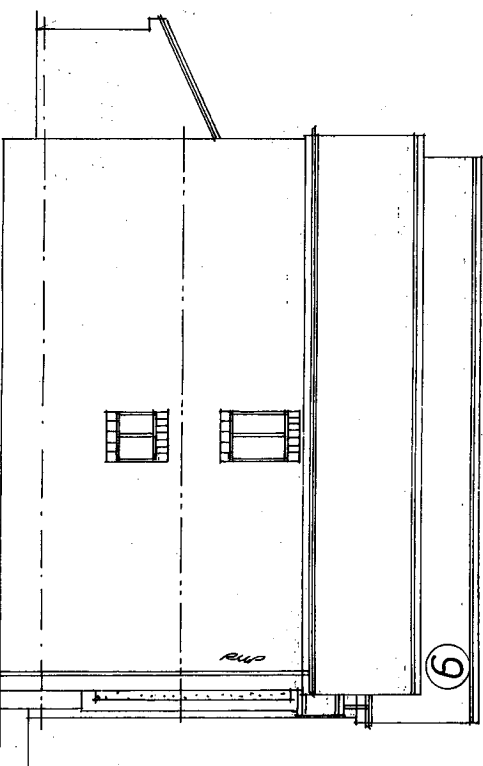
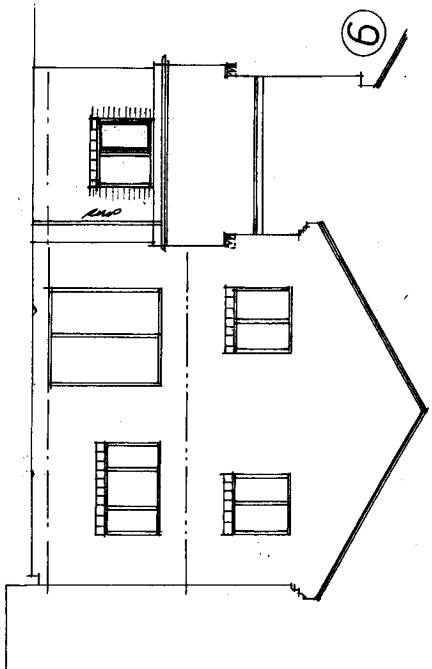
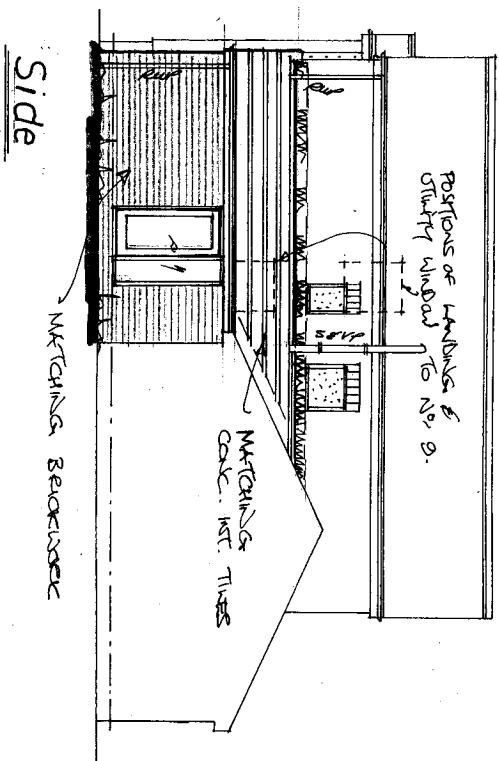


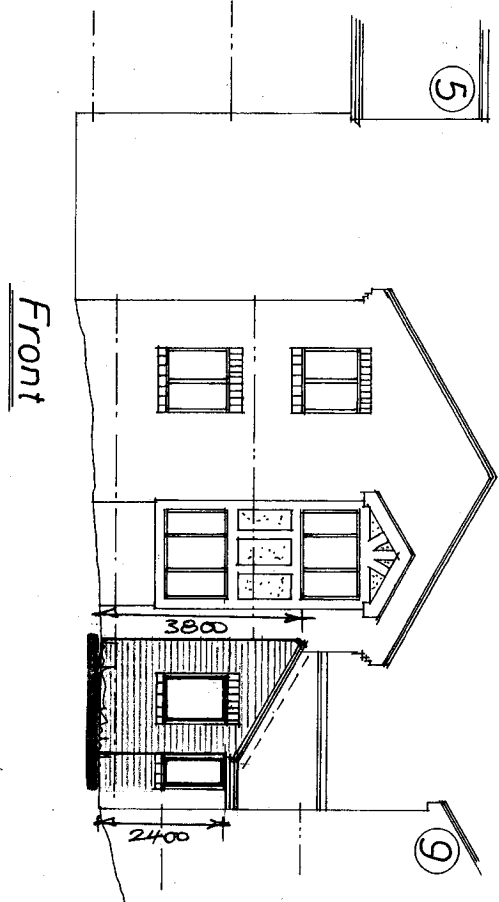

Rev	A	SCHEME RE-DESIGN	02/21
Notes			
Date			

Garry Greetham Associates
Residential Design Consultant
Westwood House
18 Carr Lane
Tannersley
Barnsley S75 3BE
Tel(01226)746573

Project Extensions & Alterations
Client Mr. & Mrs. J. Brenley
Title Elevations as Proposed

Address
7 Viewlands Close, Penistone,
Sheffield. S36 8HU

Drawn by 999
Scale 1:100 Date Dec 20
Drawing No 944-05
Member of the Chartered Institute of Architectural Technologists