




LOCATION PLAN 18/250

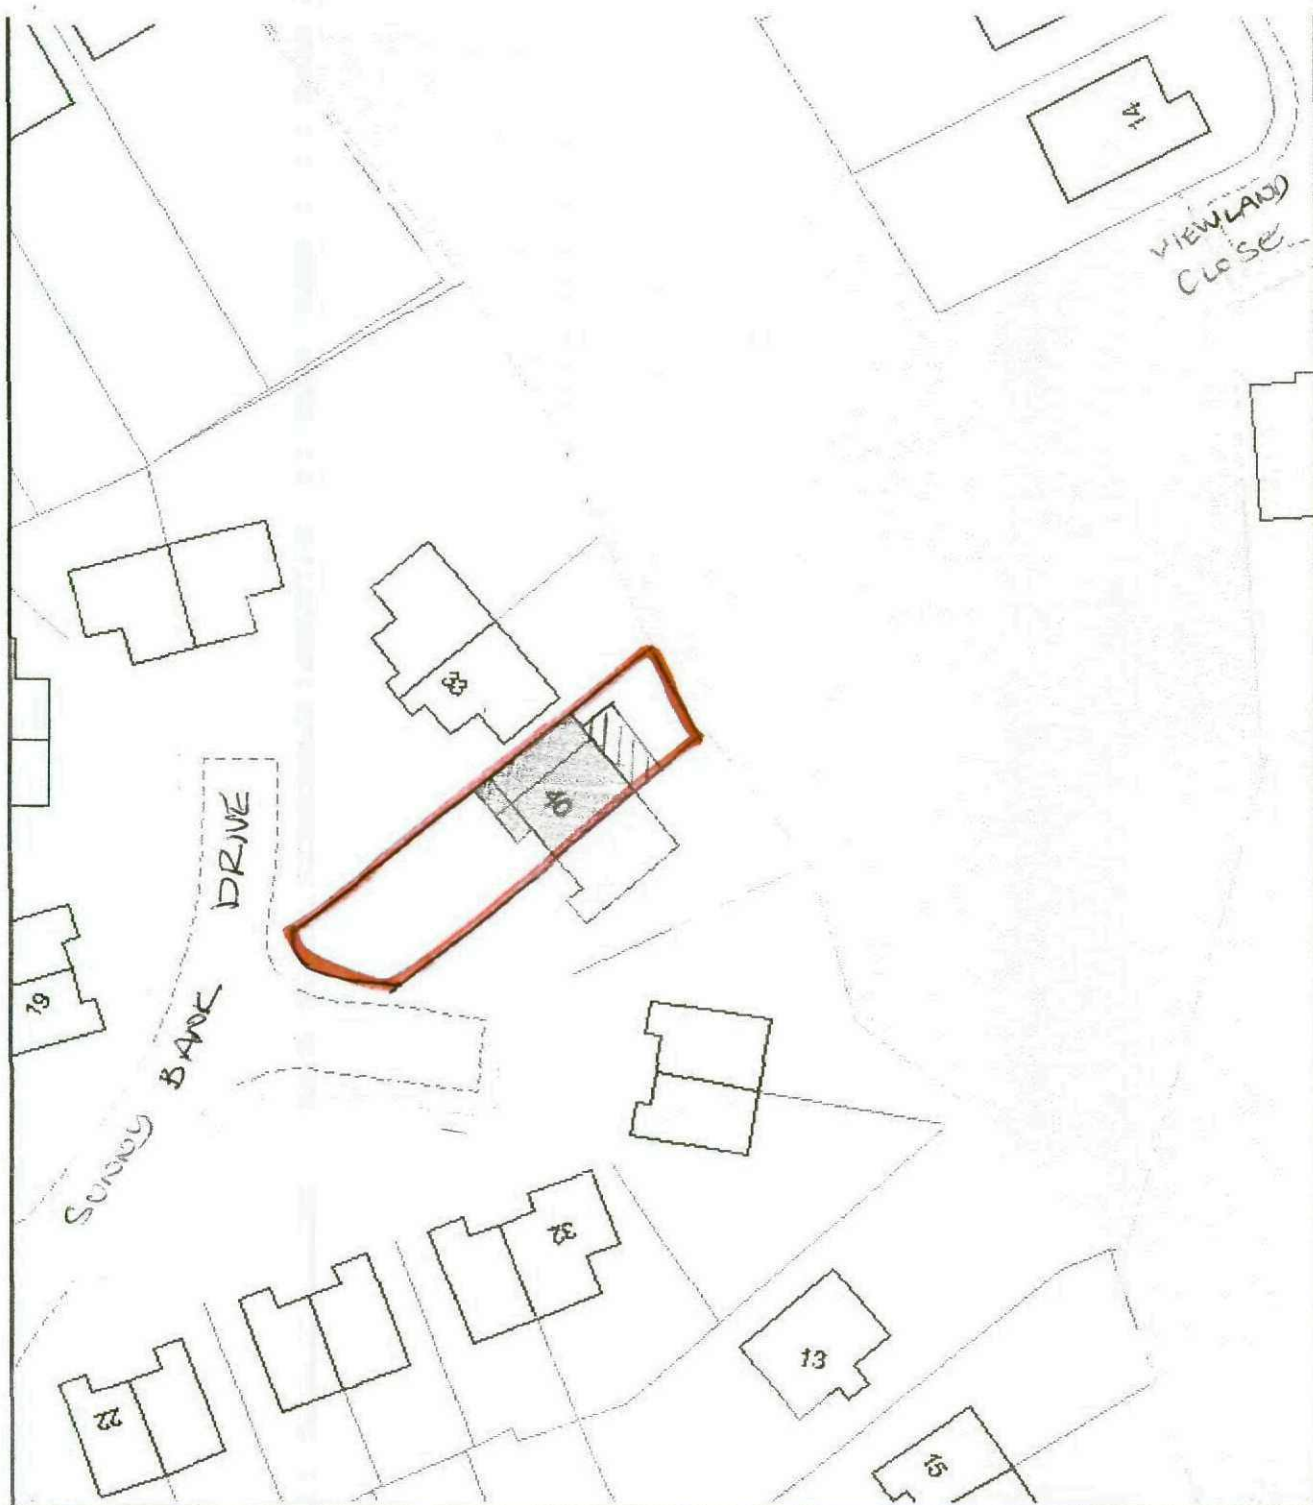

BLOCK PLAN 1:500