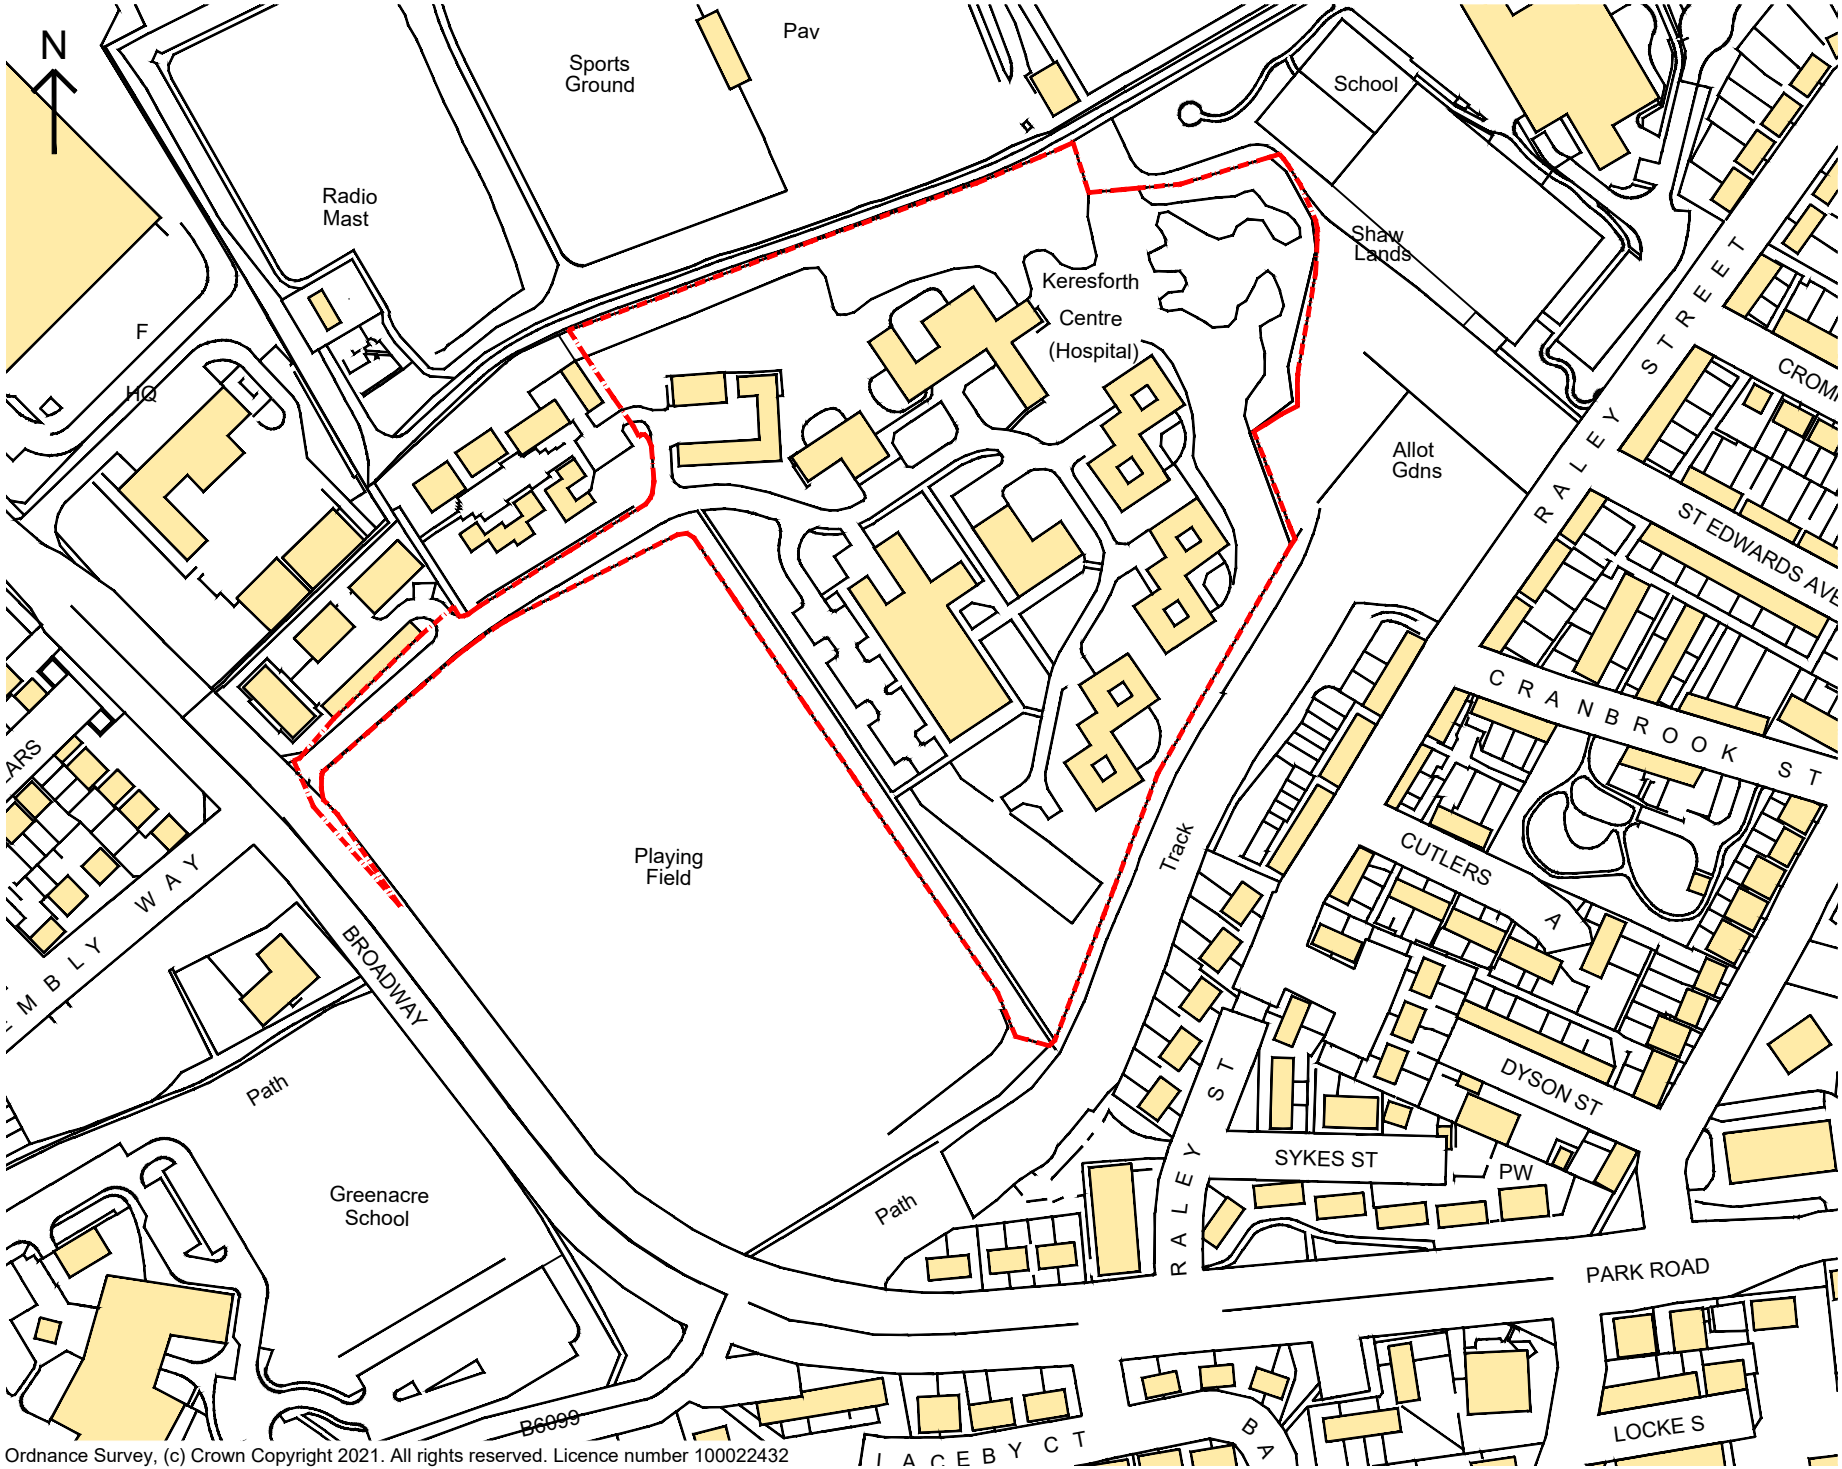


Ordnance Survey, (c) Crown Copyright 2021. All rights reserved. Licence number 100022432

Red Line Boundary based on O/S Data and **NOT** confirmed as the Legal Boundary

Rev	Date	By	Description
P0	09/08/21	DP	Preliminary Issue

Property Boundary

This drawing has been reproduced using information provided by others:

- Ordnance Survey Plan ref: "VML_SE3305.dwg" Order Number: 1503304, Purchased 02/08/21.
- "HM Land Registry Official Copy of Title Plan" Ref: "SYK118032". This is an interpretation and REQUIRES verification by the Client and their Conveyancing Solicitor.

This information has not been verified by Stephen George + Partners LLP and no liability is accepted for its accuracy.

NHS
South West Yorkshire Partnership
NHS Foundation Trust

SGP
Architects + Masterplanners

33 Park Place
Leeds
LS1 2RY

t: +44 (0)113 246 7969

www.stephengeorge.co.uk

KERESFORTH CENTRE
BROADWAY
BARNSLEY
S70 6RS

Drawing Name:
SITE LOCATION PLAN

Drawing Stage: PLANNING

Suitability: S2 - For Information/Reference

SGP File Ref: LocationDemolitionPlan.dwg

SGP Project No:	Date:	Drawn:	Team:	Scale:	Rev:
18-049-11	09/08/21	DP	LEEDS	1:2500 @ A4	P0

Drawing Number:
18-049-11-SGP-XX-XX-DR-A-112100

Project Code | Originator | Volume | Level | Type | Role | Number

This drawing, the works and concepts depicted are copyright of Stephen George + Partners LLP and may not be reproduced or made use of, either directly or indirectly without express written consent. Do not scale off this drawing. All heights, levels, sizes and dimensions to be checked on site before any work is put to hand.