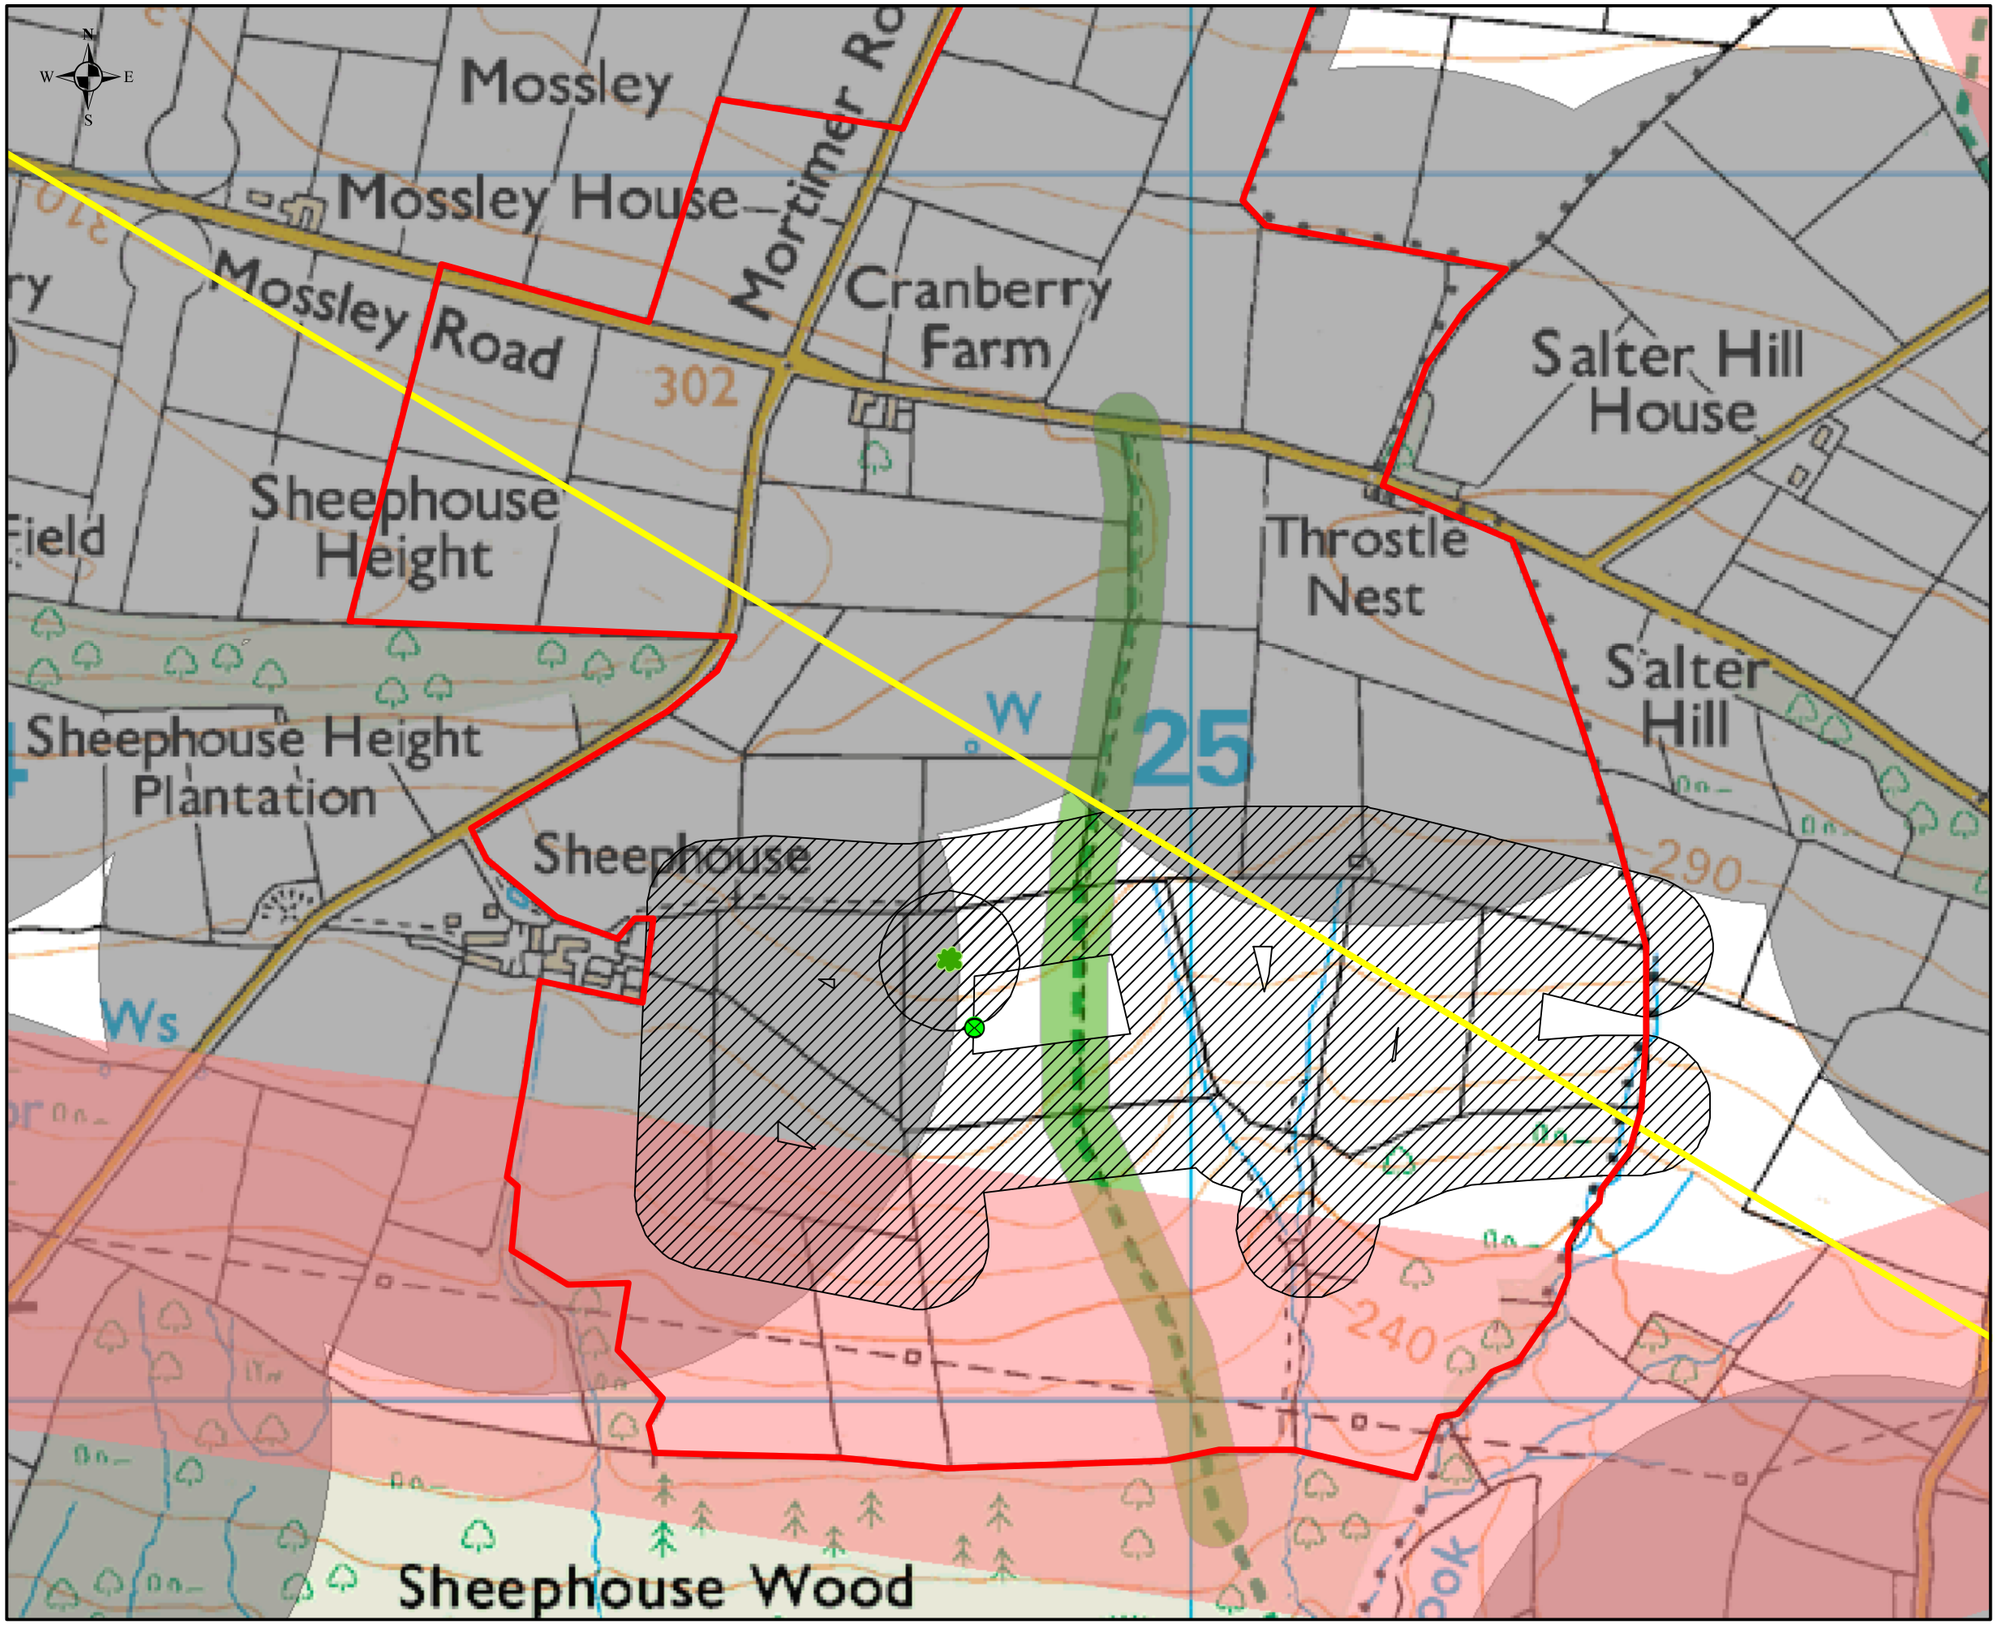


Reproduced by permission of Ordnance Survey on behalf of HMSO. © Crown Copyright and database right 2009. All rights reserved. Ordnance Survey Licence number 0100031673

Springbrook

Figure 2

Site Constraints

- Met Mast Location
- Tree
- Site Boundary
- JRC Telecomms Link
- 57m from Linear Features
- 57m from Tree
- 162m from Powerline
- 350m from Dwelling
- 27m (Oversail) from Footpath

PROJECTION SYSTEM	AUTHOR
OSGB 1936 BNG	T CHAPPELL

COPYRIGHT TO WHIRLWIND RENEWABLES LTD. ALL RIGHTS RESERVED. NO PRINTING WITHOUT PRIOR CONSENT

SCALE

0 25 50 100 150 200 250 m

1:5,000

This document should not be used for scale drawings and is simply to be used for information purposes only

the energy workshop

THE MEDIA CENTRE
7, NORTHUMBERLAND STREET
HUDDERSFIELD
HD1 1RL

Drawing Number	Figure 4.1 - Site Constraints.pdf
Date Of Drawing	15/04/13