



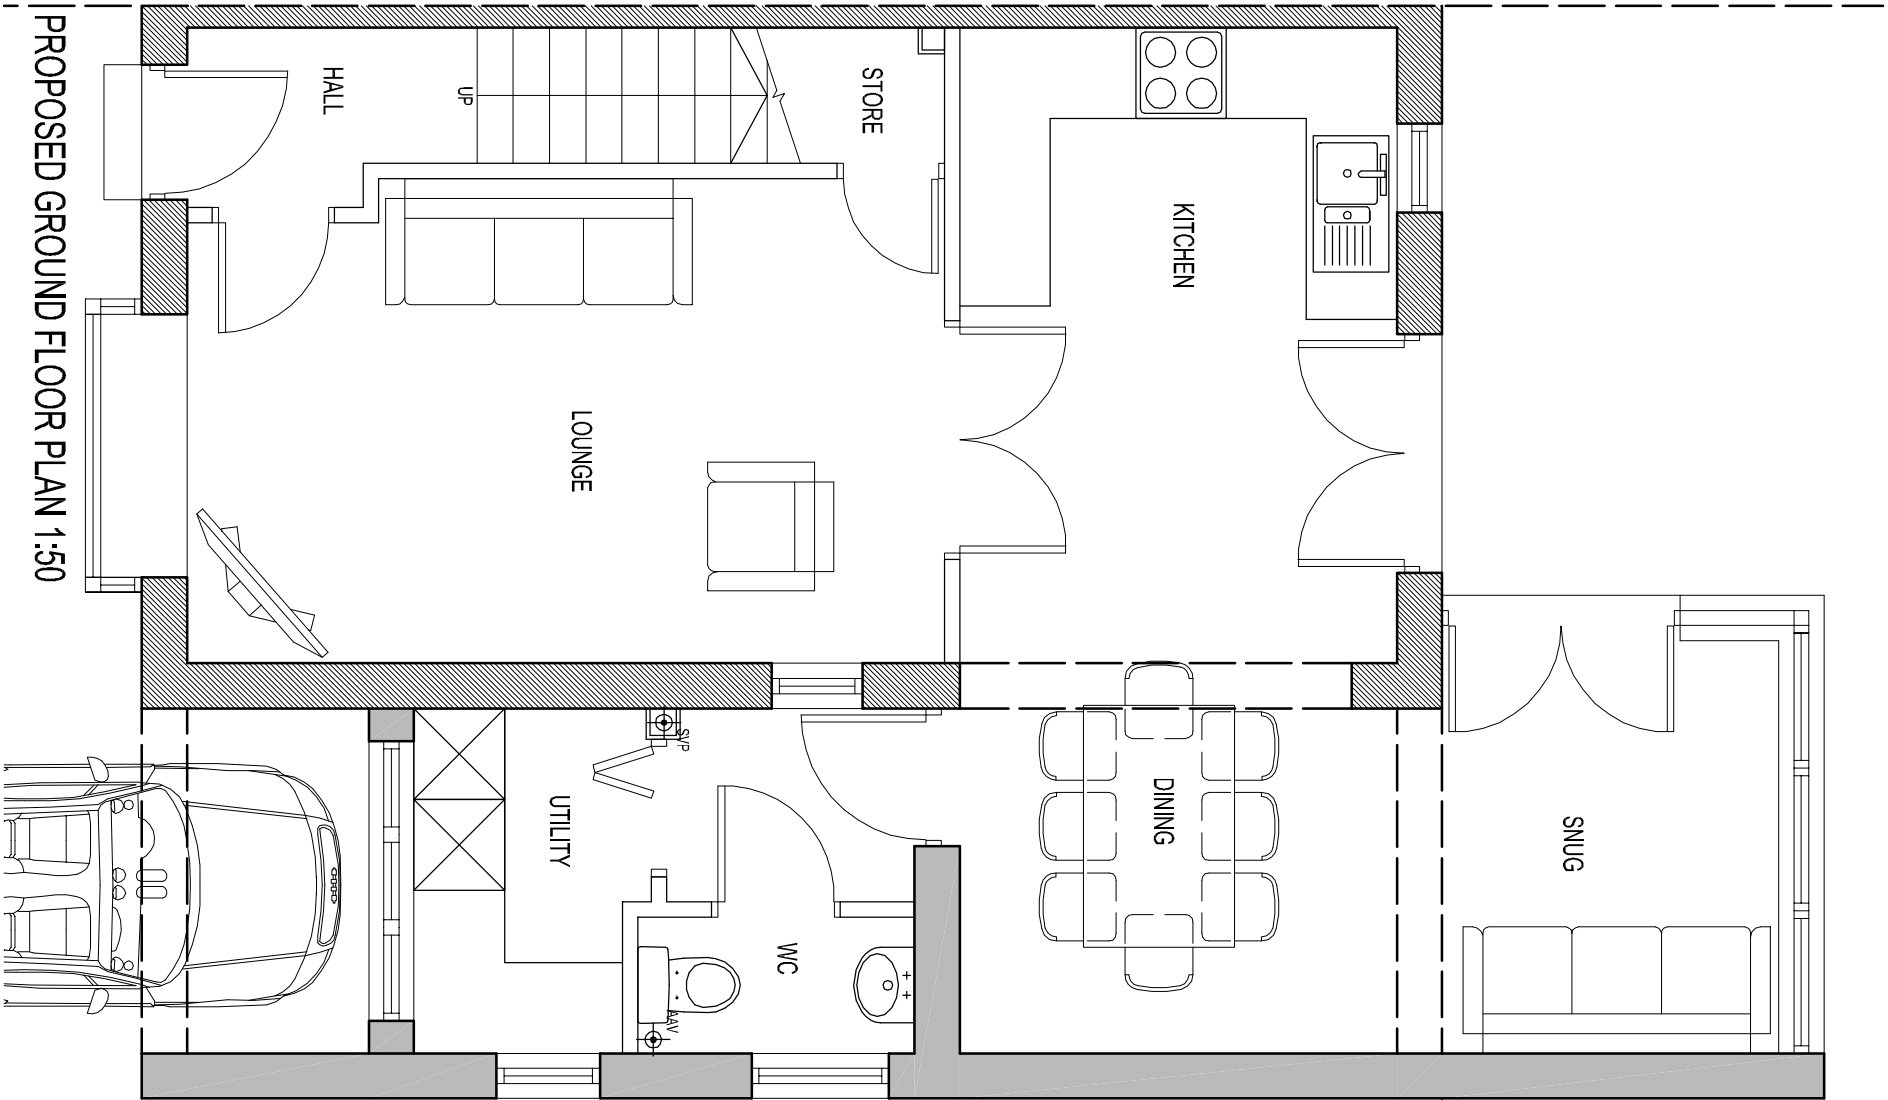

PROPOSED GROUND FLOOR PLAN 1:50

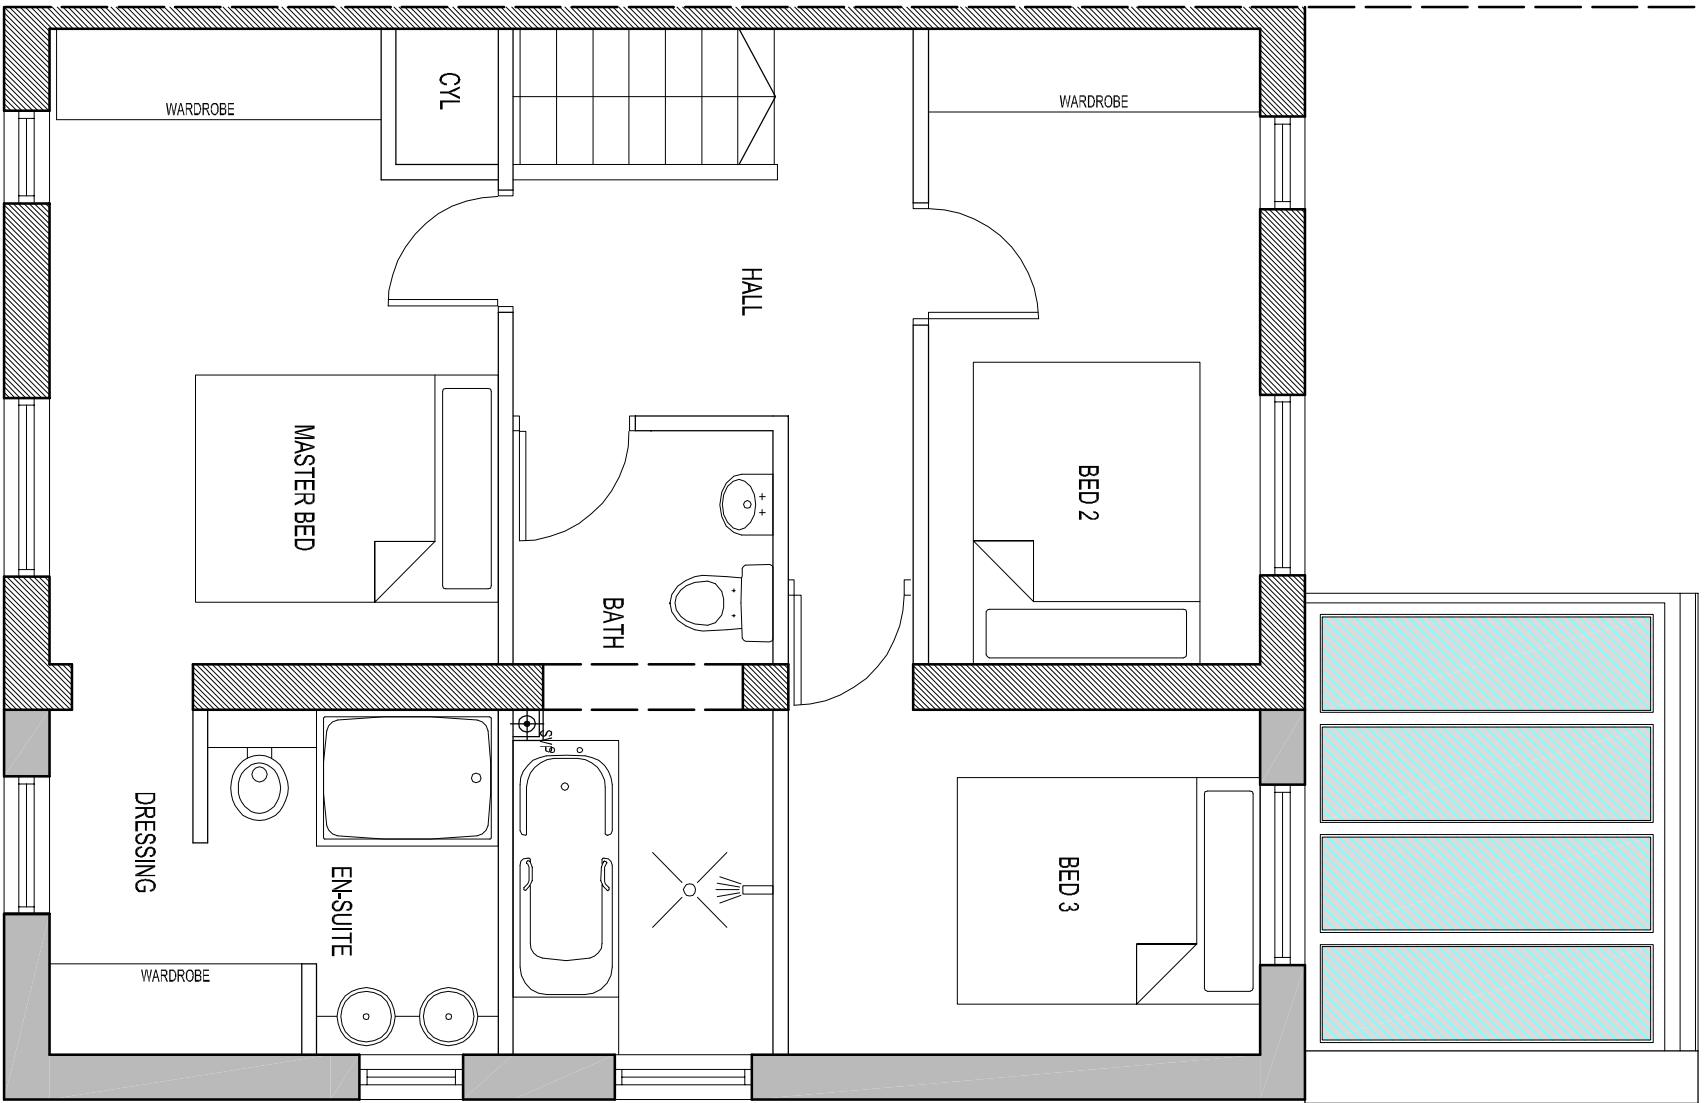

PROPOSED FIRST FLOOR PLAN 1:50

CLIENT	Mr Andy Barlow 7 Market Close Barnsley S71 1DP
DATE	04-2012
DWG	201-003
SCALE	AS SHOWN
© COPYRIGHT - EXISTS ON THE DESIGNS AND INFORMATION SHOWN ON THIS DRAWING. The Contractor must verify all dimensions on site before making shop drawings or commencing work of any kind. No dimensions to be scaled from this drawing.	