


ELEVATION 'B'

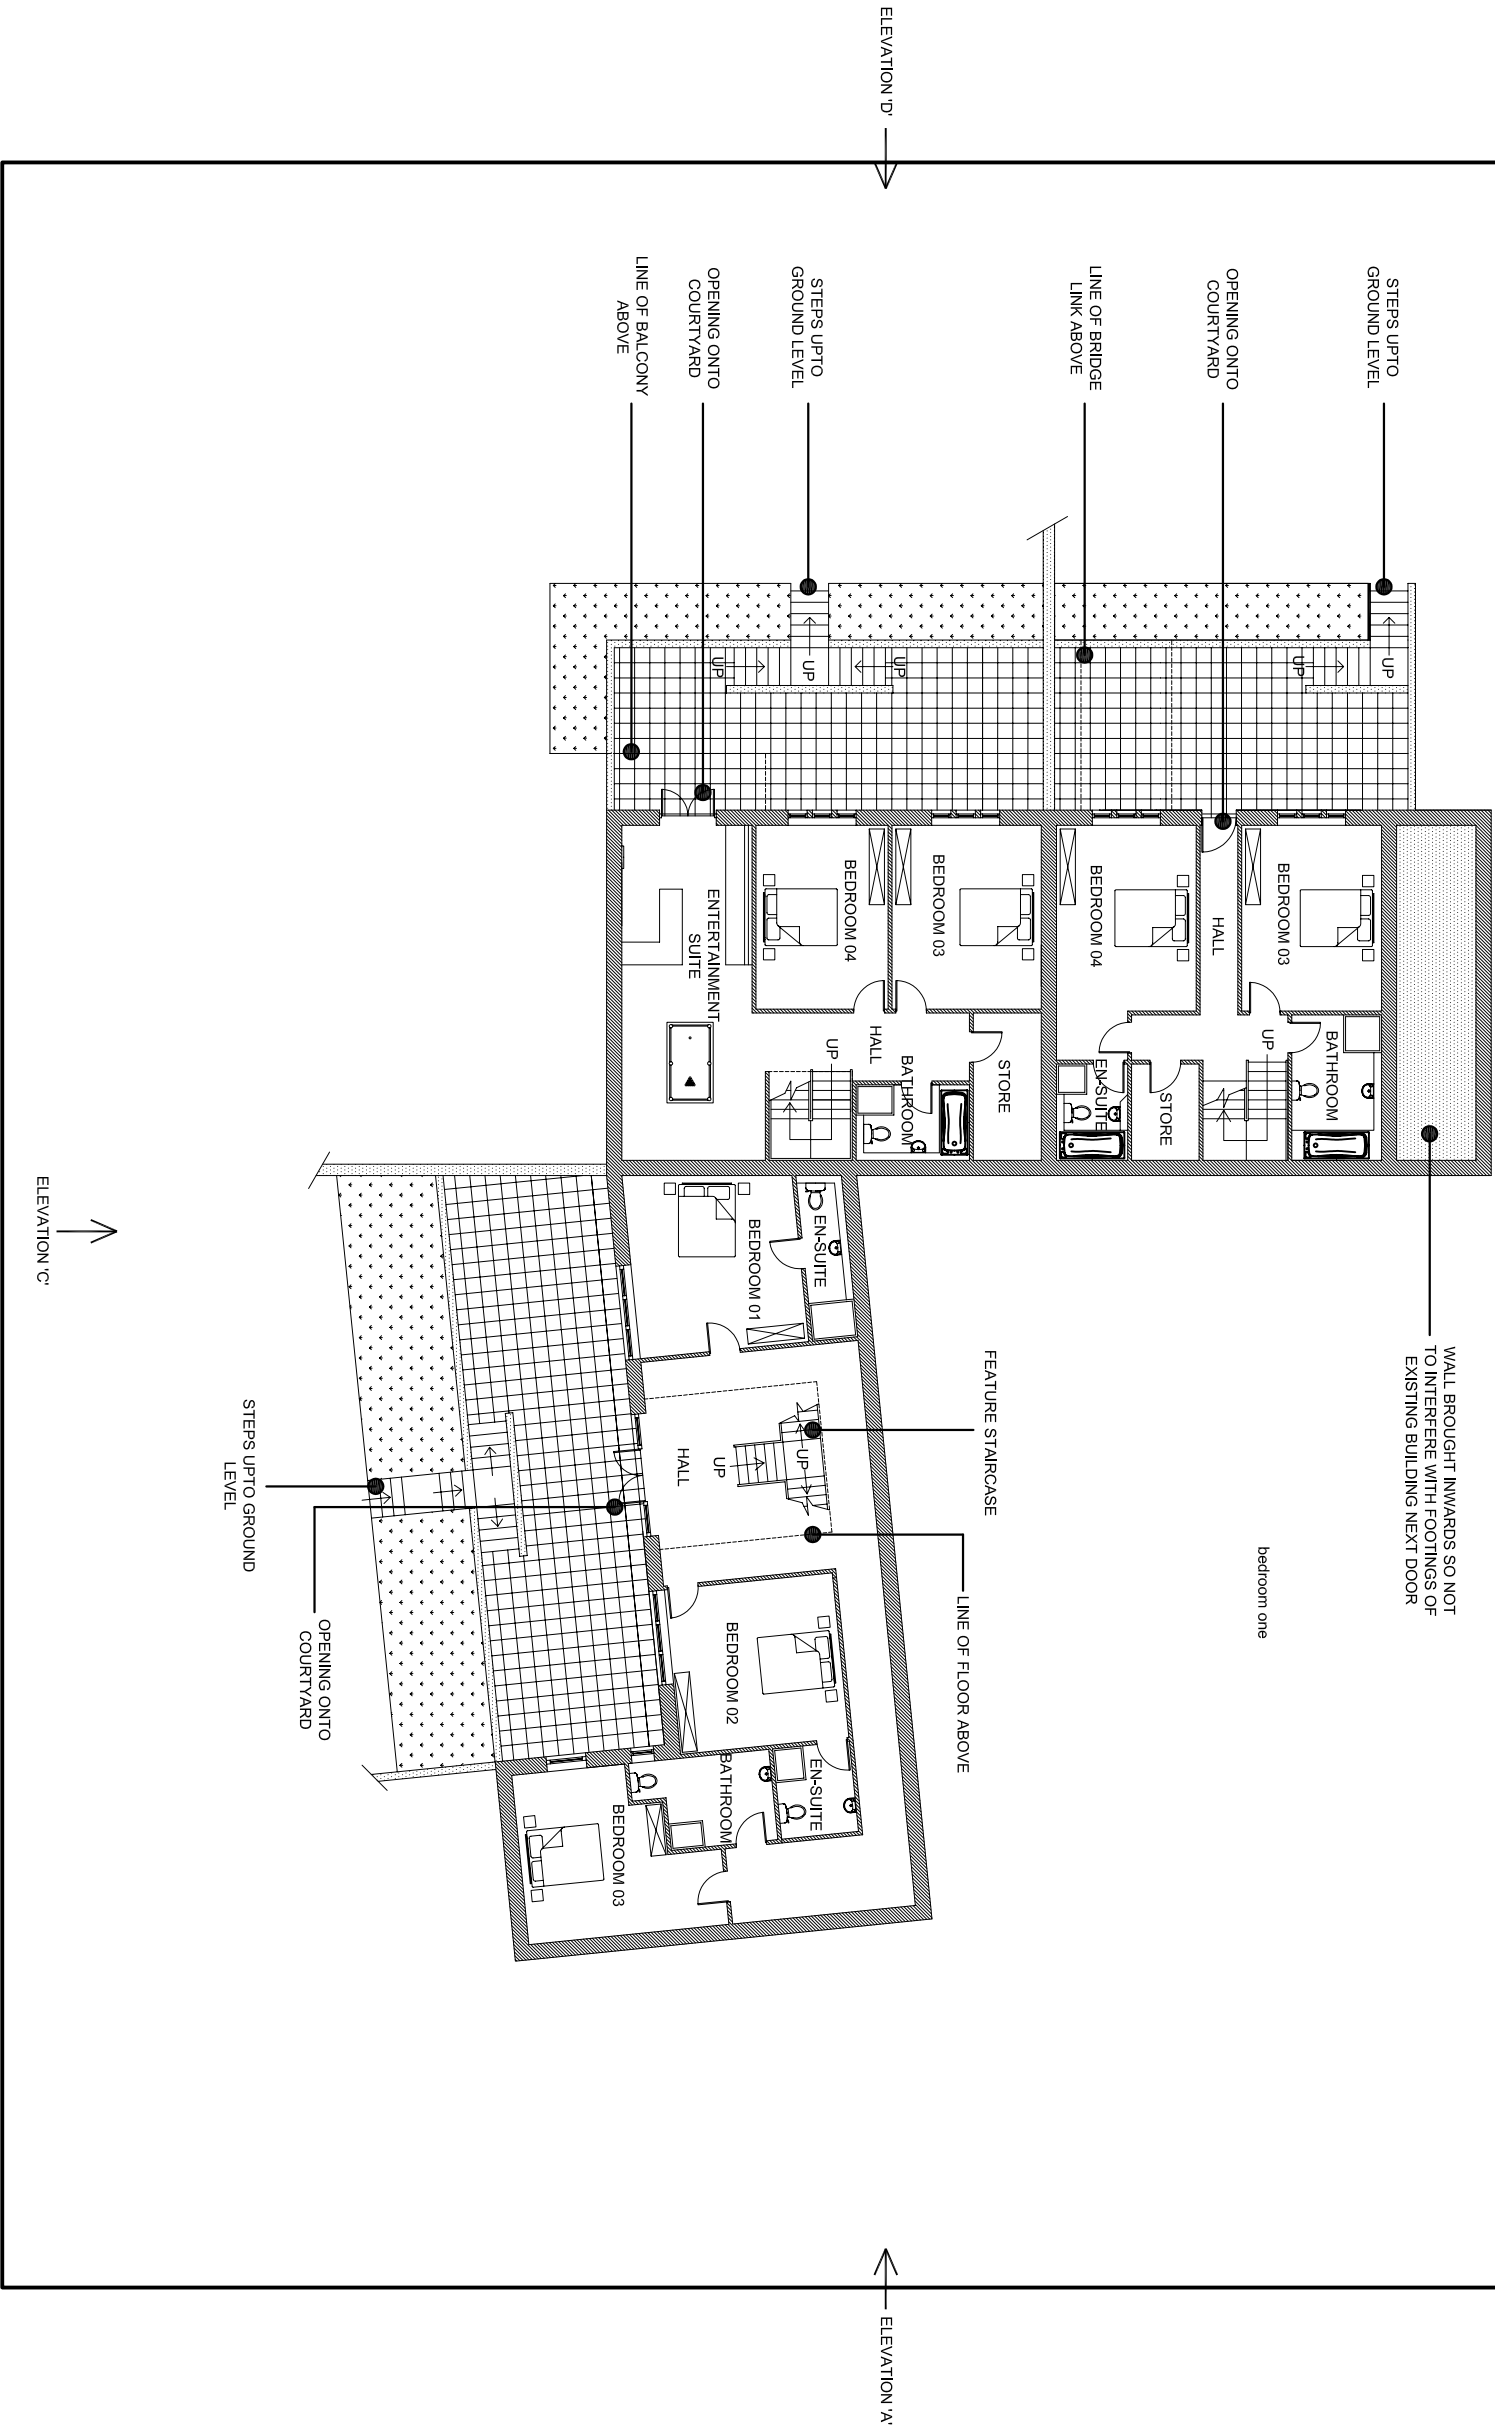

PLANNING

ROBERT NICHOLSON
LANE HEAD FARM, NORTH LANE,
CAWTHORNE, BARNSLEY

25 Queens Square Business Park
Huddersfield Road
Horley, Huddersfield
West Yorkshire HD9 6QZ

DRAWING No. H107/304
SCALE 1:200@A3
DATE Sept 2008
DRAWN DR

Tel 01484 303 800
Fax 01484 664 133



J + J BOLCHOVER
ARCHITECTS

LOWER GROUND LEVEL

SCALE 1:200