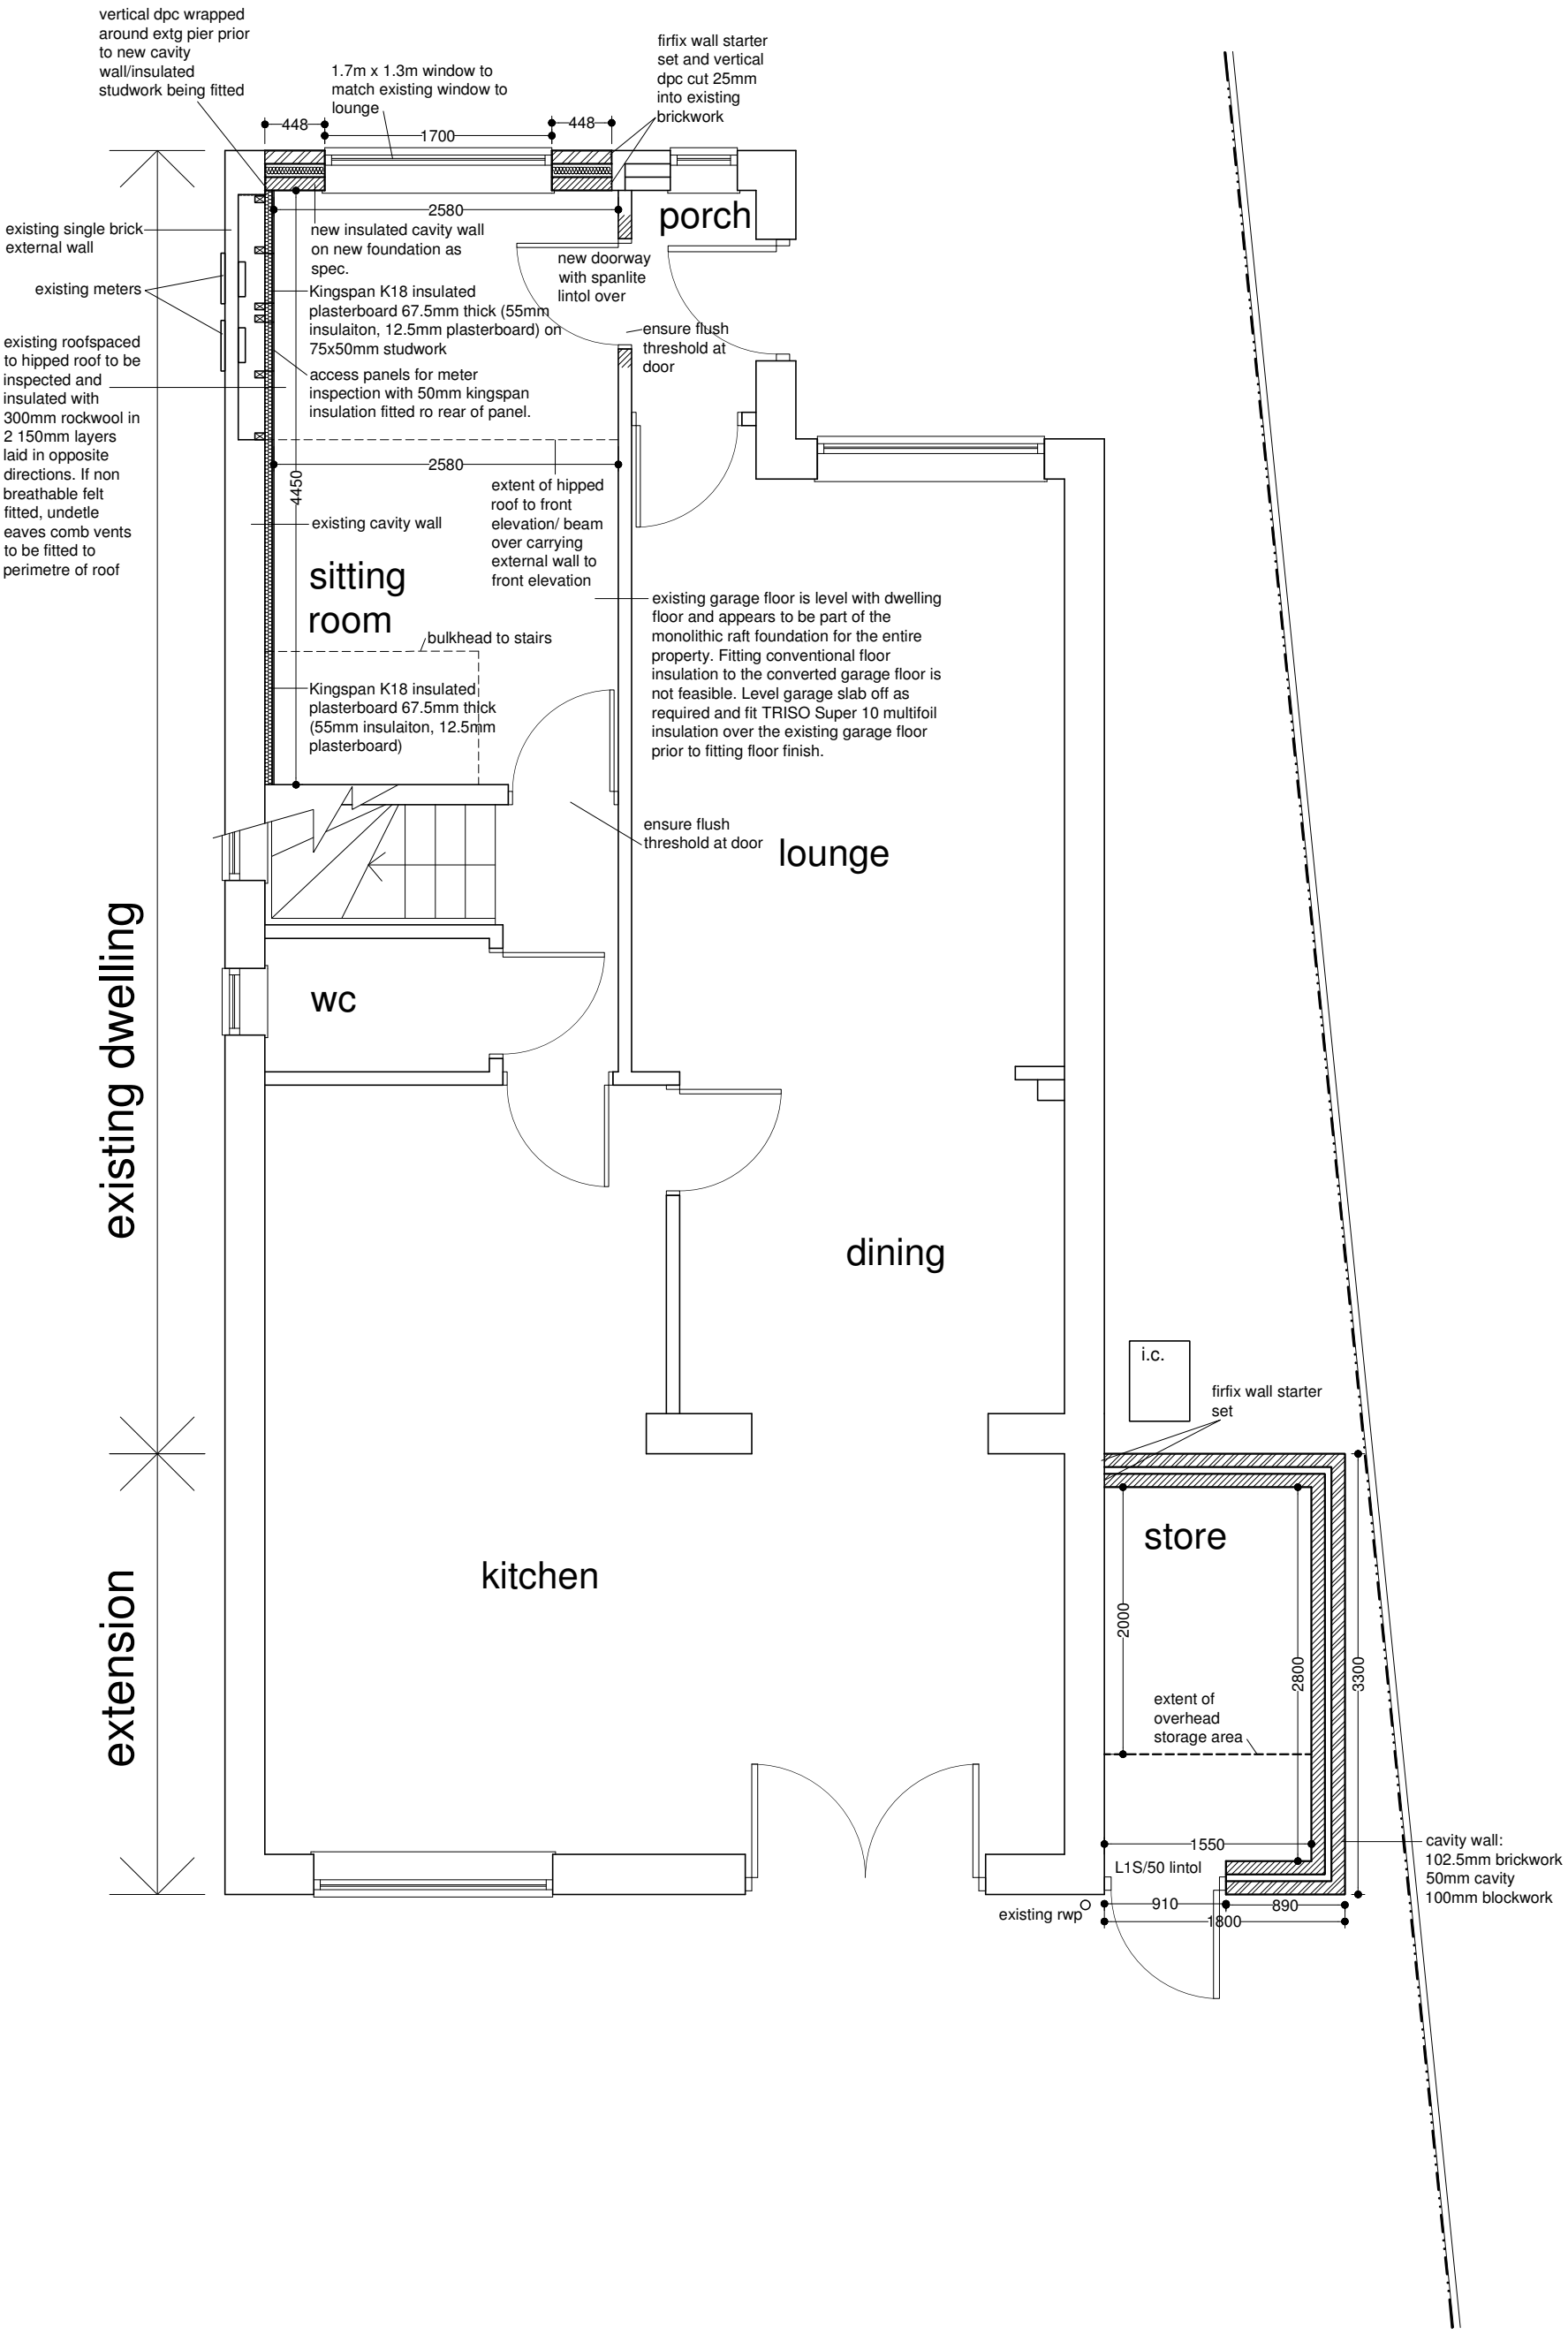


33 Cranwell Court, Goldthorpe, S63 9GA

STORE EXTENSION AND GARAGE CONVERSION

PROPOSED PLAN

Date: May 2016 Scale: 1:50@A3