

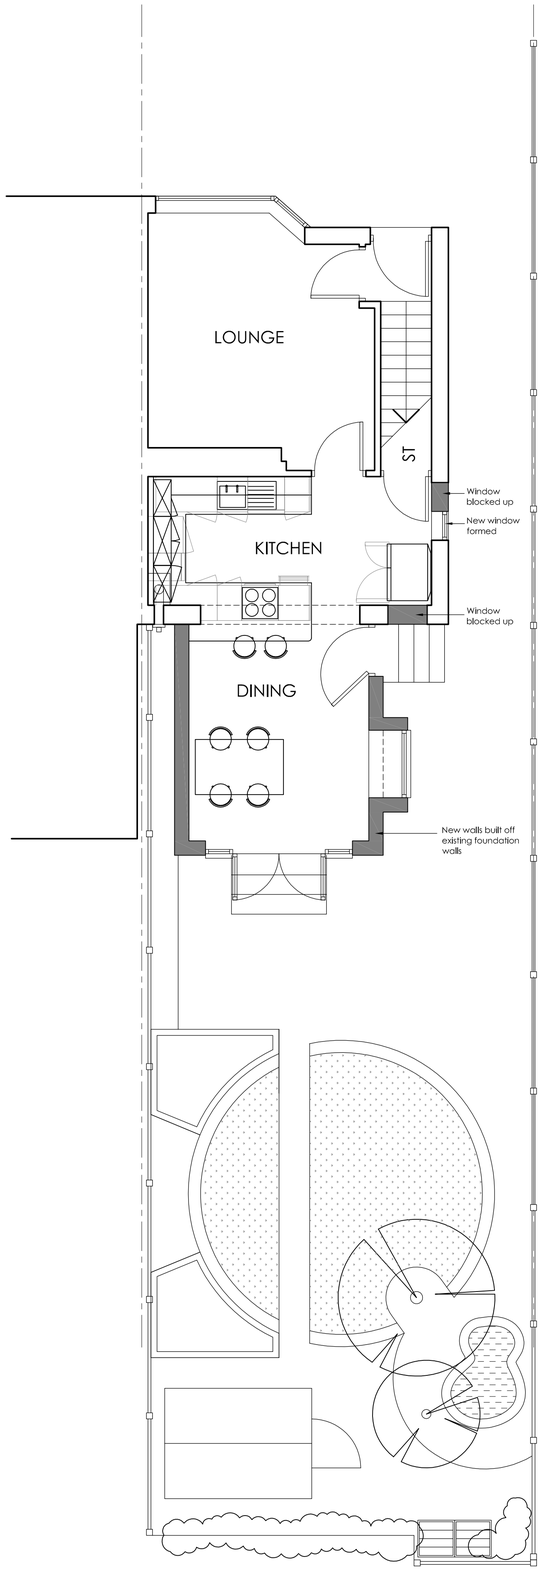



PLAN

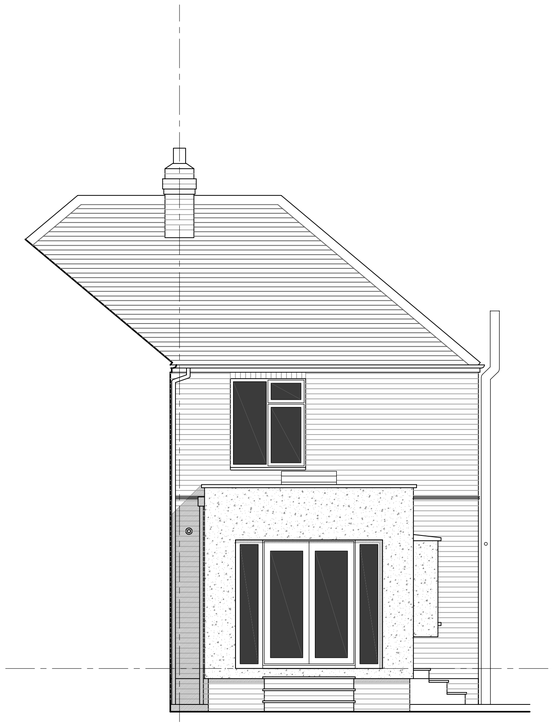


SOUTH EAST

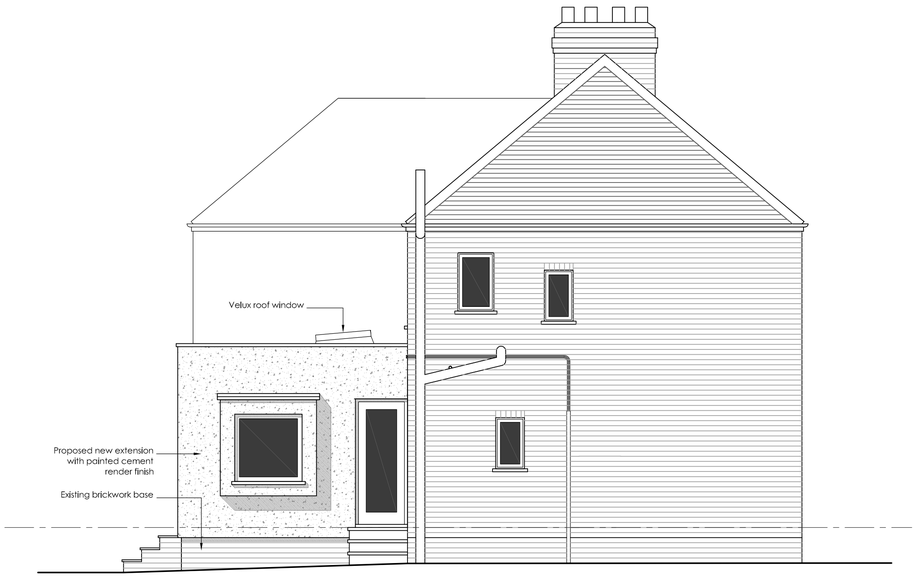

NORTH WEST

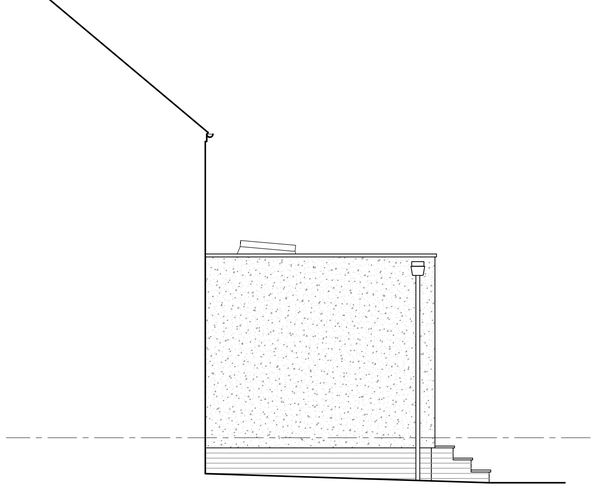

SOUTH WEST

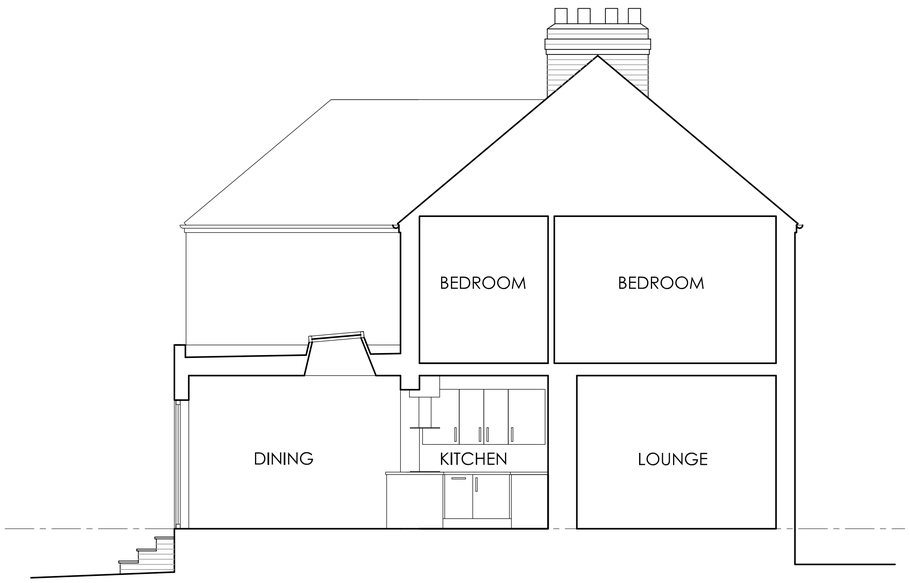

SECTION

ELEVATIONS

Notes

MATERIALS

ROOFS
Main Flat Roof:
Mineral faced high performance bitumenous roofing felt, with GRP roof edge trim.

Projecting Window Roof:
Pre-fabricated stainless steel sheet, bonded to plywood deck.

WALLS
Cement render finished with masonry paint on insultated timber framed structure, built off existing conservatory walls.

WINDOWS & DOORS
White uPVC double glazed windows and doors to match existing.

A velux roof window provides daylight at the kitchen end of the extension.

Revisions

1:500 10 20 30 40
1:200 4 6 8 10
1:100 2 4 6 8
1:50 1 2 3 4

PLANNING

Birkett Cole Lowe
ARCHITECTS
HAWK WORKS
105A MARY STREET
SHEFFIELD S1 4RT
tel 0114 275 7260
fax 0114 275 7254
bclarchitects@btconnect.com

Client
MR.& MRS.J.COLE
2 PRINCESS GARDENS
WOMBWELL S73 0ED

Project
PROPOSED EXTENSION

Drawing
BUILDING AS PROPOSED

Scale 1:50 By JRC Date 03.03.12

Number
3523(0-)02