


TYPICAL CROSS SECTION A-A
THROUGH CENTRAL SITE AREA

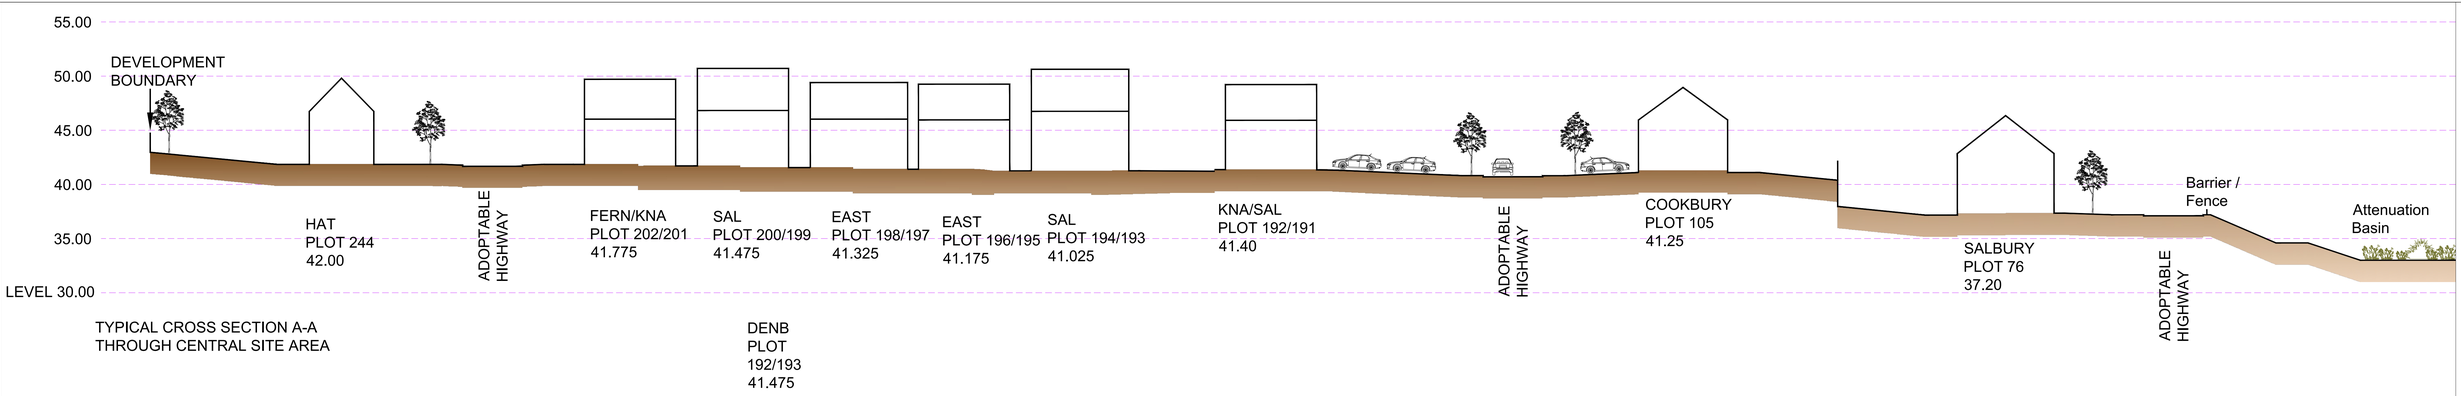


TYPICAL CROSS SECTION B-B
THROUGH WESTERN POS




CROSS SECTION D-D THROUGH
PLOT 34 SOUTHERN PROW /
ATTENUATION

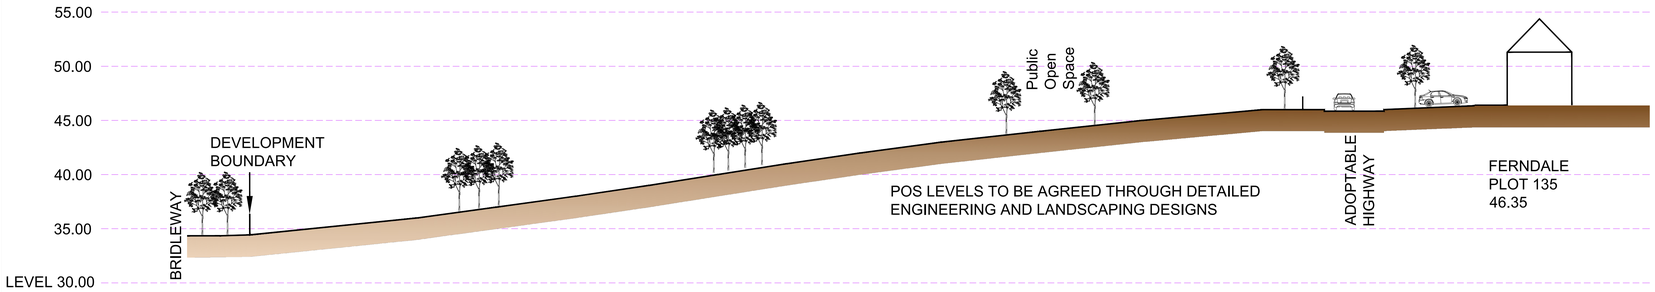


TYPICAL CROSS SECTION C-C
THROUGH SITE FRONTAGE ONTO
THURNSCOE BRIDGE LANE




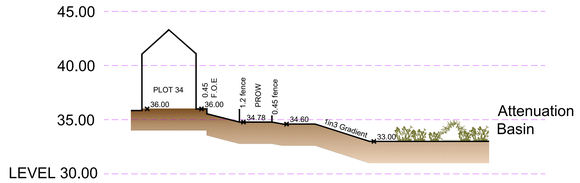


TYPICAL CROSS SECTION E-E
THROUGH SITE FRONTAGE ONTO
THURNSCOE BRIDGE LANE
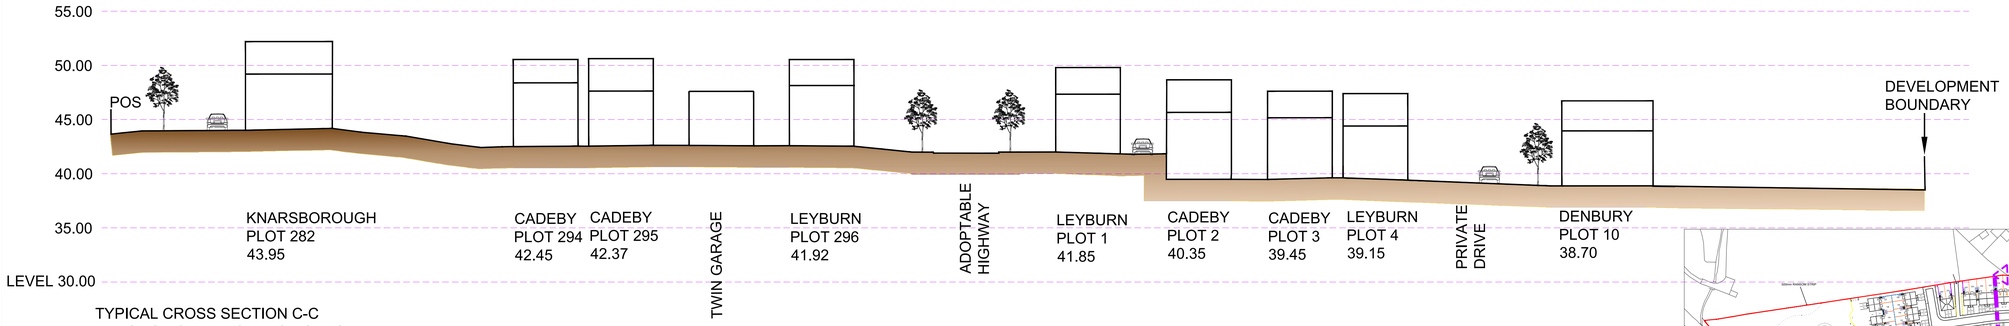
| REV | DATE | BY | DESCRIPTION |
|---|---|---|---|
| A | 14.07.25 | SH | LAYOUT AMENDS FOR PLANNING RESUBMISSION |

AVANT homes

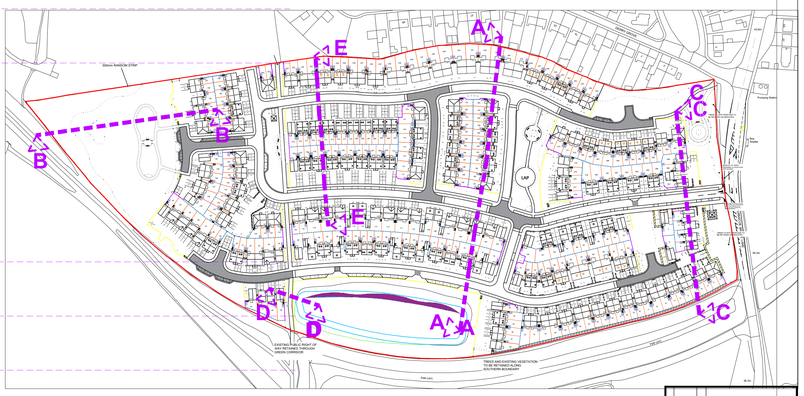Unit 2, Wentworth Court, Peel Avenue, Dunlop, Wakefield, WF4 3FL
Tel: 01924 258415 Fax: 01924 258495
www.avanthomes.co.uk
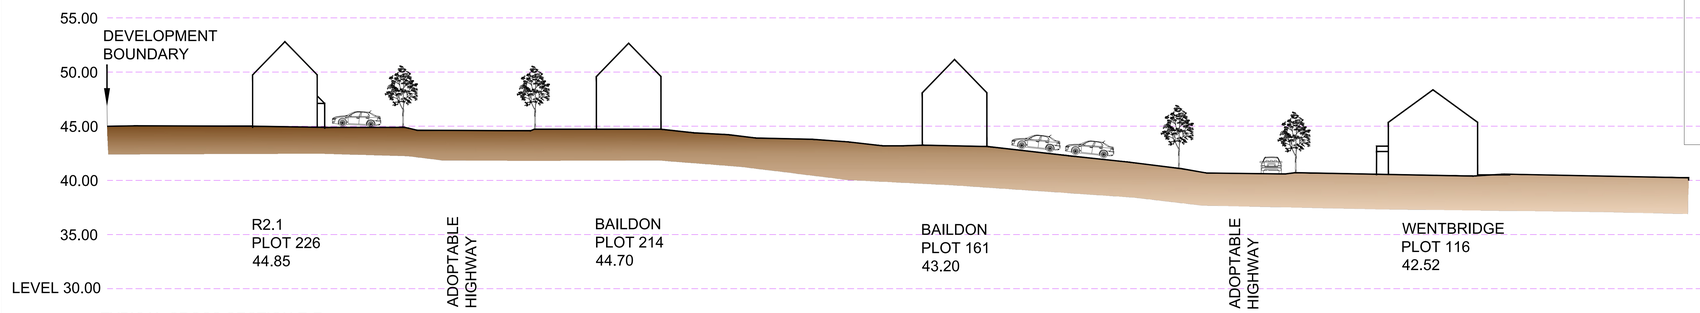
| DATE: | SCALE: | DRAWN BY: |
|---|---|---|
| Oct 2024 | 1:200 @ A0 | JAT |

DWG TITLE: SITE SECTIONS

PROJECT: Thurnscoe Bridge Lane, Thurnscoe

DWG No: 4211-231 | REV: A

H:\Site\4211 - Thurnscoe\05 Architectural\01 Site Drawings\CAD\Thurnscoe 120925\Thurnscoe JAT Sections 11.07.25