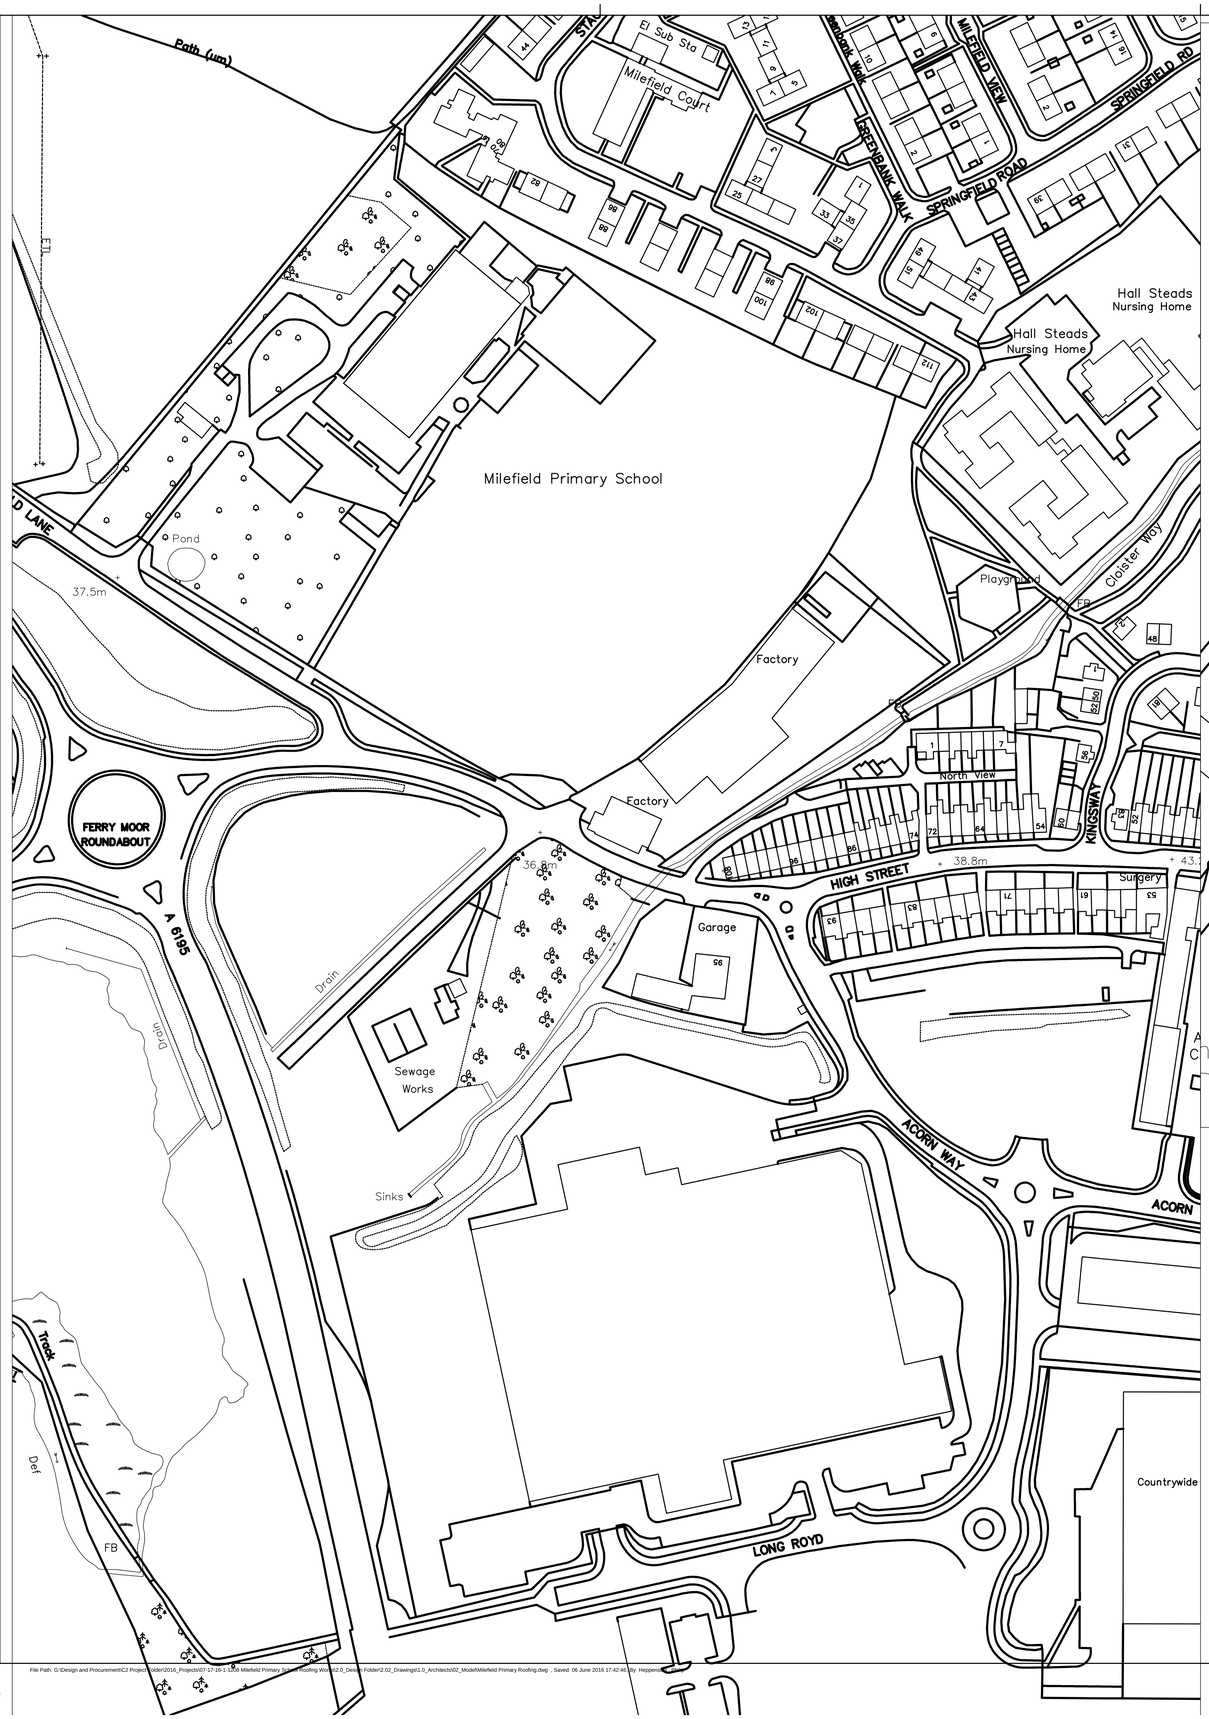

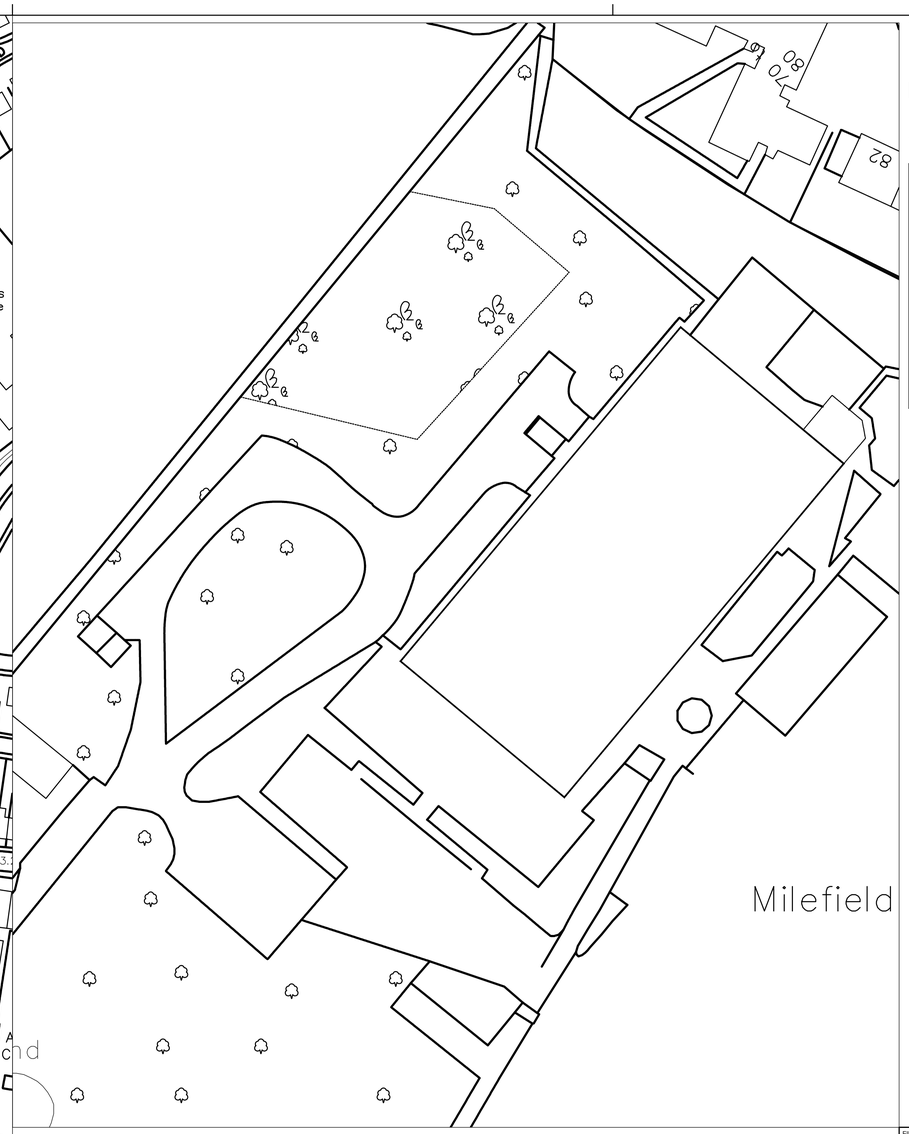

RESPONSIBILITY IS NOT ACCEPTED FOR OTHERS SCALING DIRECTLY FROM THIS DRAWING. DO NOT SCALE FROM THIS DRAWING, USE WRITTEN DIMENSIONS ONLY.

0mm 10 20 30 60mm

ORIGINAL SHEET SIZE A1

1:1

KEY PLAN

THIS DRAWING IS PRODUCED FOR USE IN THIS PROJECT ONLY AND MAY NOT BE USED FOR ANY OTHER PURPOSE. NPS PROPERTY CONSULTANTS LTD ACCEPT NO LIABILITY FOR THE USE OF THIS DRAWING OTHER THAN THE PURPOSE FOR WHICH IT WAS INTENDED IN CONNECTION WITH THIS PROJECT AS RECORDED IN THE 'PURPOSE FOR ISSUE' AND 'FILE STATUS CODE'.

THIS DRAWING MAY NOT BE REPRODUCED IN ANY FORM WITHOUT PRIOR WRITTEN AGREEMENT OF NPS PROPERTY CONSULTANTS LTD.

© CROWN COPYRIGHT AND DATABASE RIGHTS 2016 ORDNANCE SURVEY LICENCE NUMBER 100022264

Notes:

FIRST ISSUE						
P1						
COMMENT						
REV	DRAWN	DATE	CHECKED	DATE	APPROVED	DATE

NPS Barnsley Ltd
Gateway Plaza, Sackville St, Barnsley, South Yorkshire, S70 2RD.
Tel: 01226 774605; **Email**: barnsley@nps.co.uk; **web**:www.nps.co.uk

CLIENT
BMBC Education

PROJECT
Milefield Primary School
Roofing works

TITLE
Site plan / block plan

SCALES	DISCIPLINE	PROJECT NUMBER
1:1250 500	ARCHITECT	07-17-16-1-1208

DRAWING NUMBER	REV CODE
NPS-DR-A-(00)-010	C2

STATUS CODE	PURPOSE OF ISSUE	DRAWN BY
S0	TENDER	PHepp

File Path: G:\Design and Procurement\C2 Projects\Folder\2016_Projects\07-17-16-1-1208 Milefield Primary School Roofing Works\02-1_Design Folder\2.02_Drawings\1.0_Architects\02_Model\Milefield Primary Roofing.dwg , Saved: 06 June 2016 17:42:46 By: Heppenstall

Date Plotted: 06 June 2016 17:58:25

© COPYRIGHT NPS GROUP 2016