


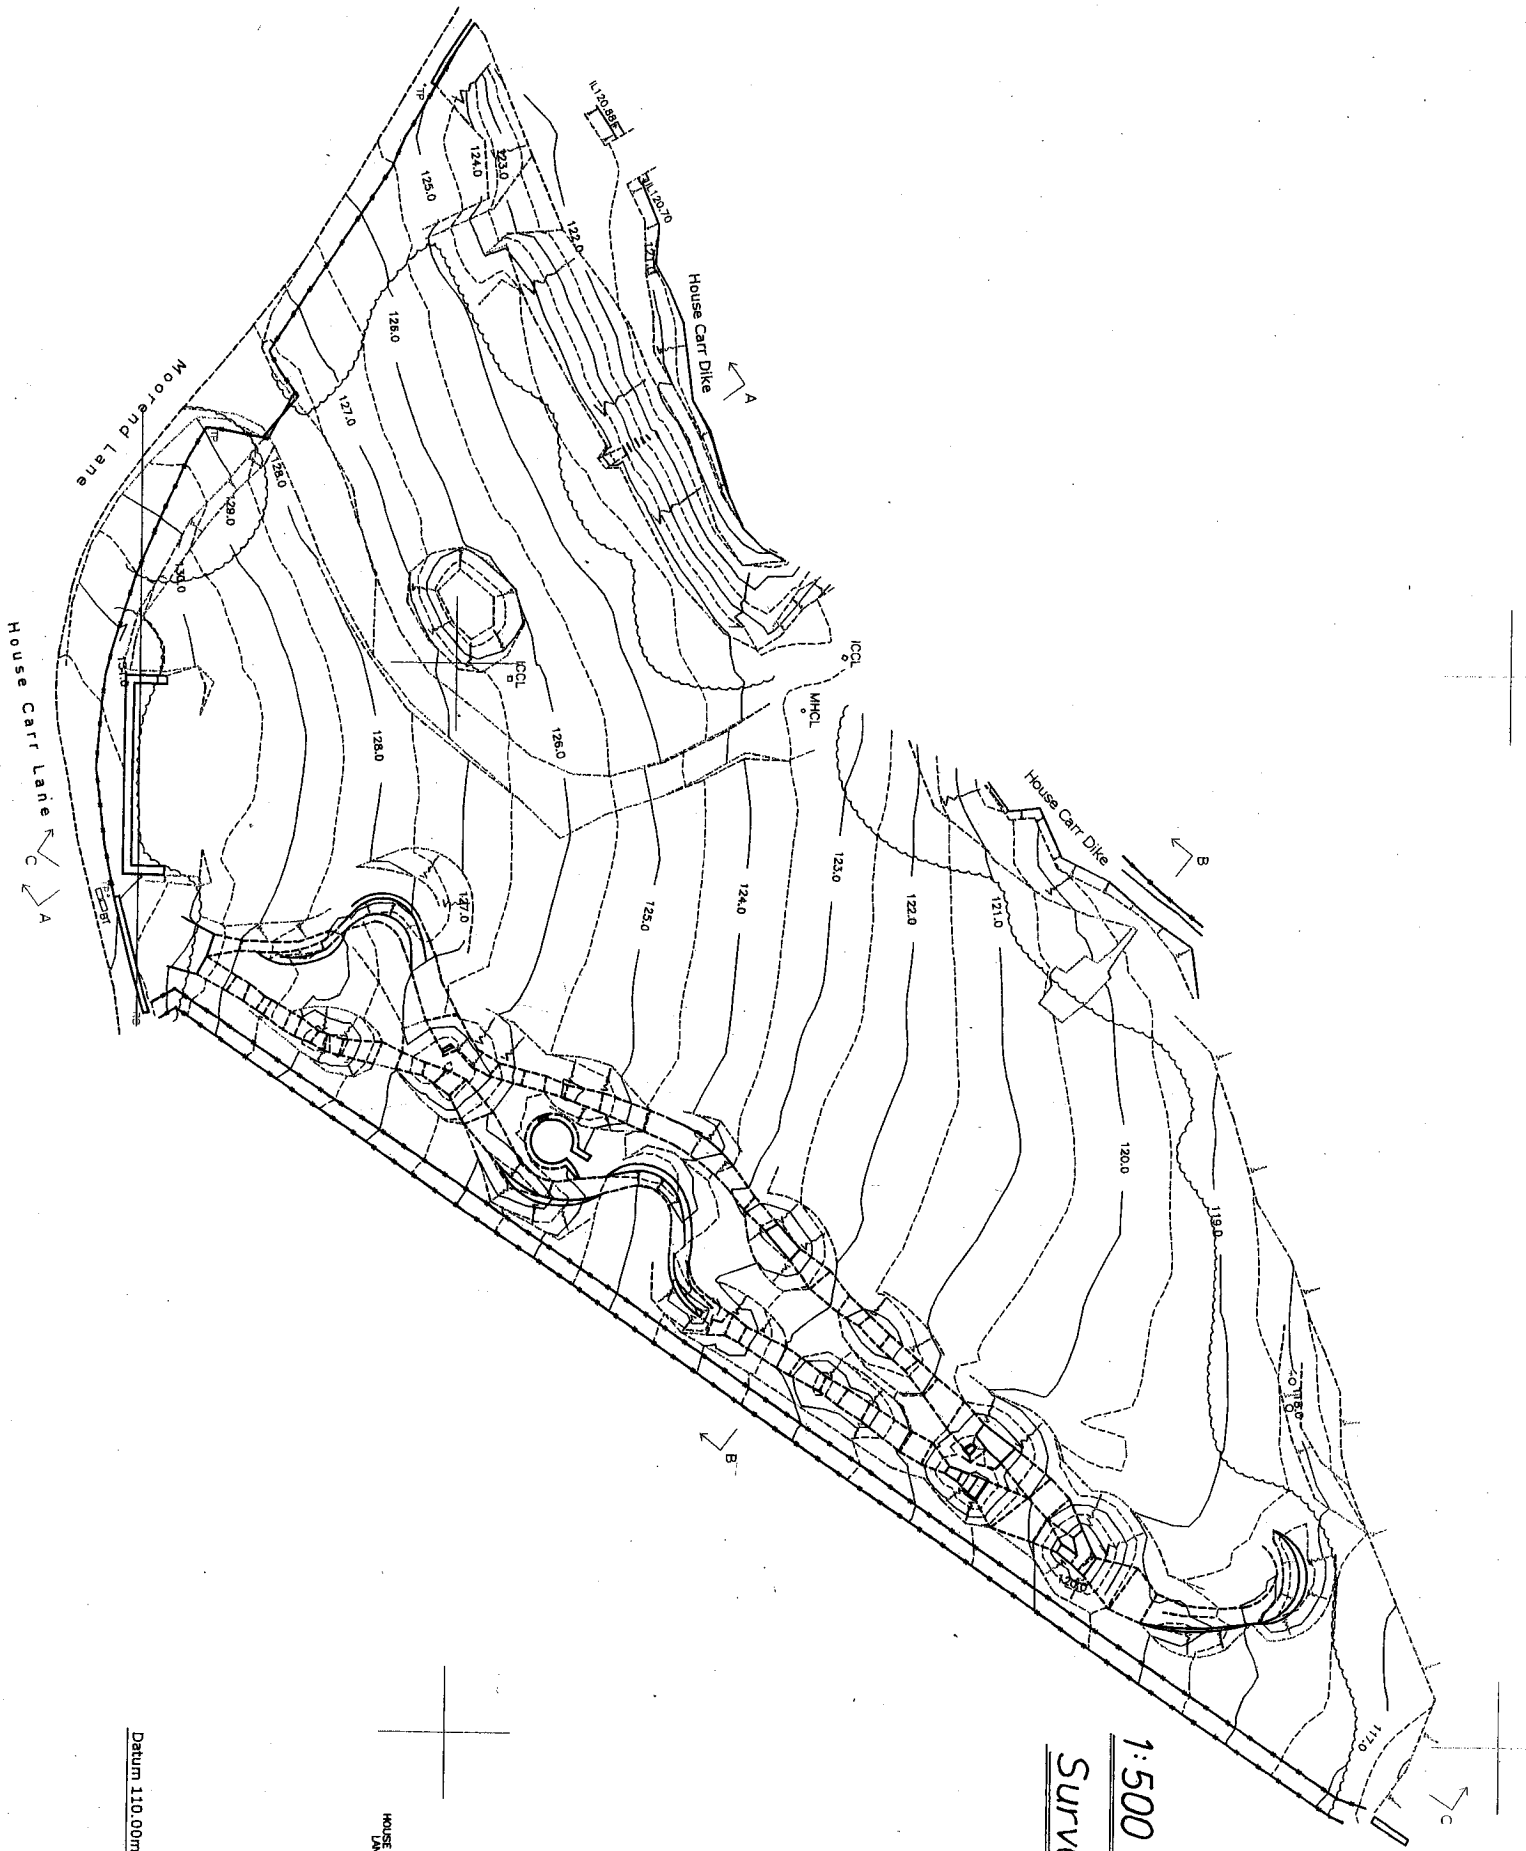

1:500 Scale Survey

Datum 110.00m

REMAINING
HOUSE CARR
LANE
CONCRETE
BLOCKS
131.53
129.68
129.55
129.50
129.50
129.50

Section
C-C