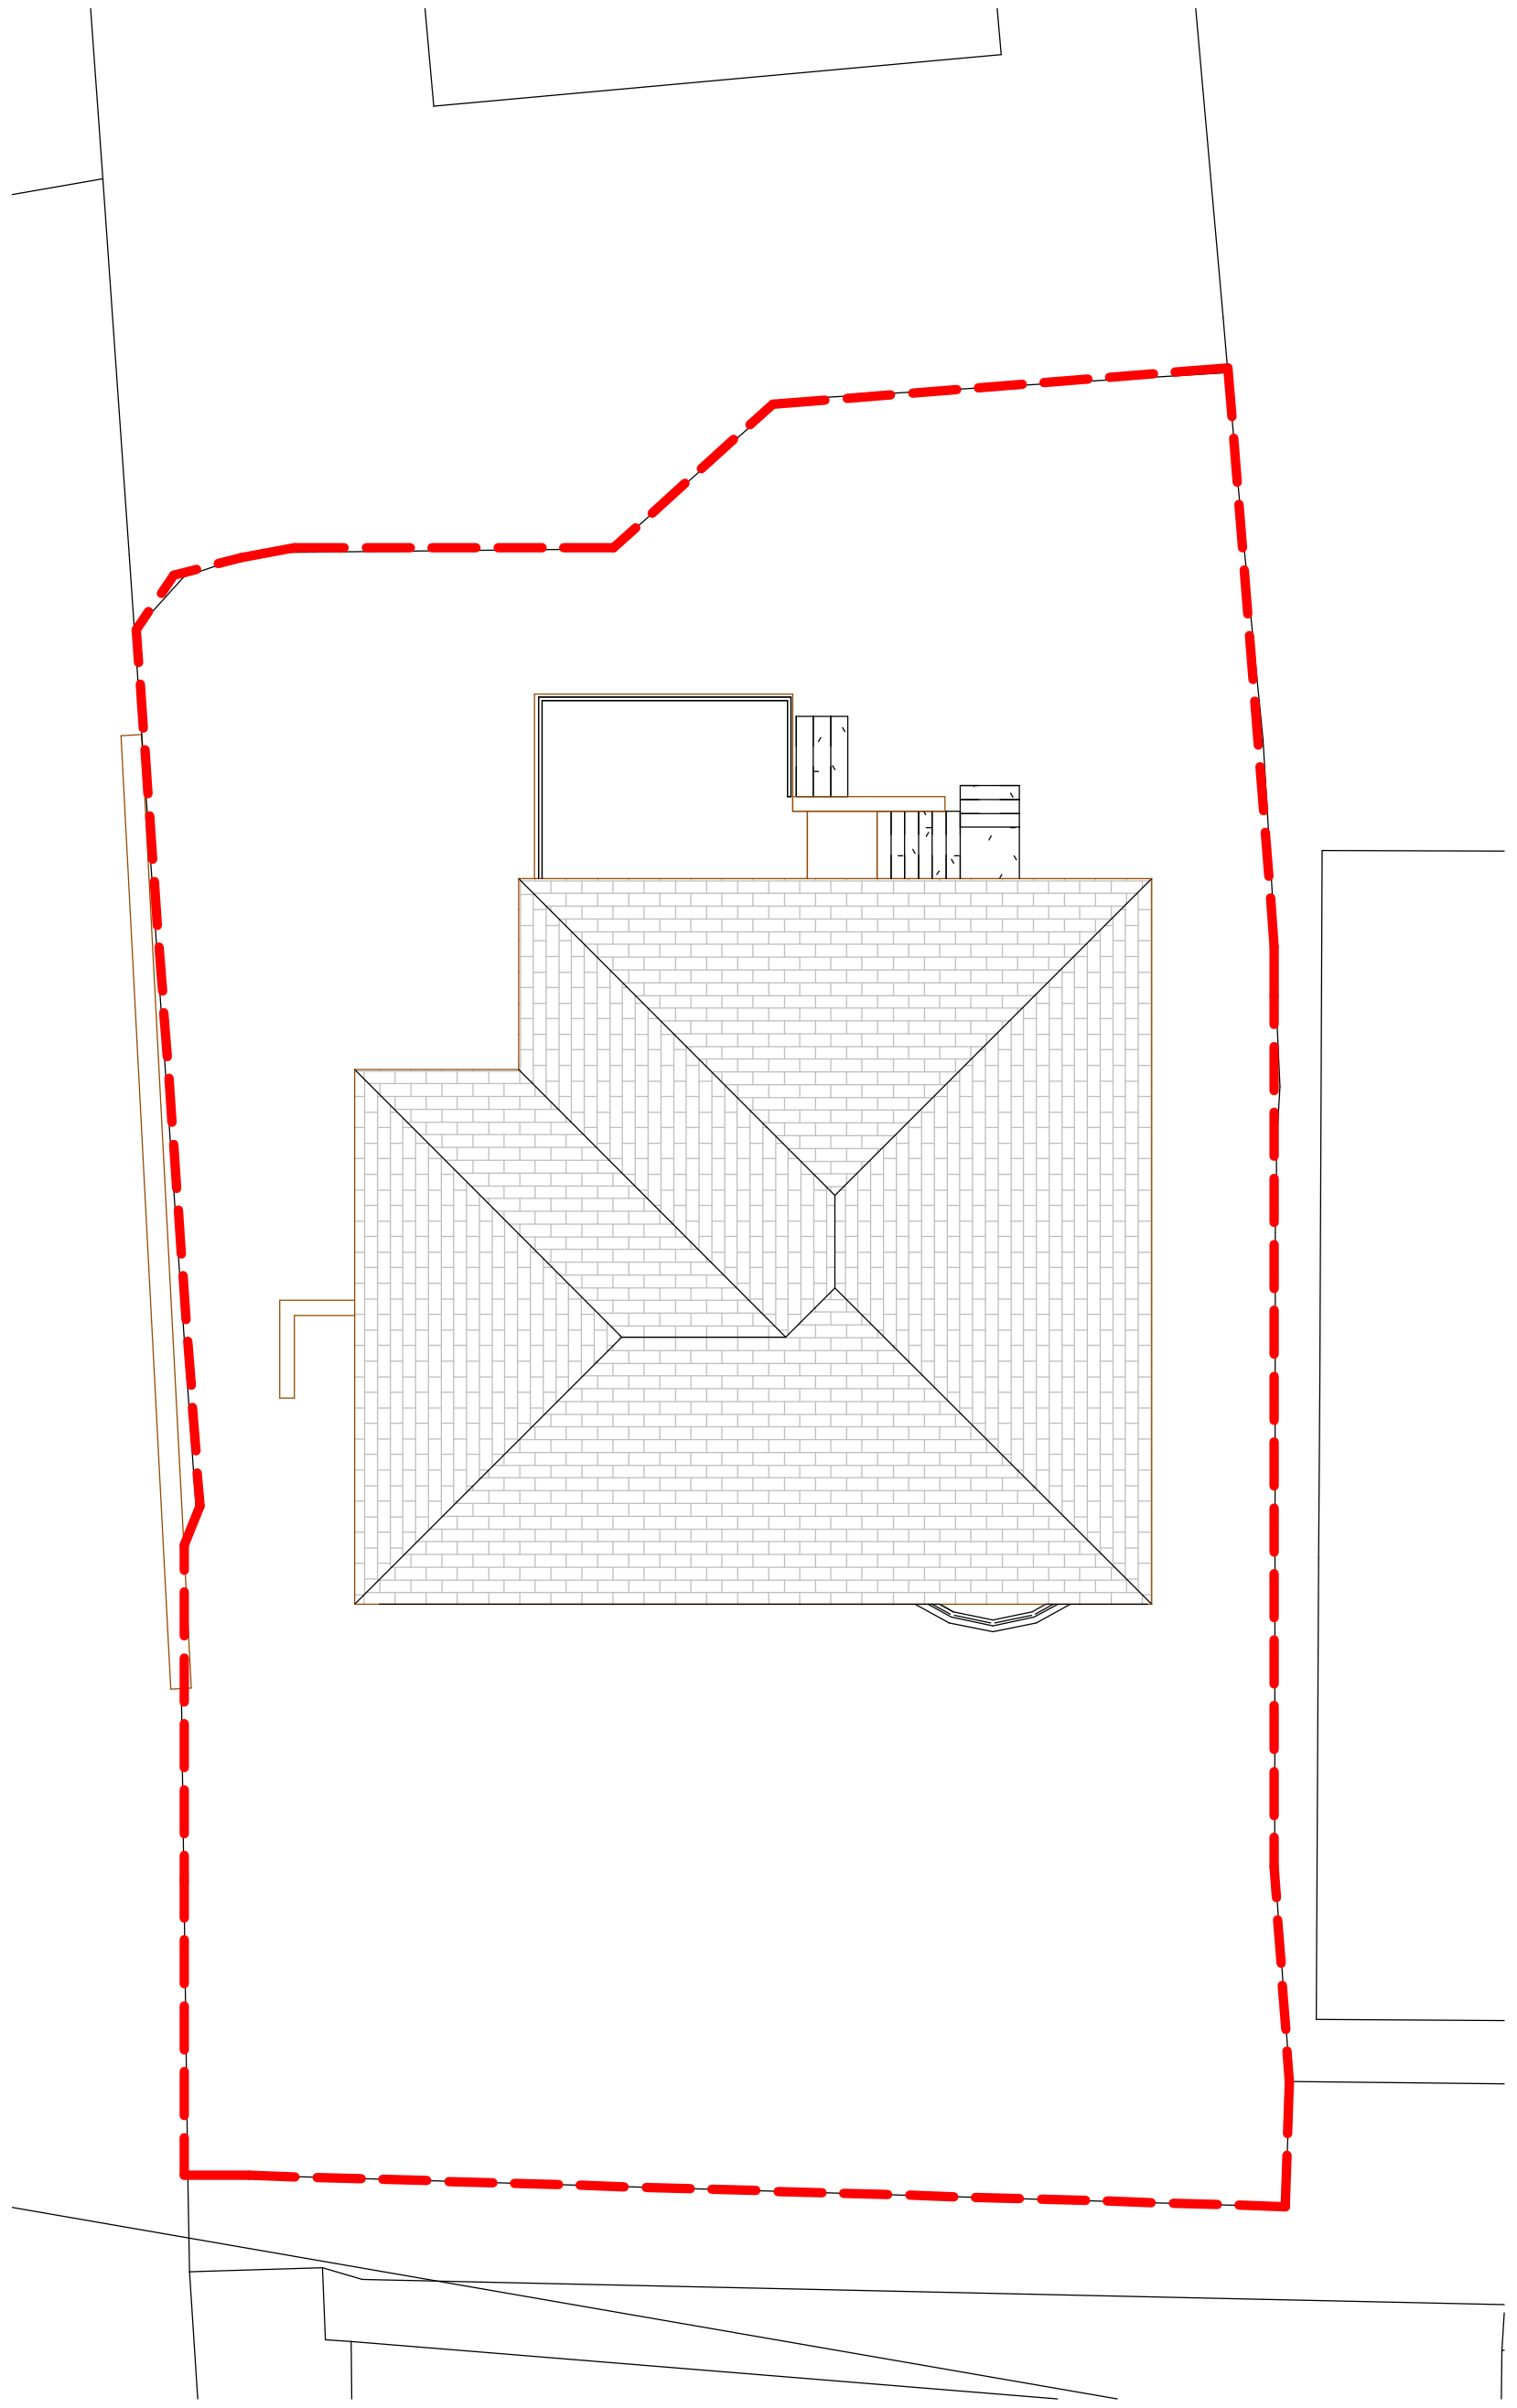

EXISTING BLOCK LAYOUT
1 : 200

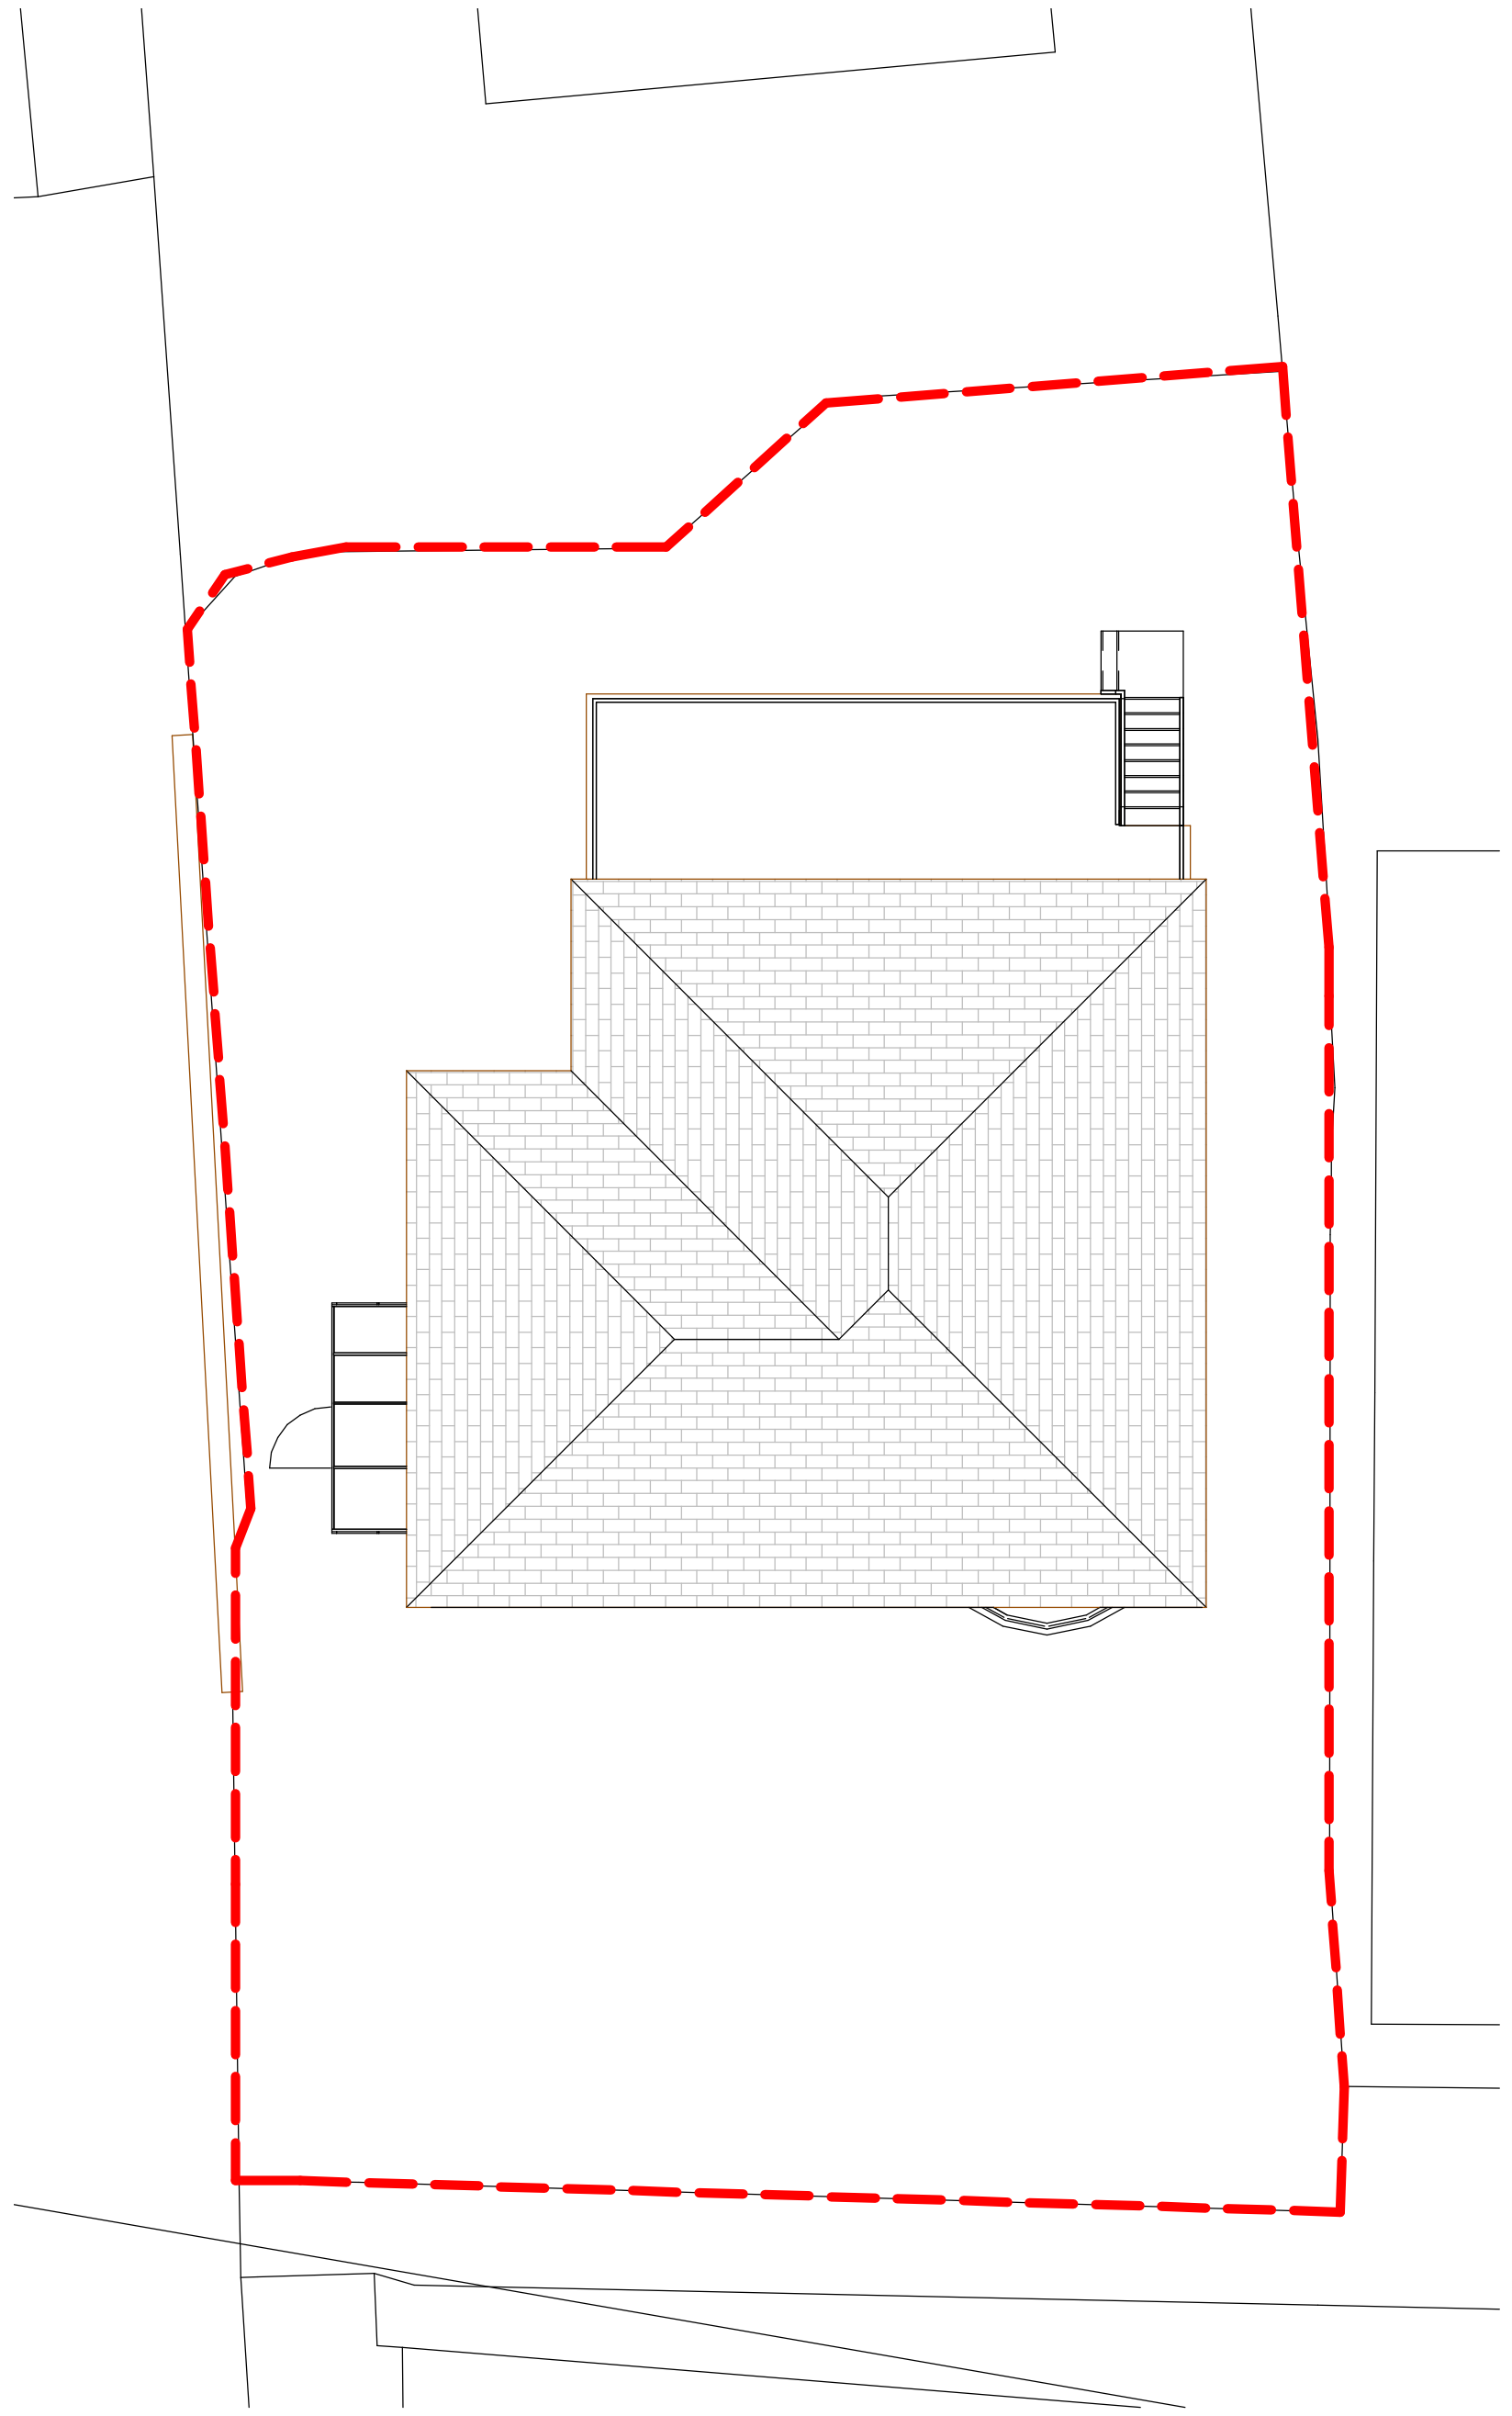

PROPOSED BLOCK LAYOUT
1 : 200

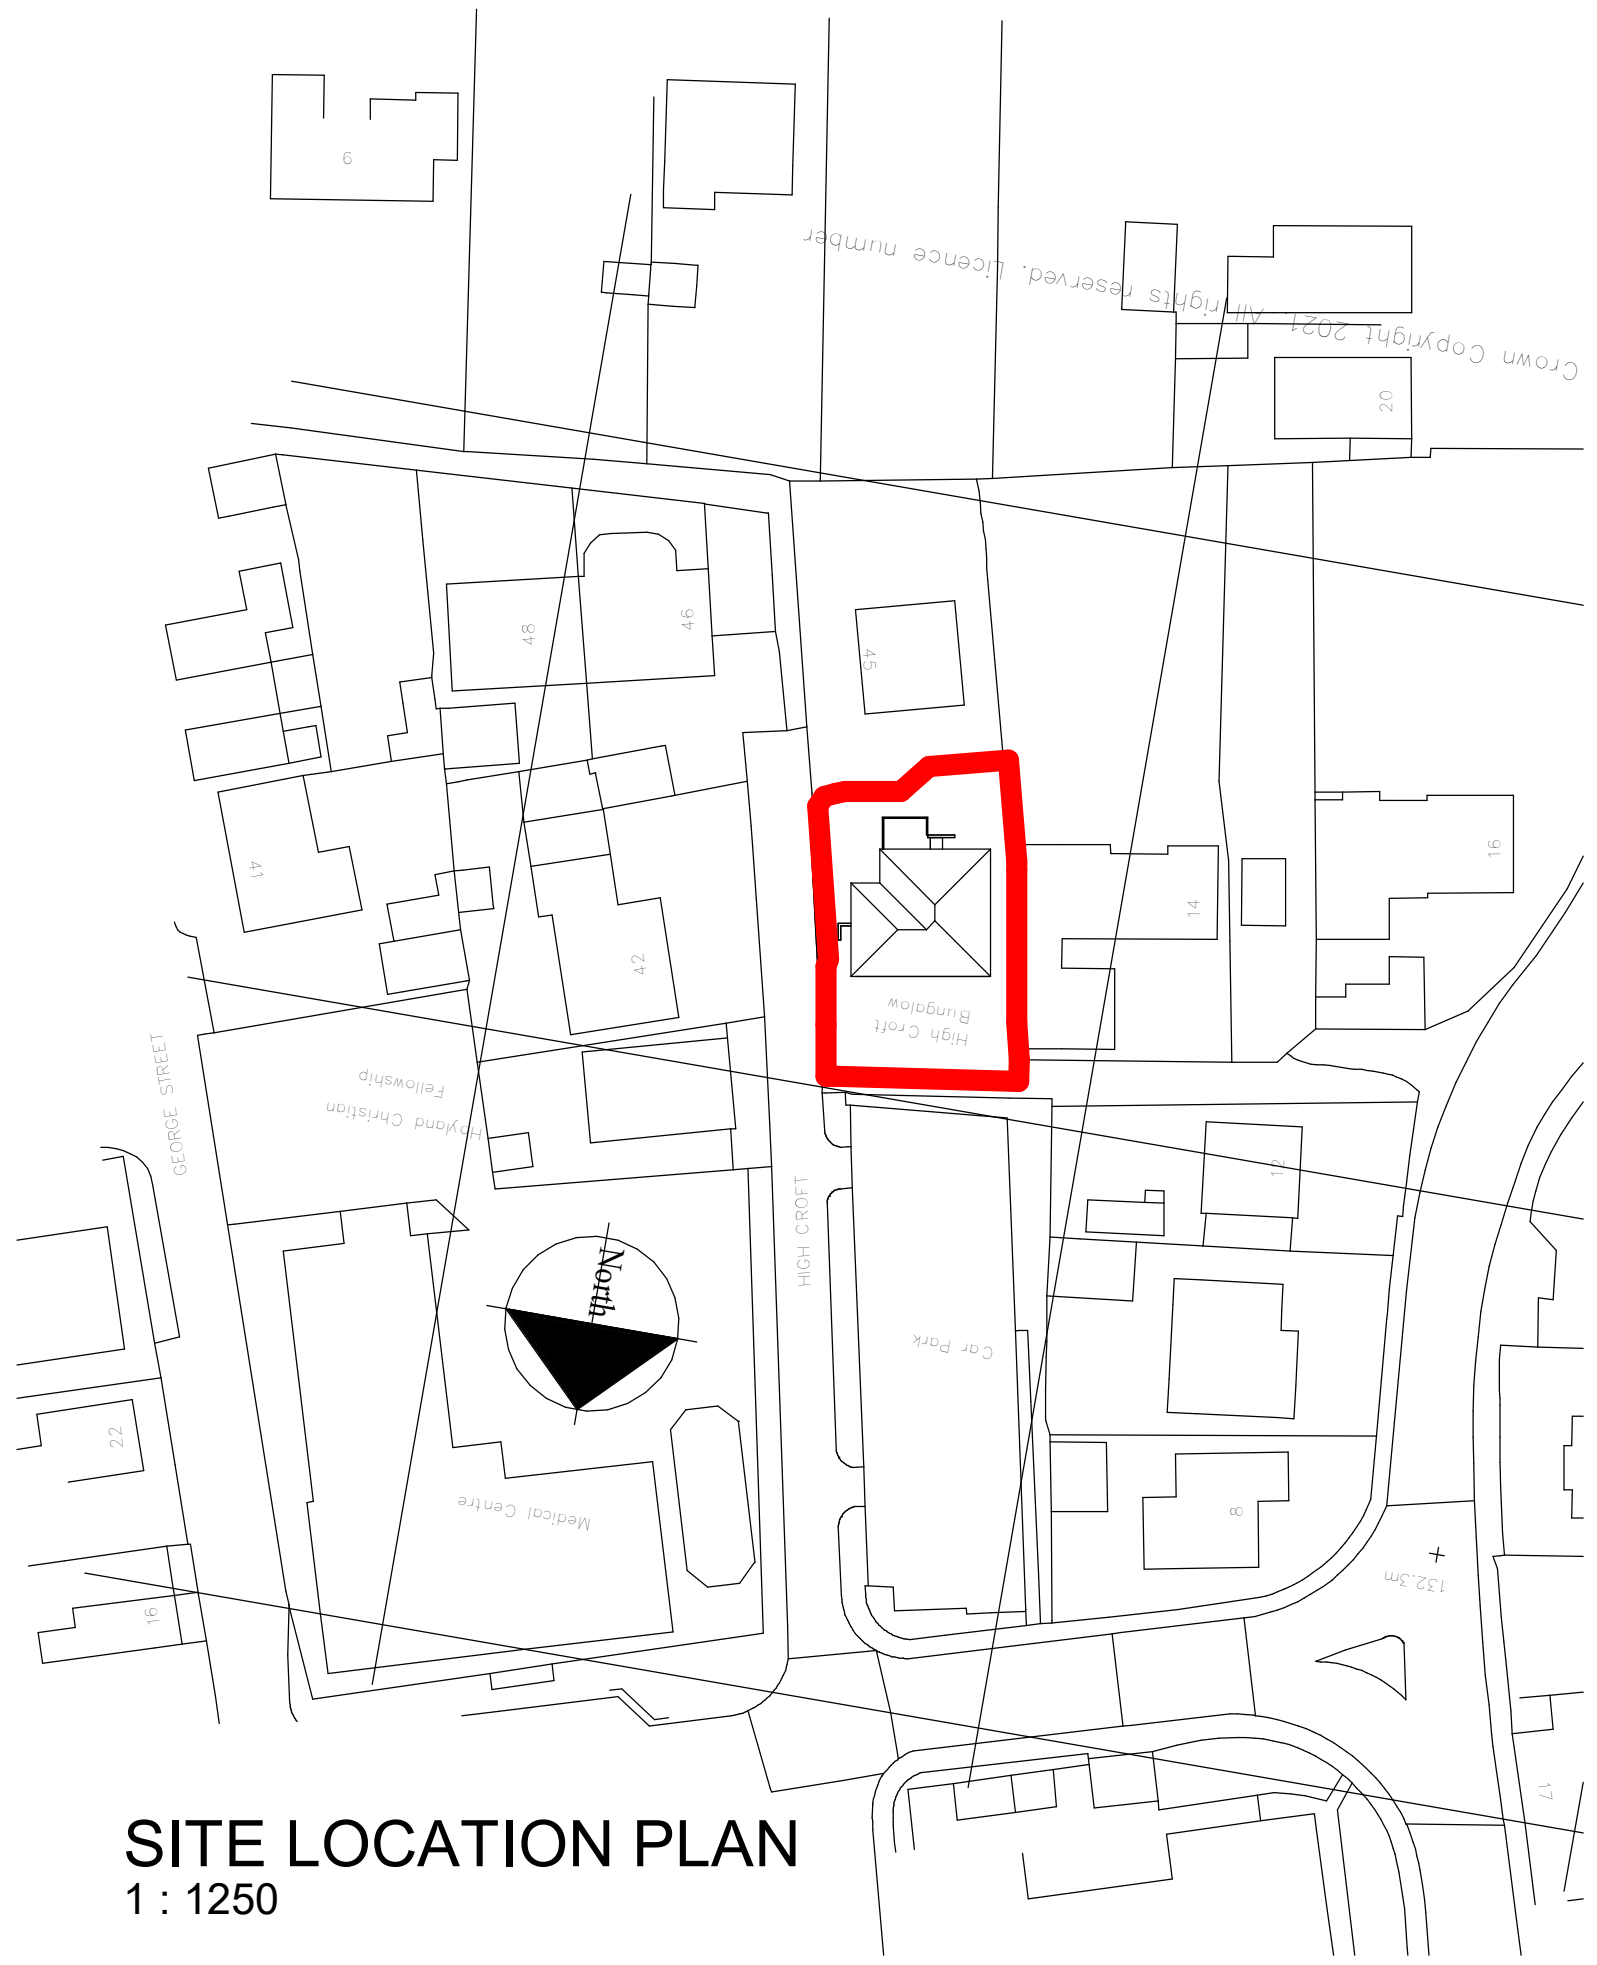

SITE LOCATION PLAN
1 : 1250

MBAS architecture

scale @A3- As indicated	drawn- MB	date: JUL 21

Project: HIGHCROFT BUNGALOW, HIGHCROFT, HOYLAND

Drawing: BLOCK PLANS

DWG No: P 021 013 -**05**	Rev: