
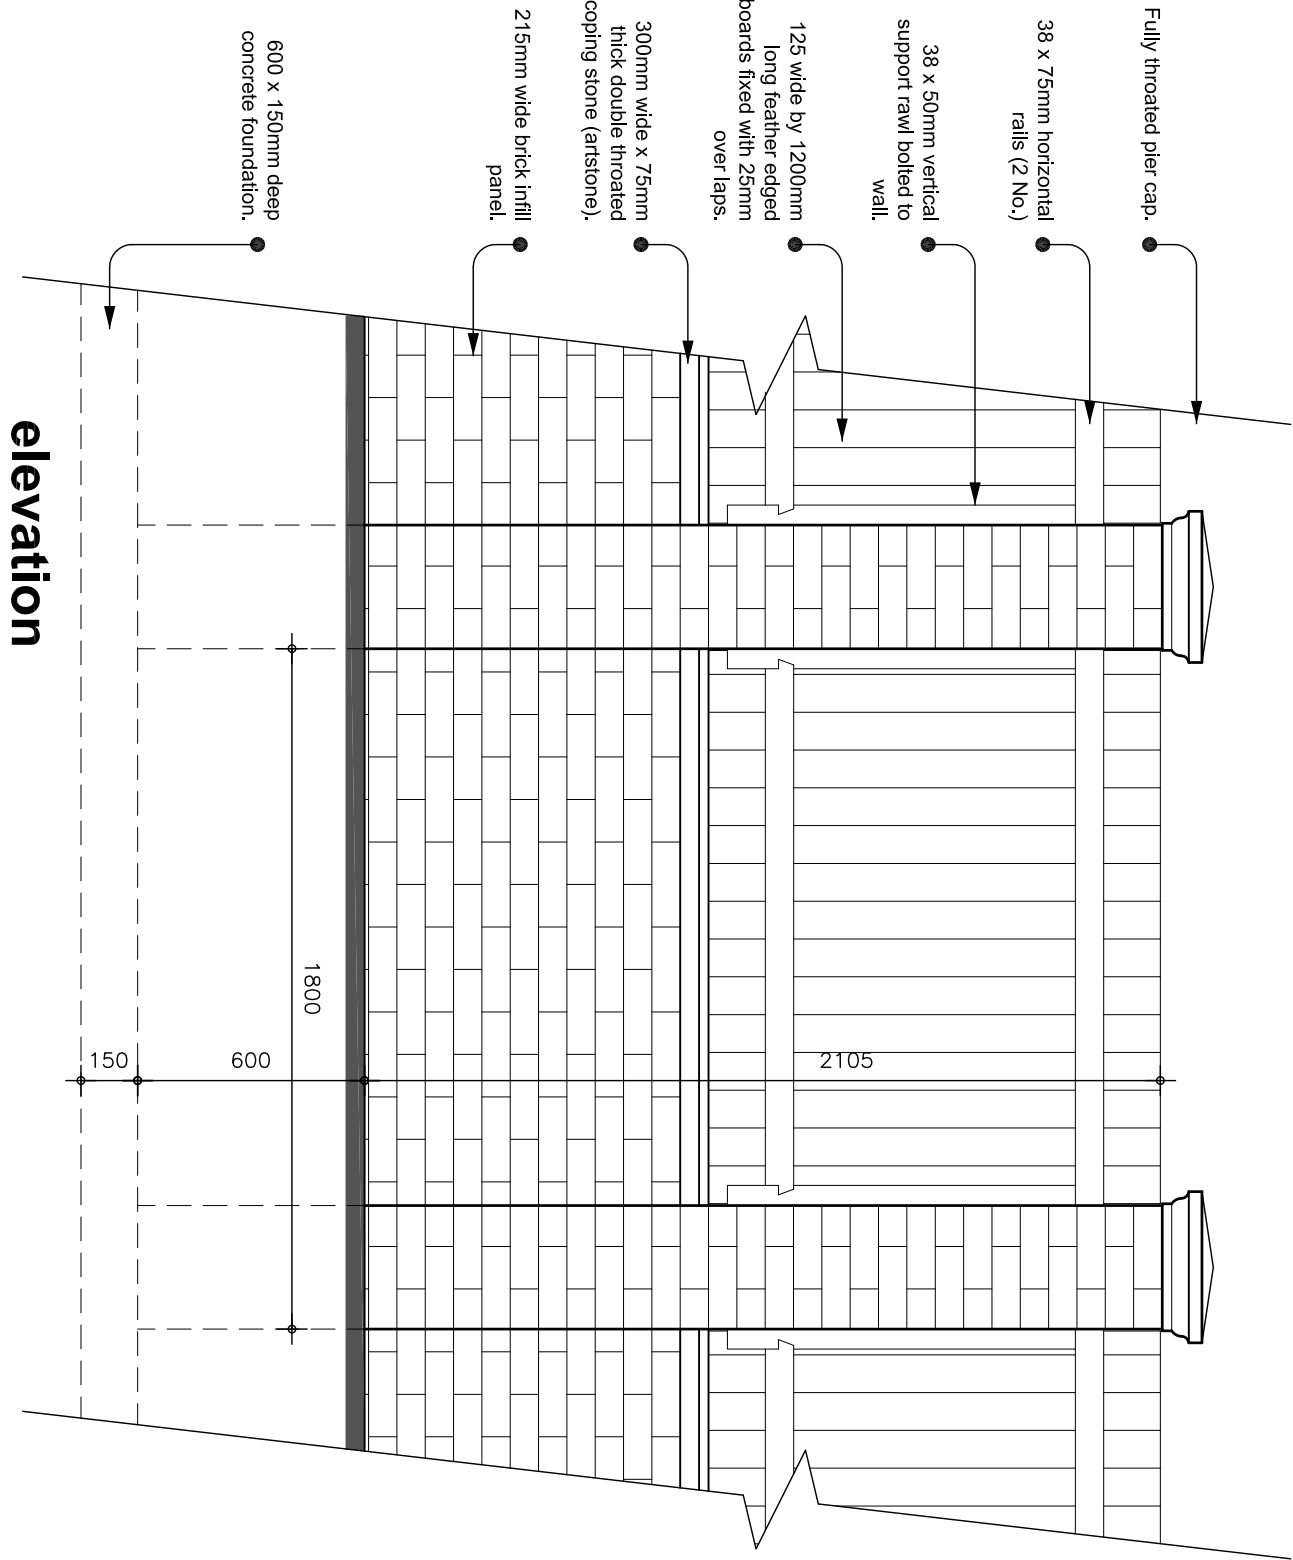
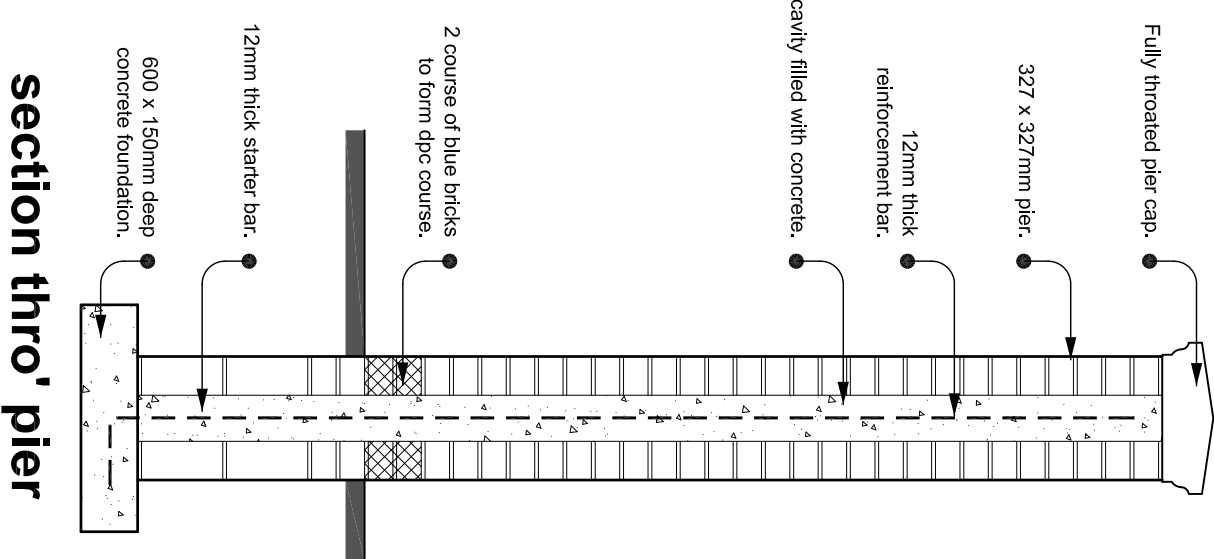


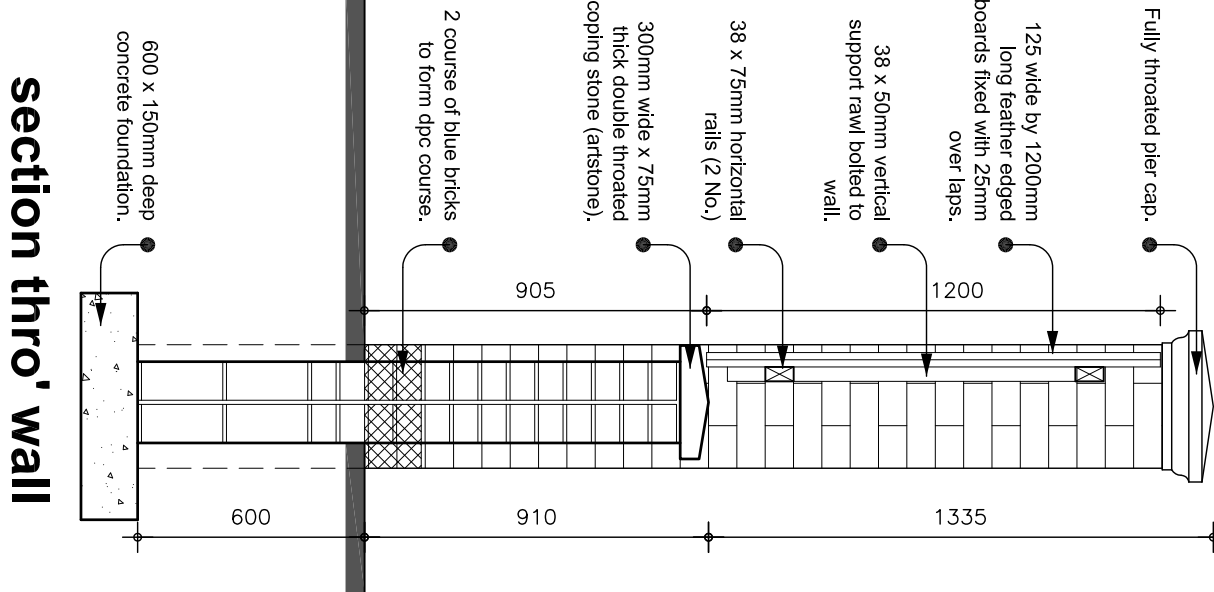

TITLE

BOUNDARY TREATMENT

PROJECT

PROPOSED EXTENSION

AT

16 MOUNT CRESCENT

HOYLAND

BARNSLEY

S74 OHG

FOR

MISS L BROOKES

SCALE (A3)

DATE

1/20

AUG 2014

DRAWN

TTB

PROJECT NO	DRAWING NO	REVISION
258	05	-

Barber Design Limited

21 Mountbatten Drive

Burncross

Sheffield

S35 1WF

Tel: (0114) 2460608

Mob: 0776 7072109

Email: todd@barberdesignltd.co.uk