

Title
Site Location Plan

Address
133 Doncaster Road, Barnsley


Client
Clear Channel

Job No.	Issued
011-0401-4272	13/07/19

Scale
1:1250 @ A3

Key
— 1. Site Boundary

All information is to be checked on site for accuracy and fit. Only drawings with WD status with the most recent revision are to be used for construction.

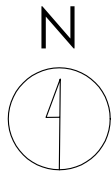

Title
Existing Site Plan

Address
133 Doncaster Road, Barnsley

Client
Clear Channel


Job No. 011-0401-4272 **Issued** 13/07/19

Scale
1:500 @ A3

Key

1.	Site Boundary
2.	Existing Advertising Board

All information is to be checked on site for accuracy and fit. Only drawings with WD status with the most recent revision are to be used for construction.

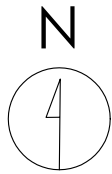

Title
Proposed Site Plan

Address
133 Doncaster Road, Barnsley

Client
Clear Channel

Job No. 011-0401-4272 **Issued** 13/07/19

Scale
1:500 @ A3

Key

1.	Site Boundary
2.	Proposed Media Screen

All information is to be checked on site for accuracy and fit. Only drawings with WD status with the most recent revision are to be used for construction.



Existing



Proposed



Title
Elevation AA

Address
133 Doncaster Road, Barnsley

Client
Clear Channel

Job No. 011-0401-4272
Issued 13/07/19

Scale
1:200 @ A3

- Key**
- 1. Existing Advertising Board
 - 2. Proposed Media Screen

All information is to be checked on site for accuracy and fit. Only drawings with WD status with the most recent revision are to be used for construction.



Existing



Proposed

0 10m 15m

Title
Elevation BB

Address
133 Doncaster Road, Barnsley

Client
Clear Channel

Job No. 011-0401-4272
Issued 13/07/19


Scale
1:200 @ A3

Key



- 1. Existing Advertising Board
- 2. Proposed Media Screen

All information is to be checked on site for accuracy and fit. Only drawings with WD status with the most recent revision are to be used for construction.

Existing Plan

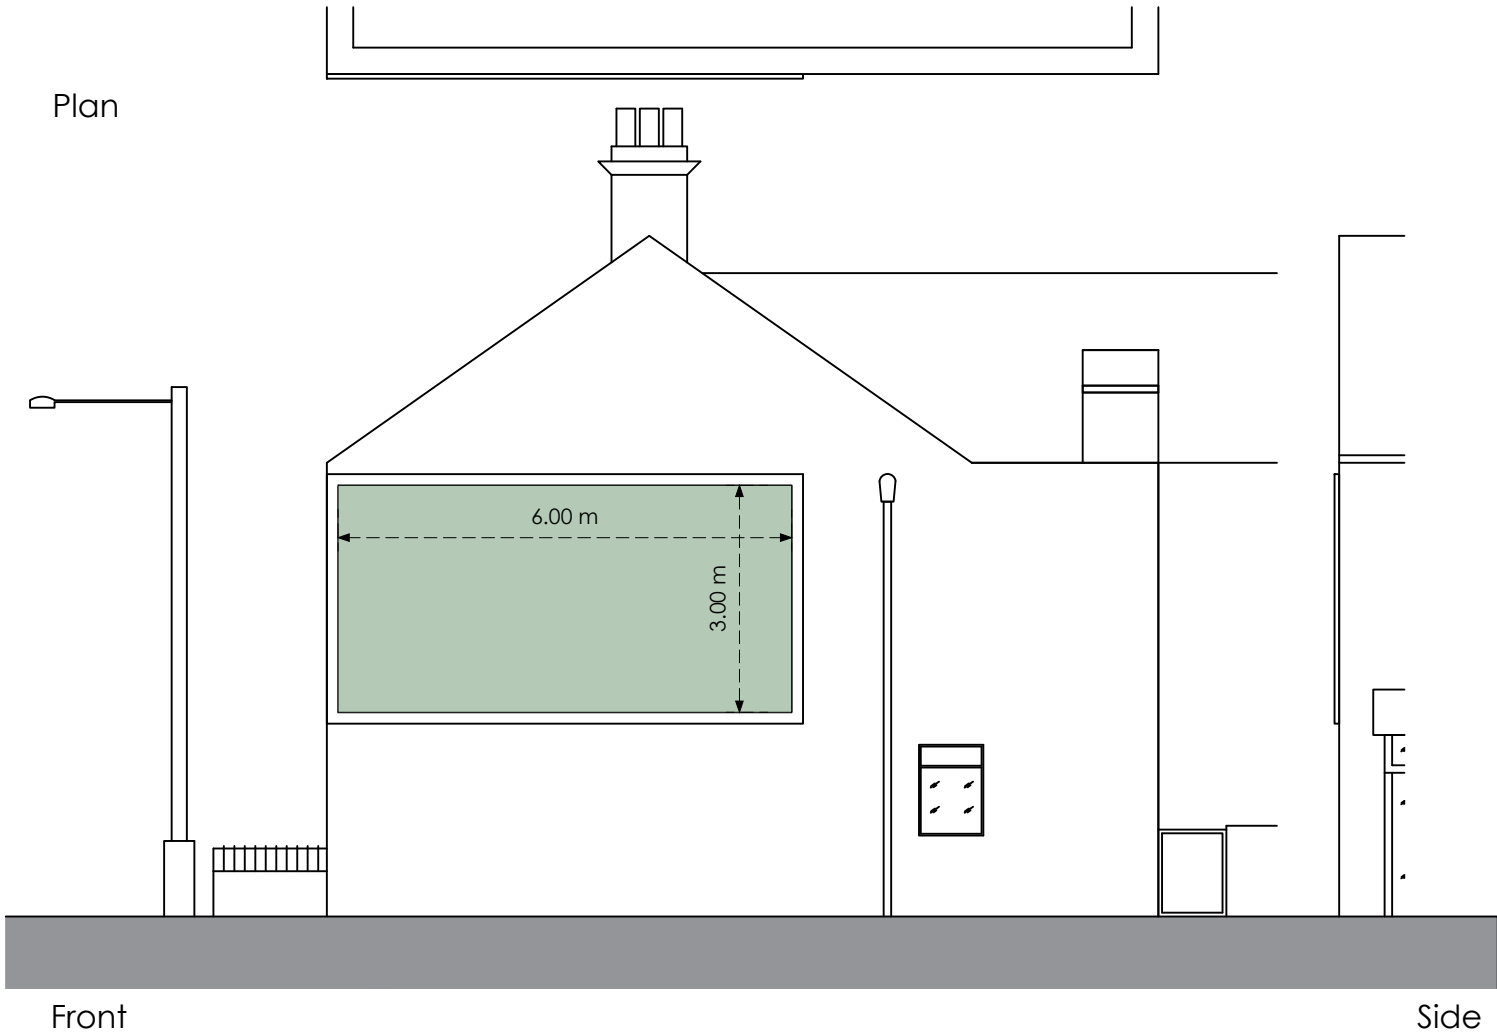

Proposed Plan

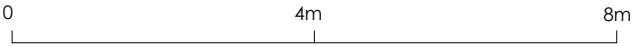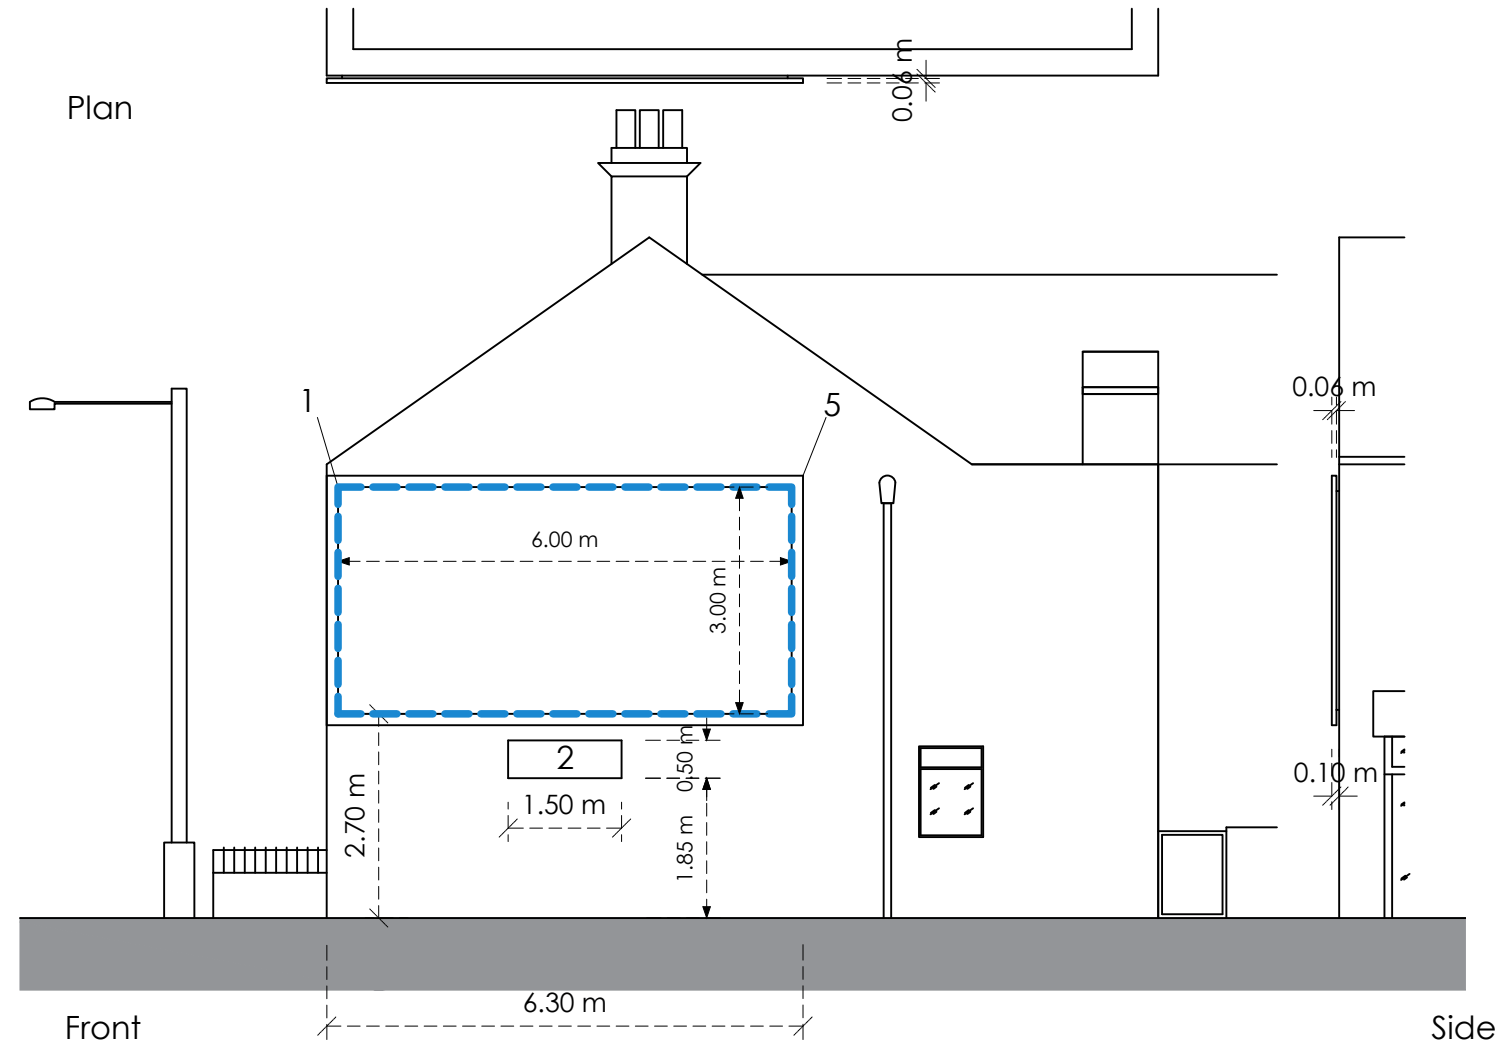

Title
Specification

Address
133 Doncaster Road, Barnsley

Client
Clear Channel

Job No.
011-0401-4272

Issued
13/07/19

Scale
1:100 @ A3

- Key**
- 1. Black Powder Coated Metallic Frame
 - 2. Logo Box
 - 3. Existing Advertising Board
 - 4. Proposed Media Screen
 - 5. Camera For Screen Monitoring

All information is to be checked on site for accuracy and fit. Only drawings with WD status with the most recent revision are to be used for construction.