
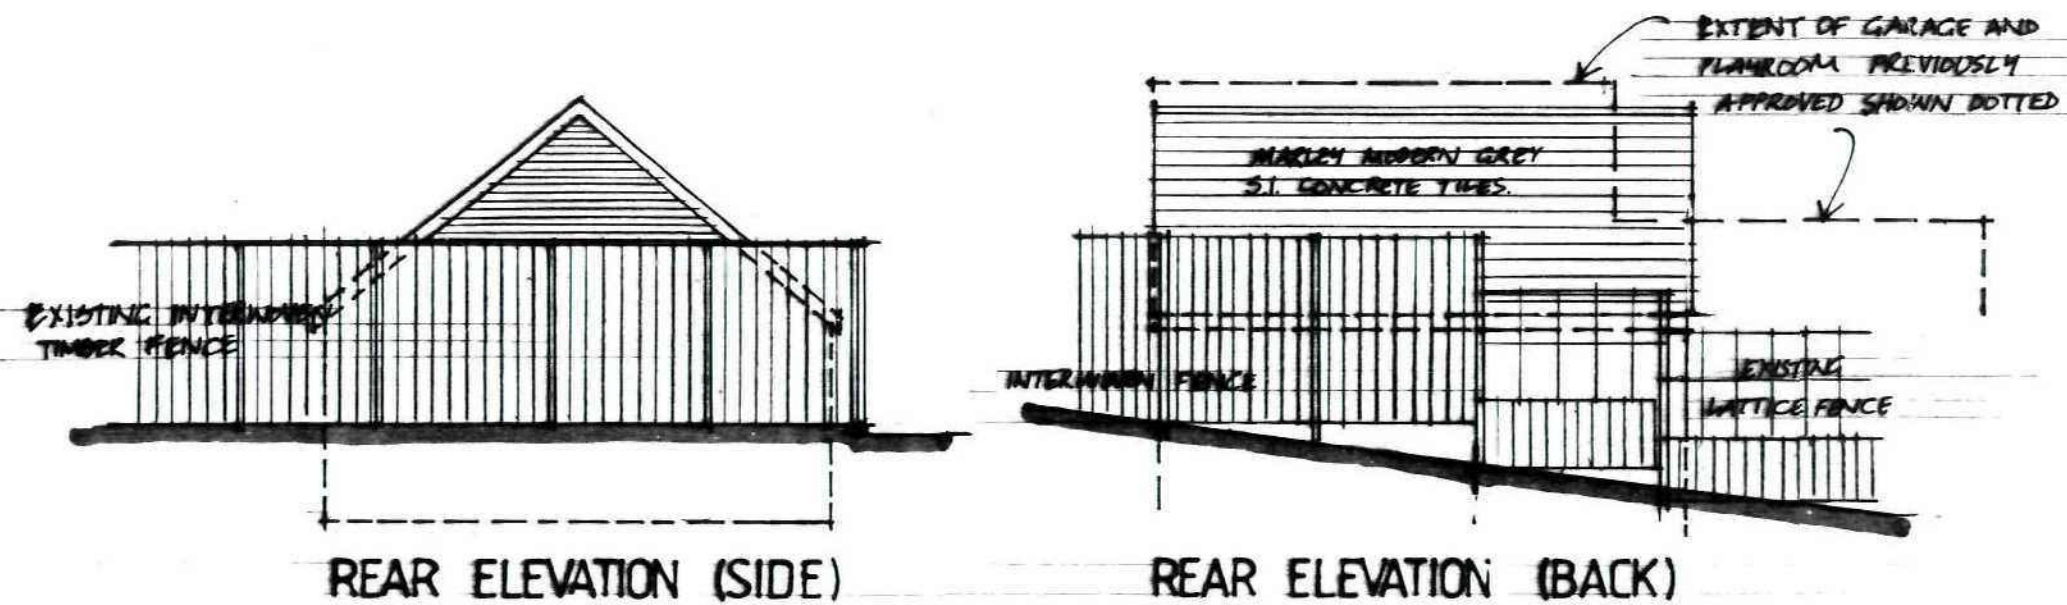
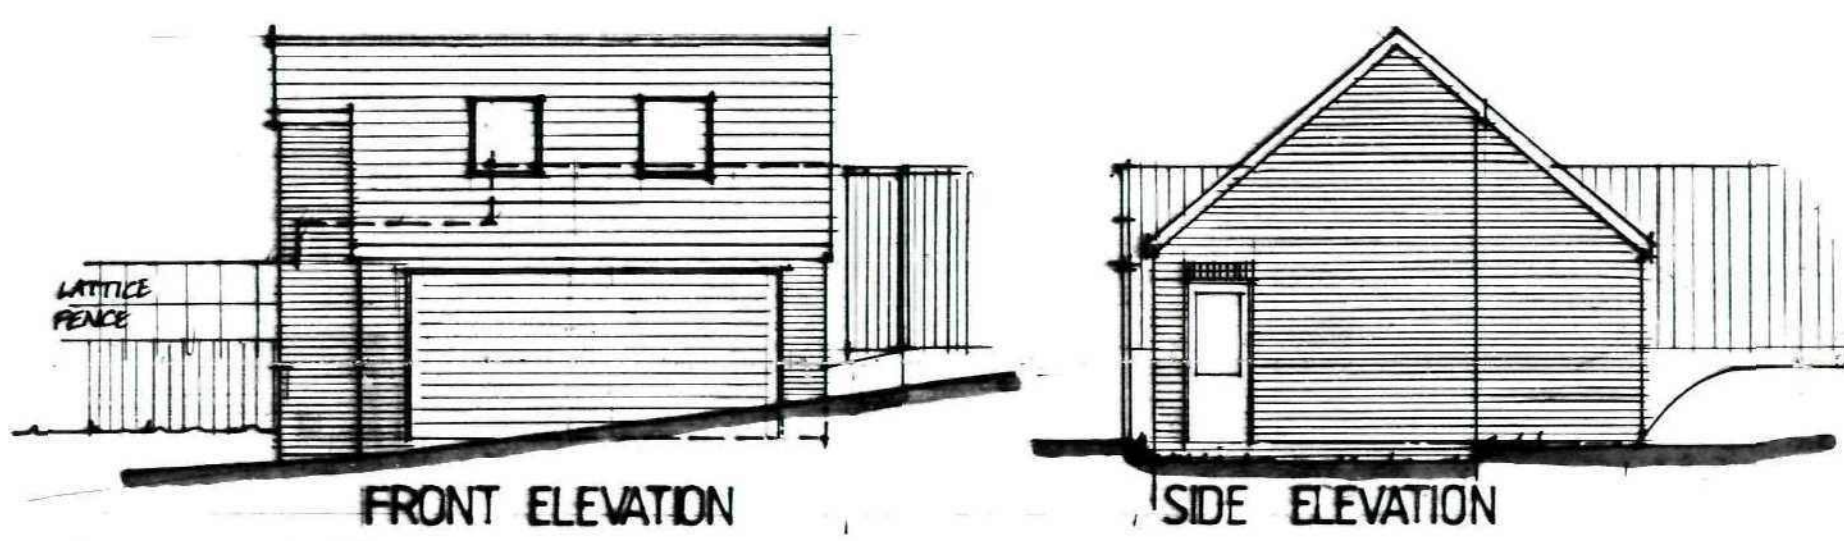
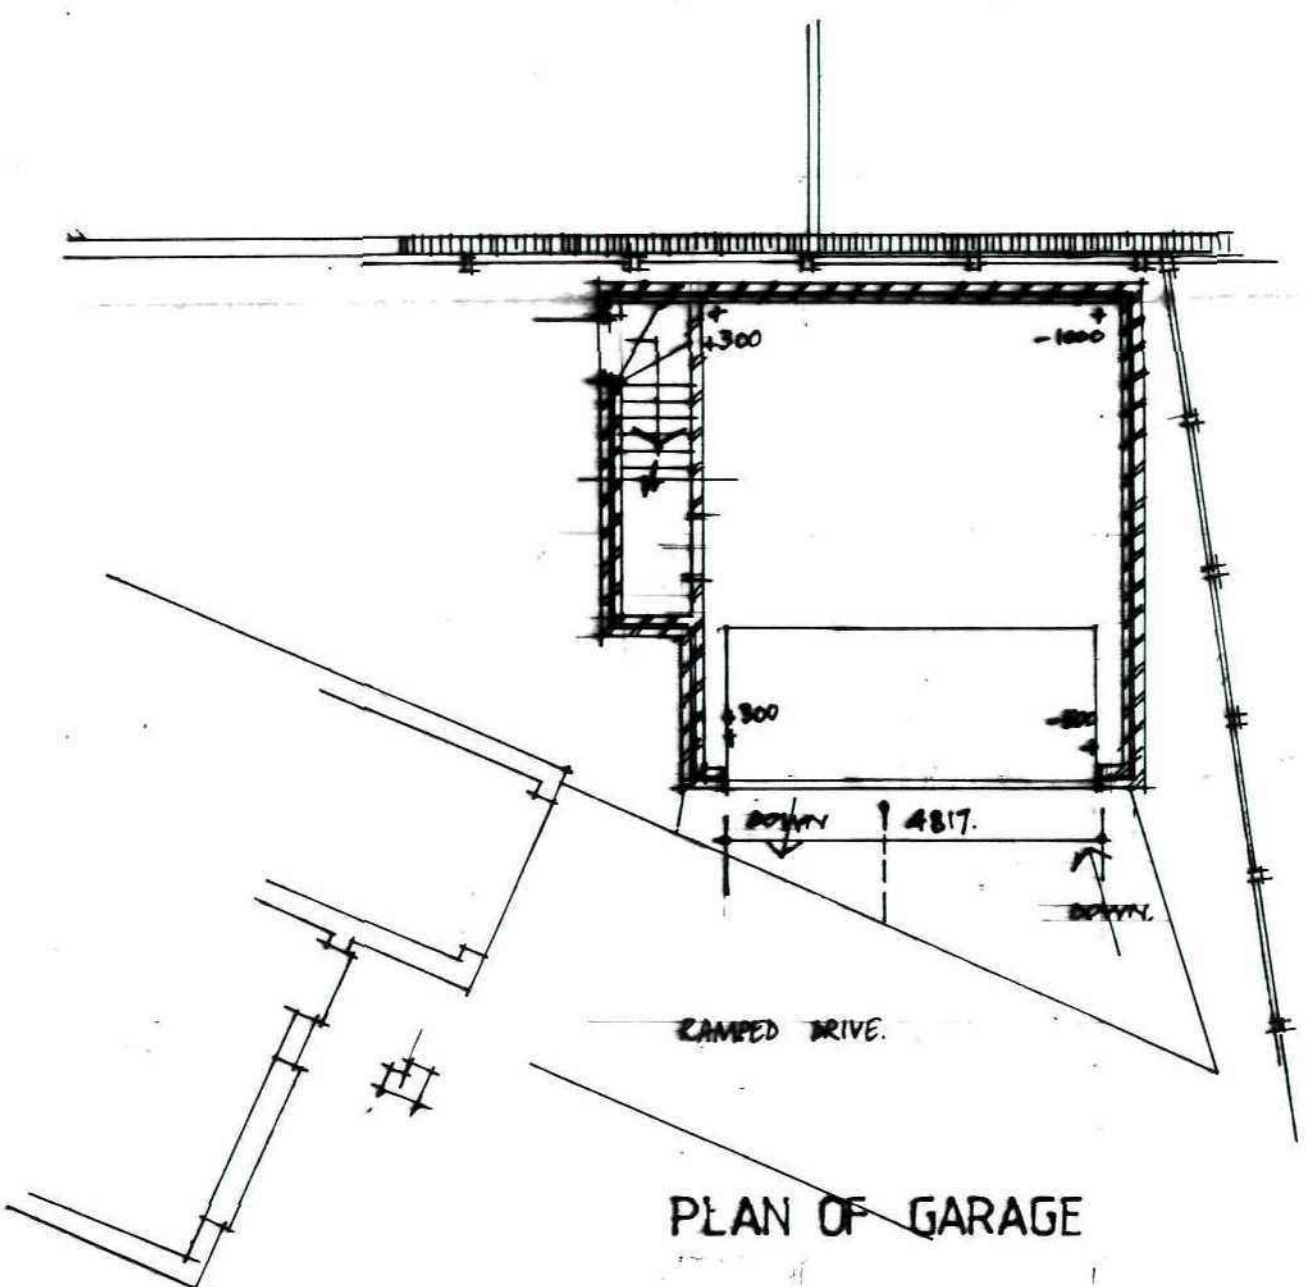
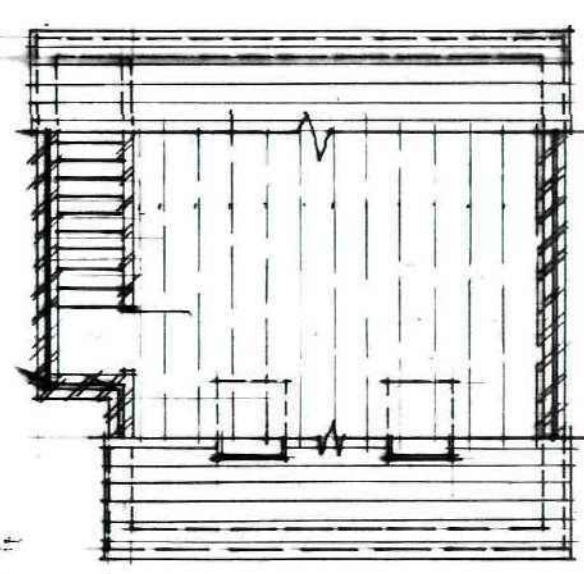


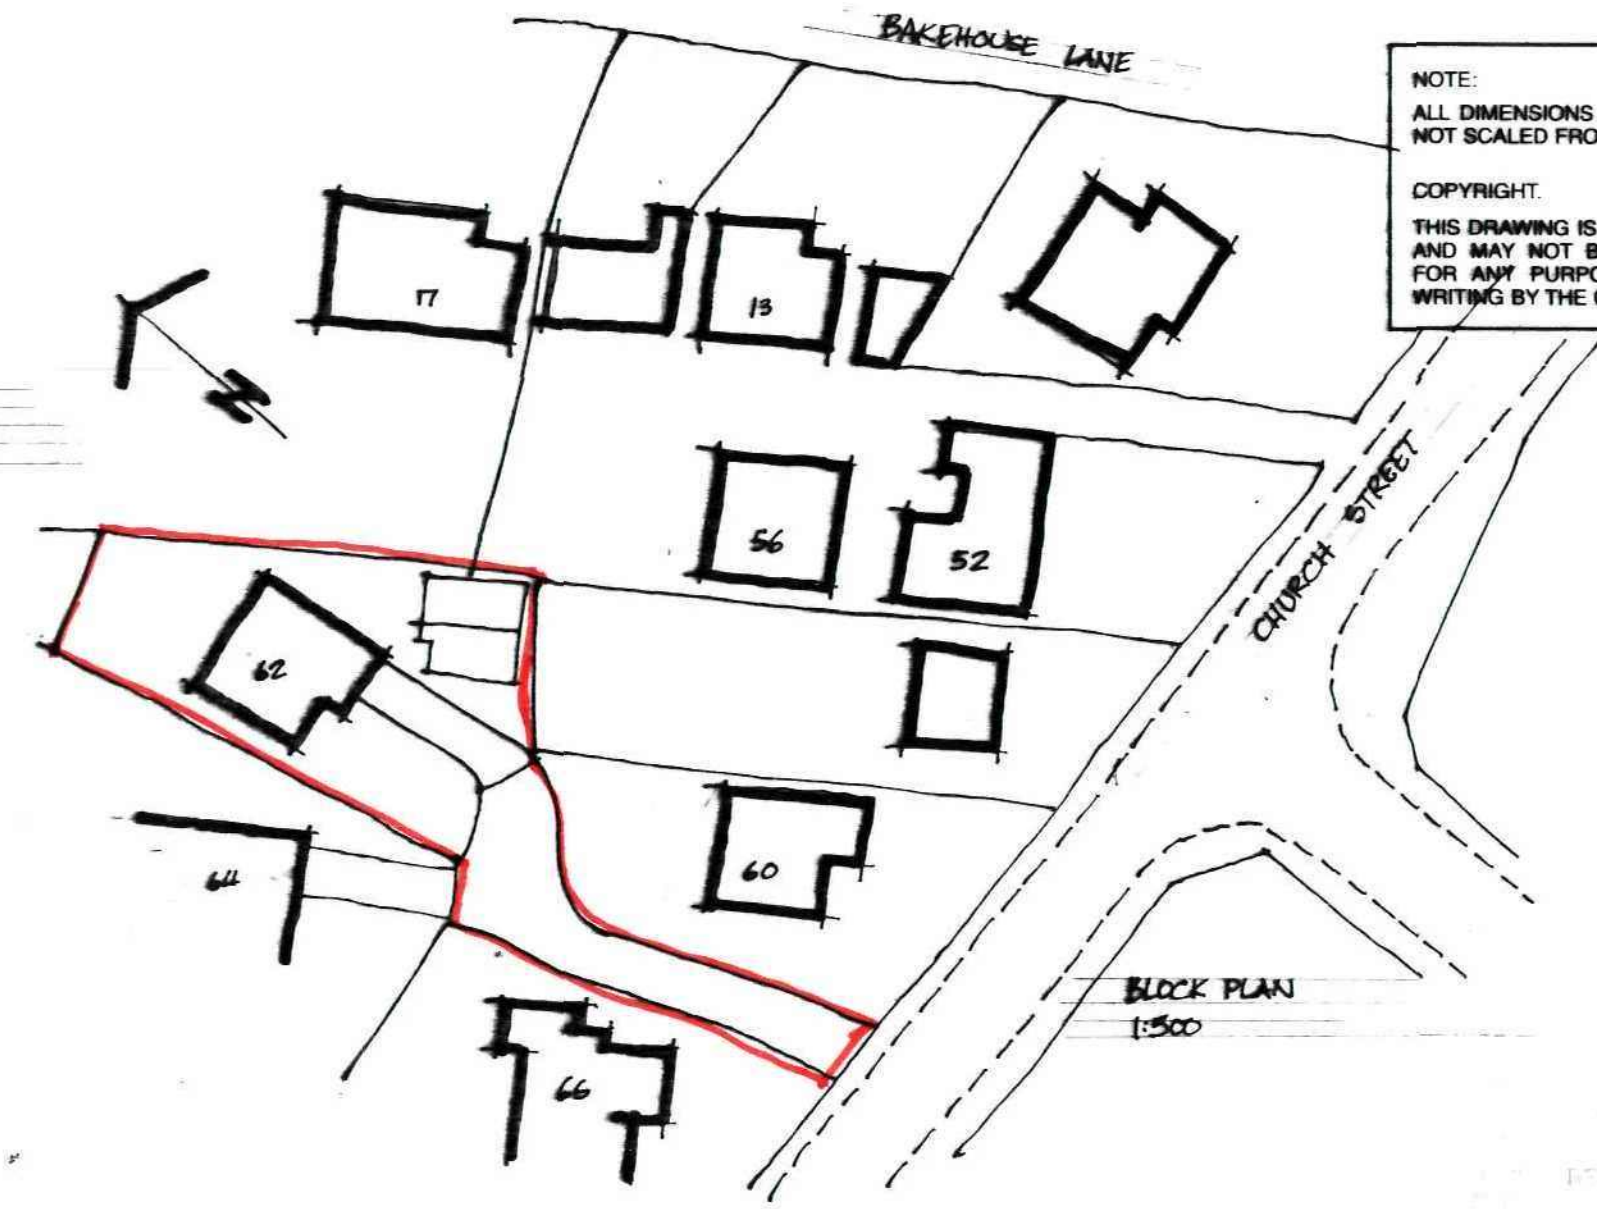

NOTE:
ALL DIMENSIONS MUST BE CHECKED ON SITE AND NOT SCALED FROM THIS DRAWING.

COPYRIGHT:
THIS DRAWING IS THE PROPERTY OF THE COMPANY AND MAY NOT BE COPIED, USED OR DISCLOSED FOR ANY PURPOSE EXCEPT AS AUTHORISED IN WRITING BY THE COMPANY.

25 JUN 2012

facing materials to match main house

REV.	DATE	AMENDMENT
CLIENT MR. D. FIRTH		
TITLE VARIATION OF APPROVED SCHEME FOR DOUBLE GARAGE WITH STORE OVER, 62 CHURCH STREET CAMBER BARNISLEY		
 P. Dimelow B.A. (hons) Dip Arch. M.A. Architectural Design and Planning Consultant		
Ash Barn Finkle Street Wortley Sheffield. S35 7DH 0114 2884937		
SCALE 1:100	DATE 21/06/2012	DRAWN P.P.
DRAWING No. DFG - 612 - 1.		REV.