


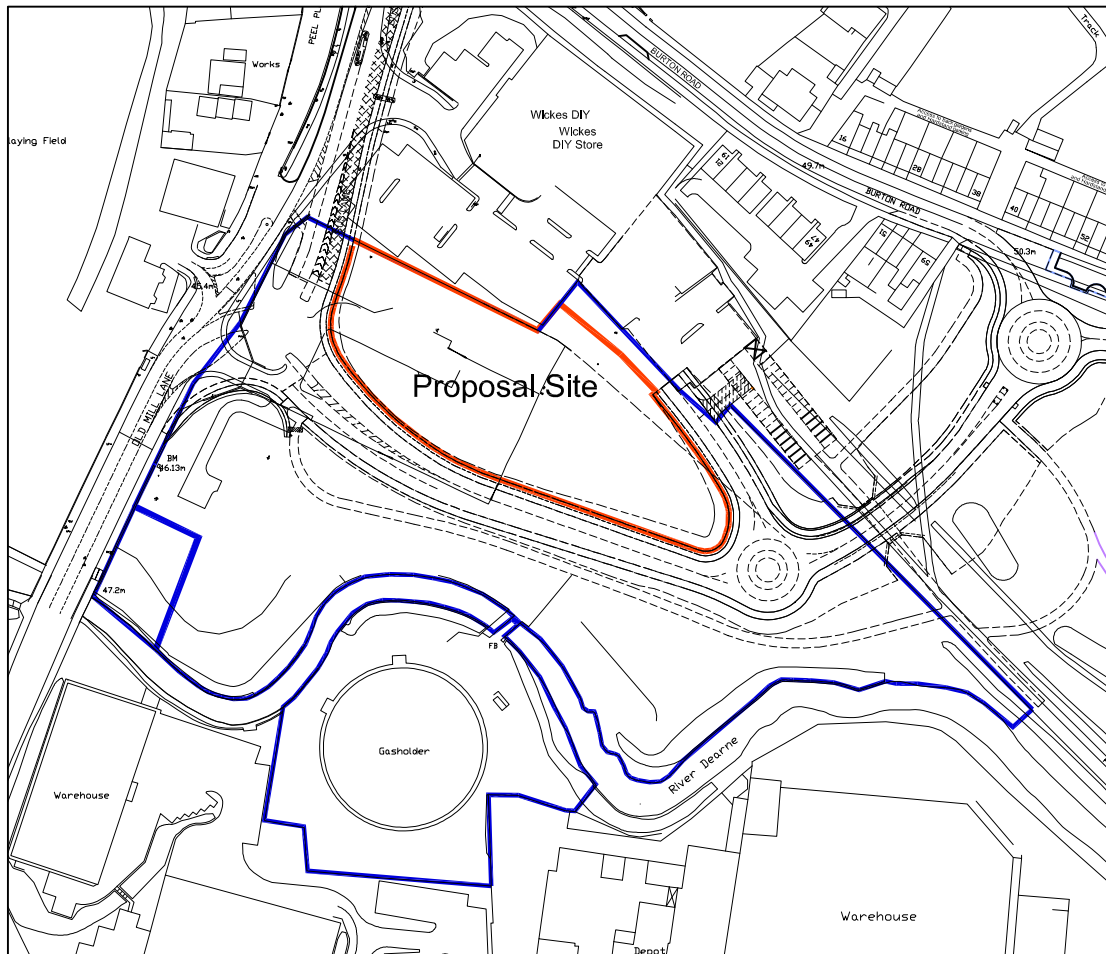

Proposed road indicated in broken line
Adjacent Ownership edged in Blue

ARCHITECTS, PLANNING and DESIGN CONSULTANTS

nicol thomas

Heyside House, Blackshaw Lane,
Heyside, Royton, Oldham OL2 6NS
Tel: 01706 290088 Fax: 01706 290099
e-mail: info@nicolthomas.com
also in Birmingham

Nicol Thomas Ltd
Registered office Gateway House 53 High Street Birmingham
Registered in England Reg. No. 2140639
Quality Assured to BS EN ISO 9001:1994 Certificate Number GB 4723

Date 24.02.06
Scale 1:1250

Client National Grid
Job Title Old Mill Lane Barnsley

Drawing Location and Ownership Plan
Drawing No. m2598 - 03