


Heron Foods, Wombwell High Street sign proposal.

ALL DIMENSIONS TO BE CHECKED ON SITE AND ANY DISCREPANCIES TO BE REPORTED BACK TO THE SIGN MANUFACTURES BEFORE PROCEEDING WITH THE WORKS.

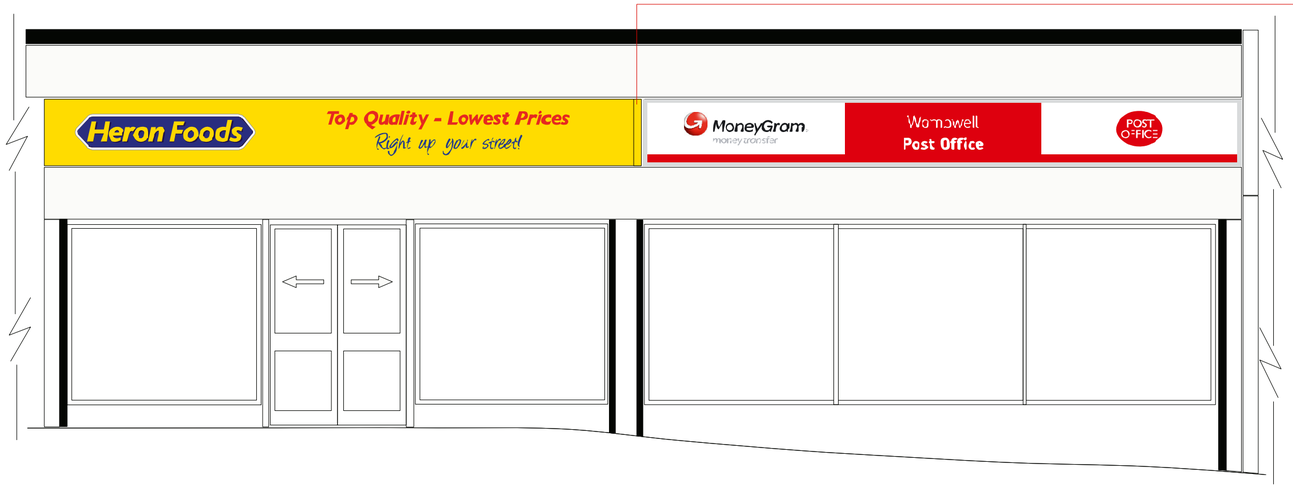

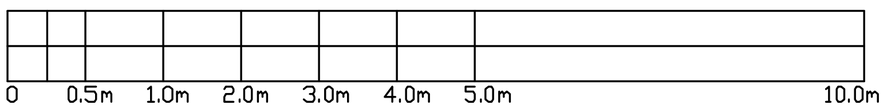


Scale 1:50 @ A2

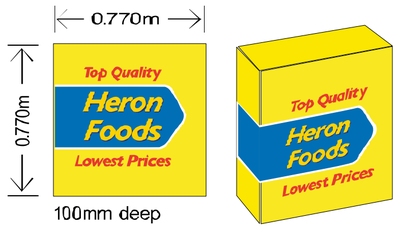

Heron projection sign

New illuminated projection sign.
Powder coated yellow 3mm aluminium with illuminated acrylic logo.
0.770m x 0.770m x 0.100m



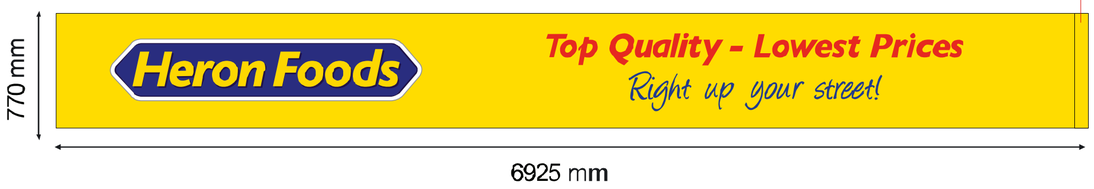

Heron fascia specification

3mm aluminium fabricated fascia trays size: 6.925metres x 0.770 metres with an 170mm return.
Powder coated in standard Heron yellow RAL 1018 c.
The tag lines are machine cut from the aluminuim tray and light dispersing acrylic is added in blue and red.
The acrylic will be LED illumated.
One illuminated Heron logos.

The logos are fitted directly to the fascia. (as discribed).

Heron Foods
Not to Scale.

Heron Foods illuminated logos at 2500mm x 500mm x 80mm return

Powder coated grey with blue and white digital print applied to the face.
Yellow acrylic text to illuminate only.



Post Office fascia specification

3mm aluminium fabricated box 6.925 metres x 0.770 metres with a 170mm return.
5mm opal panel with tube illumination.
Vinyl graphics to face of opal panel.

project
Heron Foods
60-62 High Street
Wombwell, Barnsley.
South Yorkshire
S73 8DA.

client: Heron Foods

title: Sections and Elevations

date: 24 05 / 2016

scale: Scale 1:50 @ A2

drawn: DALE DOUGLAS

SIGN SERVICES
145 SCOTT STREET.
HULL.
HU2 8AR.
01482 223800.