

51 BARTON ARCADE
DEANS GATE
MANCHESTER M3 2BJ
TEL 0161 834 1018
FAX 0161 834 4798
Manchester@MHA
architects.com

ALLIANCE HOUSE
LEOPOLD STREET
SHEFFIELD S1 2GY
TEL 0114 2759666
FAX 0114 2757751
Sheffield@MHA
architects.com

Project: Former Church site, Thurnscoe

Job No: 3SC10

Sheet: 1



Page. 1

Status: Provisional (P), Tender (T), Contract (C), Construction (B), Record (R)

E Denotes drawing also being sent via e-mail
D Denotes drawing also being sent via disk

Contact: Alice Darrington

[illegible]

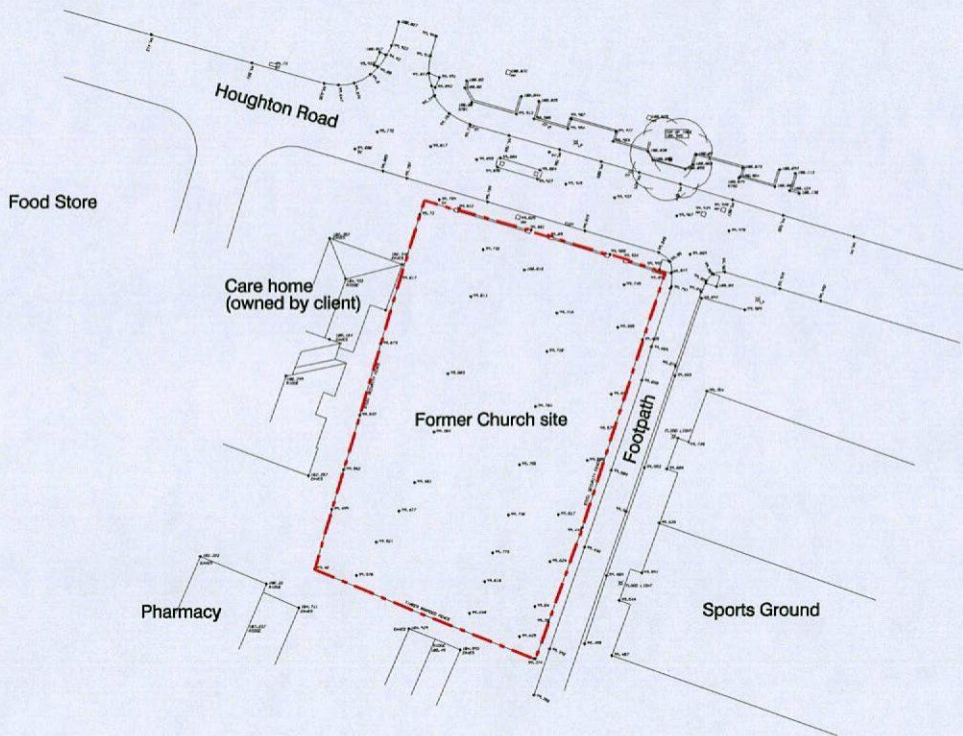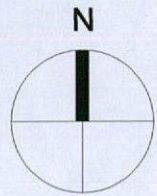

--- Denotes site boundary

DO NOT SCALE FROM DRAWING

MICHAEL HYDE AND ASSOCIATES LIMITED
chartered architects





MANCHESTER ☐ SHEFFIELD ☒

51 BARTON ARCADE
DEANS GATE
MANCHESTER M3 2BJ
TEL 0161 834 1018
FAX 0161 834 4798
Manchester@MHA
architects.com

ALLIANCE HOUSE
LEOPOLD STREET
SHEFFIELD S1 2GY
TEL 0114 275 9666
FAX 0114 275 7751
Sheffield@MHA
architects.com

REV DATE DESCRIPTION DRN CHKD

PROJECT TITLE		
FORMER CHURCH SITE, HOUGHTON ROAD THURNSCOE		
DRAWING TITLE		
LOCATION PLAN (0.42 Acres / 0.17 Hectares)		
DRAWN / CHECKED	DATE	SCALE
AD / AD	AUG 2015	1:1250 A4
JOB No	DRAWING	REVISIONS
3SC10	P001	-

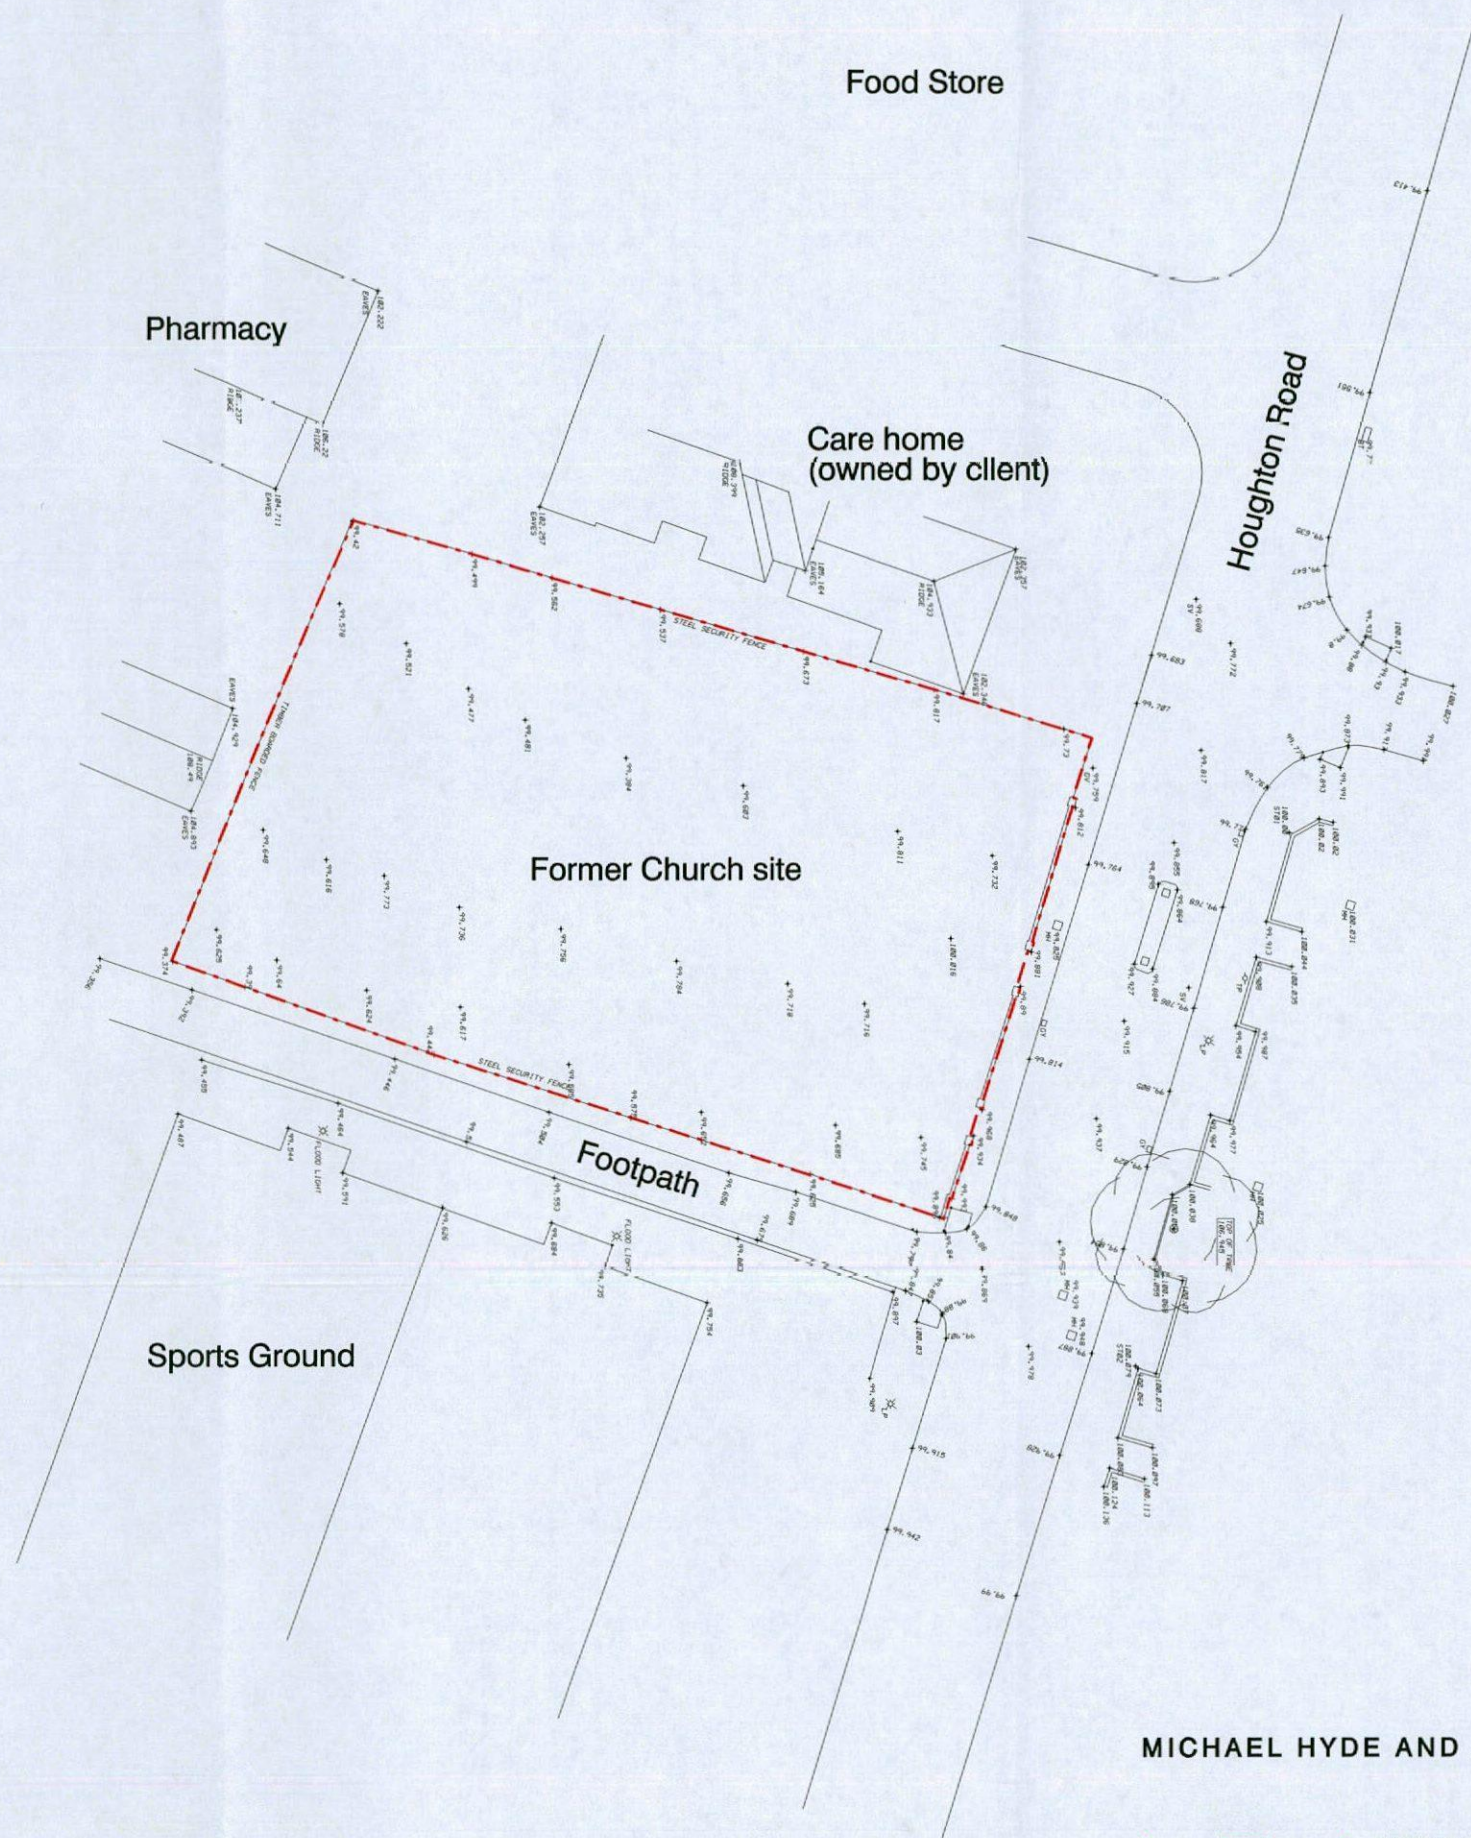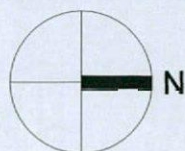

--- Denotes site boundary

DO NOT SCALE FROM DRAWING

MICHAEL HYDE AND ASSOCIATES LIMITED
chartered architects




MANCHESTER ☐ SHEFFIELD ☒


51 BARTON ARCADE
DEANS GATE
MANCHESTER M3 2BJ
TEL 0161 834 1018
FAX 0161 834 4798
Manchester@MHA
architects.com

ALLIANCE HOUSE
LEOPOLD STREET
SHEFFIELD S1 2GY
TEL 0114 275 9666
FAX 0114 275 7751
Sheffield@MHA
architects.com

REV	DATE	DESCRIPTION	DRN	CHKD
PROJECT TITLE				
FORMER CHURCH SITE, HOUGHTON ROAD THURNSCOE				
DRAWING TITLE				
EXISTING SITE PLAN				
DRAWN / CHECKED		DATE	SCALE	
AD / AD		AUG 2015	1:500 A3	
JOB No		DRAWING	REVISIONS	
3SC10		P100	-	

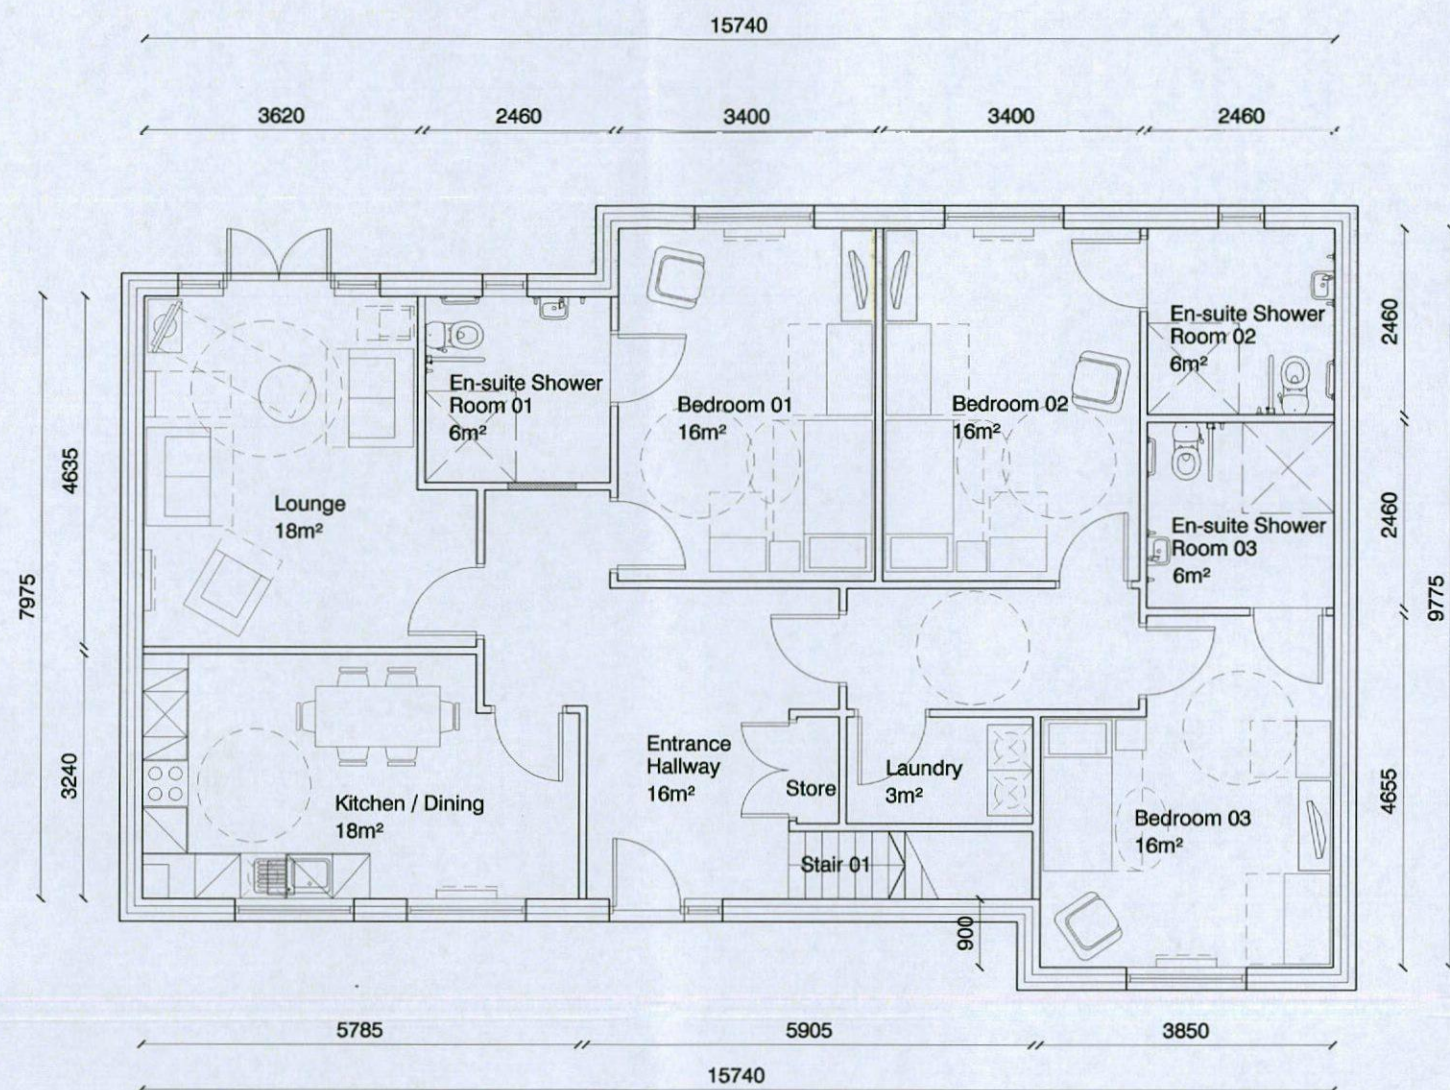

Ground Floor @ 1:100

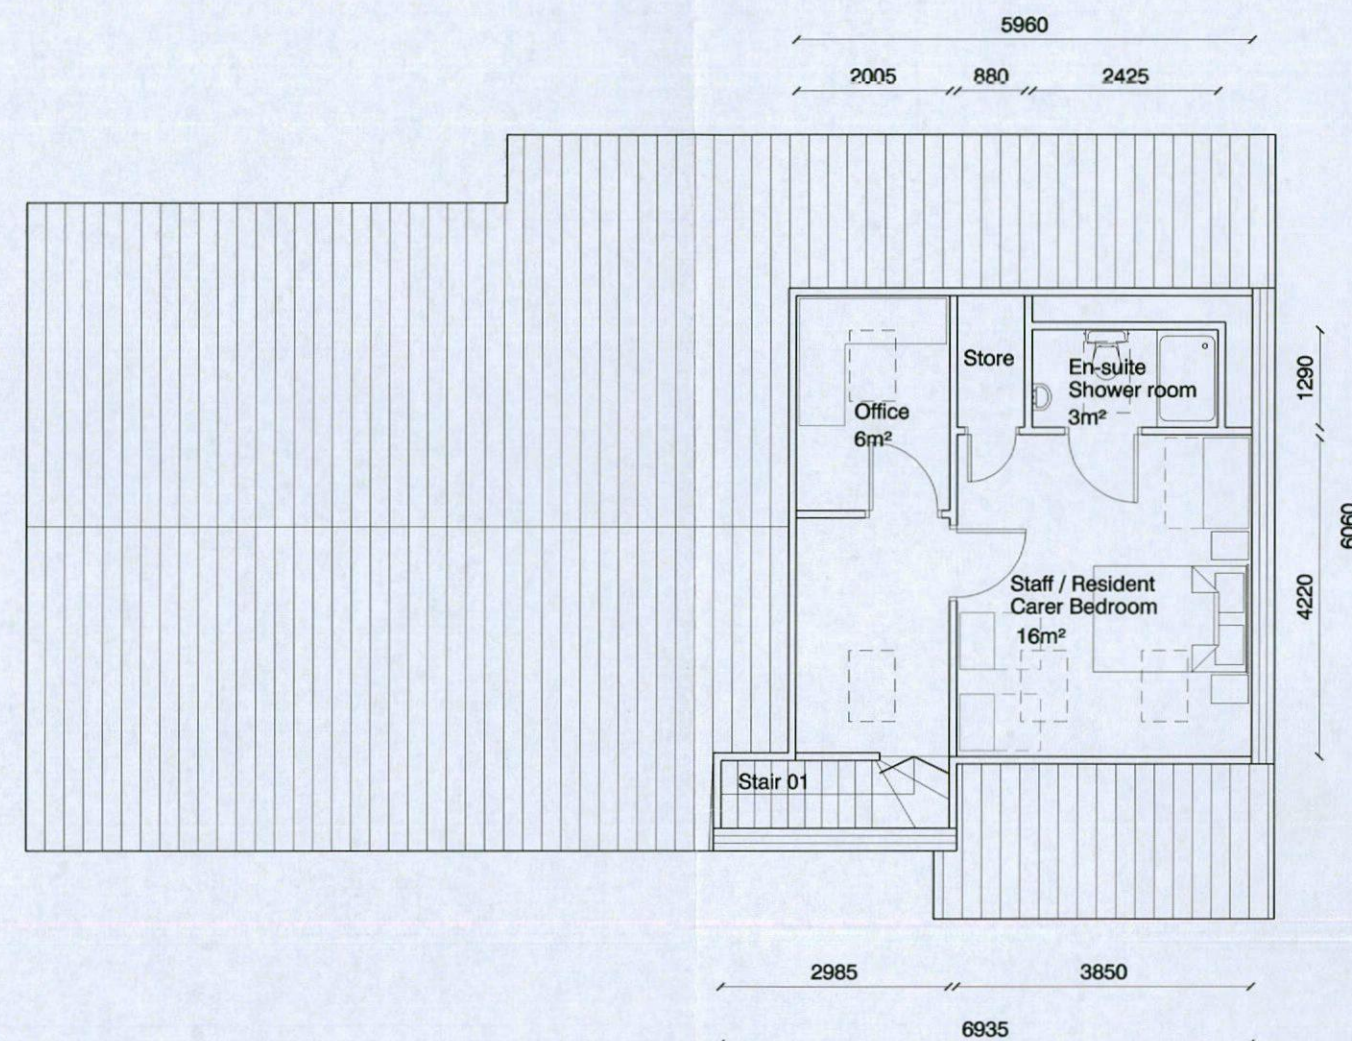

First Floor @ 1:100

MICHAEL HYDE AND ASSOCIATES LIMITED
chartered architects




MANCHESTER ☐ SHEFFIELD ☒

51 BARTON ARCADE
 DEANS GATE
 MANCHESTER M3 2BJ
 TEL 0161 834 1018
 FAX 0161 834 4798
 Manchester@MHA
 architects.com

ALLIANCE HOUSE
 LEOPOLD STREET
 SHEFFIELD S1 2GY
 TEL 0114 275 9666
 FAX 0114 275 7751
 Sheffield@MHA
 architects.com

REV	DATE	DESCRIPTION	DRN	CHKD
PROJECT TITLE				
FORMER CHURCH SITE, HOUGHTON ROAD THURNSCOE				
DRAWING TITLE				
PROPOSED PLAN TYPE A: 3 BEDROOM BUNGALOW WITH CARE ASSISTANT ACC. TO FIRST FLOOR 176m²				
DRAWN / CHECKED		DATE	SCALE	
AD / AD		AUG 2015	1:100 @ A3	
JOB No		DRAWING	REVISIONS	
3SC10		P200	-	

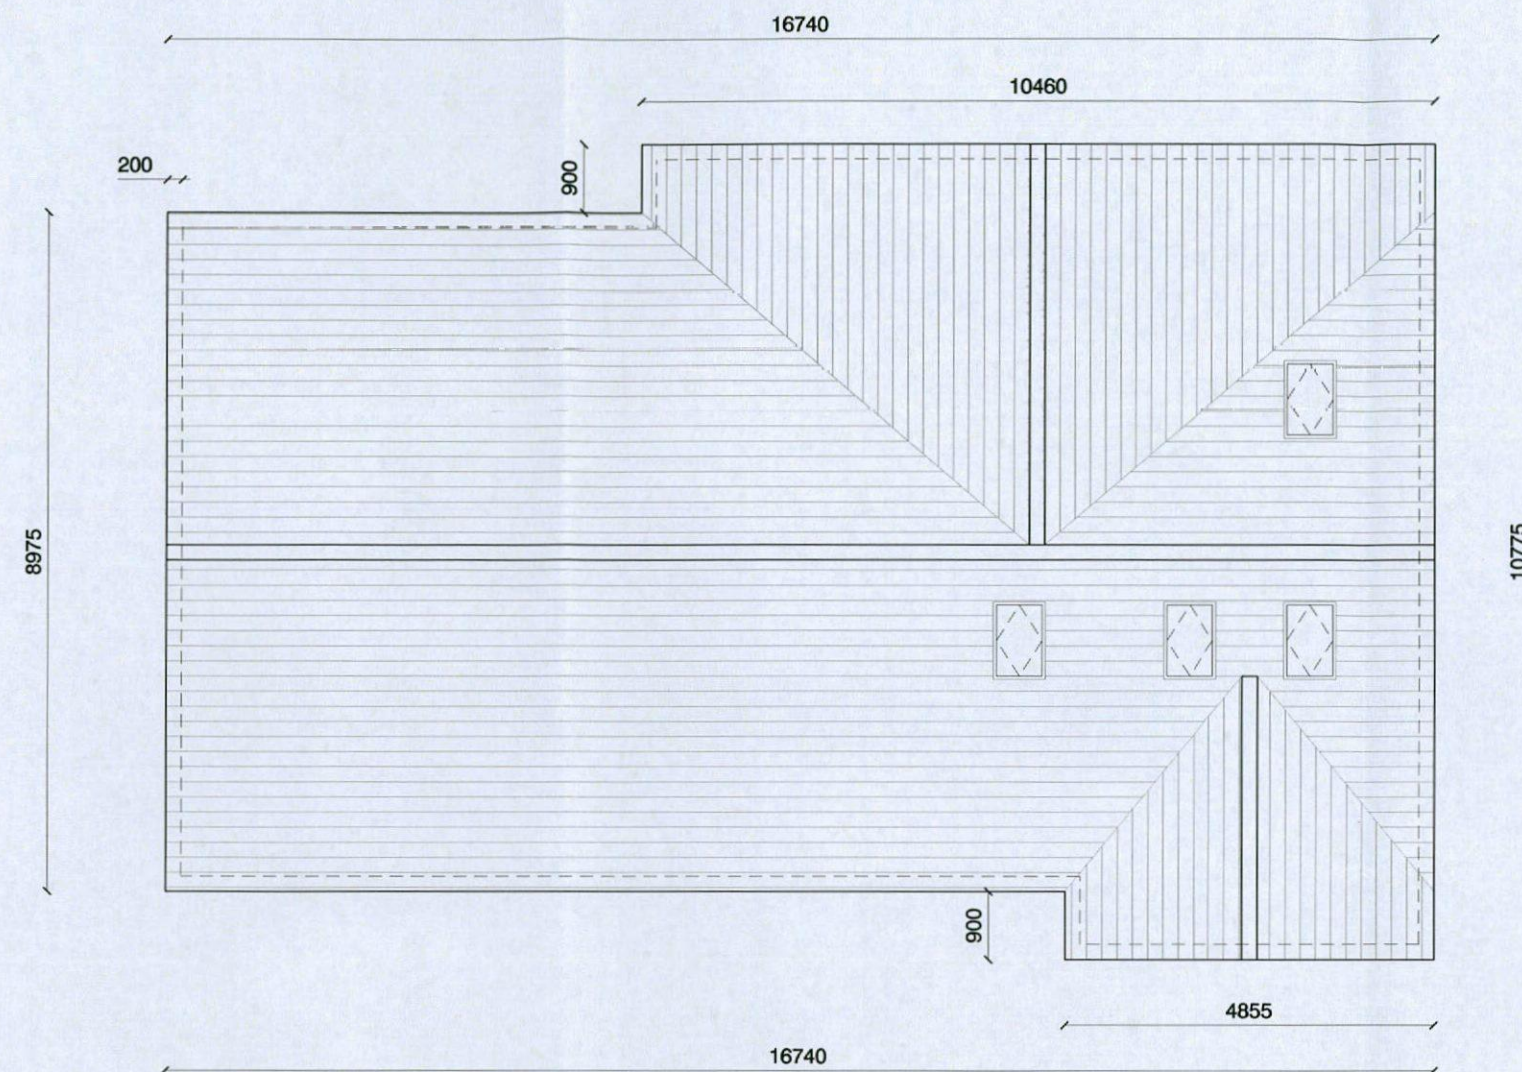

Roof Plan

MICHAEL HYDE AND ASSOCIATES LIMITED
chartered architects



MANCHESTER ☐ SHEFFIELD ☒

51 BARTON ARCADE
 DEANSGATE
 MANCHESTER M3 2BJ
 TEL 0161 834 1018
 FAX 0161 834 4798
 Manchester@MHA
 architects.com

ALLIANCE HOUSE
 LEOPOLD STREET
 SHEFFIELD S1 2GY
 TEL 0114 275 9666
 FAX 0114 275 7751
 Sheffield@MHA
 architects.com

REV	DATE	DESCRIPTION	DRN	CHKD
PROJECT TITLE				
FORMER CHURCH SITE, HOUGHTON ROAD THURNSCOE				
DRAWING TITLE				
PROPOSED ROOF PLAN TYPE A: 3 BED BUNGALOW WITH CARE ASSISTANT ACC. TO FIRST FLOOR 176m ²				
DRAWN / CHECKED		DATE	SCALE	
AD / AD		AUG 2015	1:100 @ A3	
JOB No		DRAWING	REVISIONS	
3SC10		P201	-	



Front Elevation A


Velux roof lights

White uPVC front door


Reconstituted stone cills

White uPVC fascias

Facing brickwork

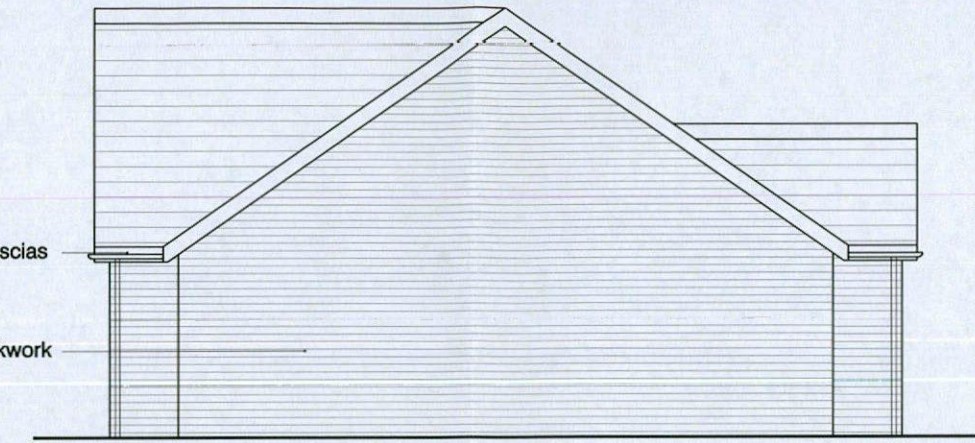

Side Elevation B

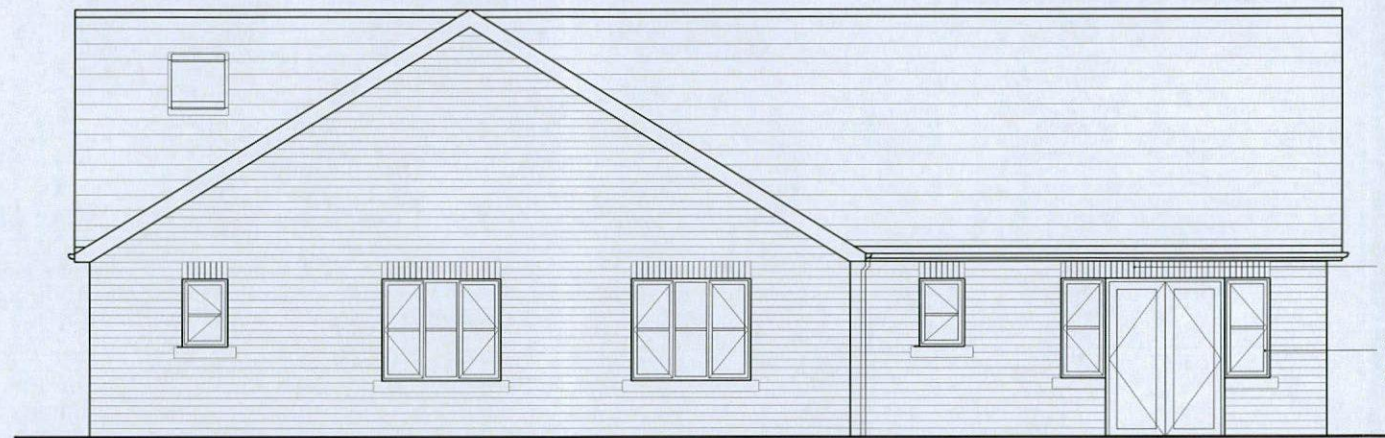


Rear Elevation C

Interlocking concrete tiles


Brick headers

White uPVC windows and patio doors

Black uPVC downpipes

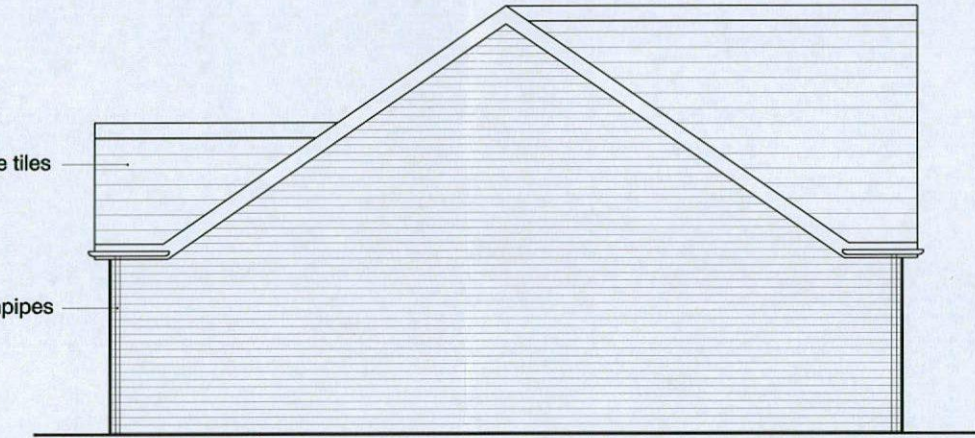

Side Elevation D

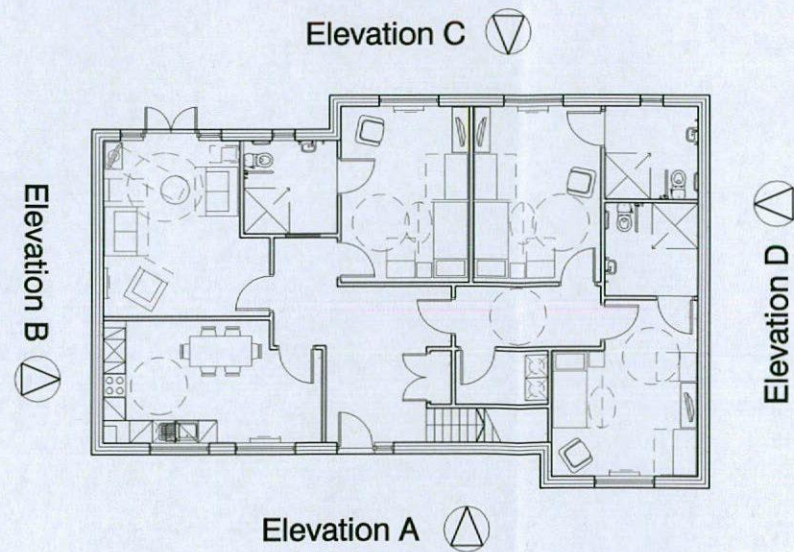

Elevation C

Elevation B

Elevation D

Elevation A

DO NOT SCALE FROM DRAWING

MICHAEL HYDE AND ASSOCIATES LIMITED
chartered architects









MANCHESTER ☐ SHEFFIELD ☒


51 BARTON ARCADE
DEANSGATE
MANCHESTER M3 2BJ
TEL 0161 834 1018
FAX 0161 834 4798
Manchester@MHA
architects.com

ALLIANCE HOUSE
LEOPOLD STREET
SHEFFIELD S1 2GY
TEL 0114 275 9666
FAX 0114 275 7751
Sheffield@MHA
architects.com

REV	DATE	DESCRIPTION	DRN	CHKD
PROJECT TITLE				
FORMER CHURCH SITE, HOUGHTON ROAD THURNSCOE				
DRAWING TITLE				
PROPOSED ELEVATIONS TYPE A: 3 BED BUNGALOW WITH CARE ASSISTANT ACC. TO FIRST FLOOR 176m ²				
DRAWN / CHECKED		DATE	SCALE	
AD / AD		AUG 2015	1:100 @ A3	
JOB No		DRAWING	REVISIONS	
3SC10		P300	-	

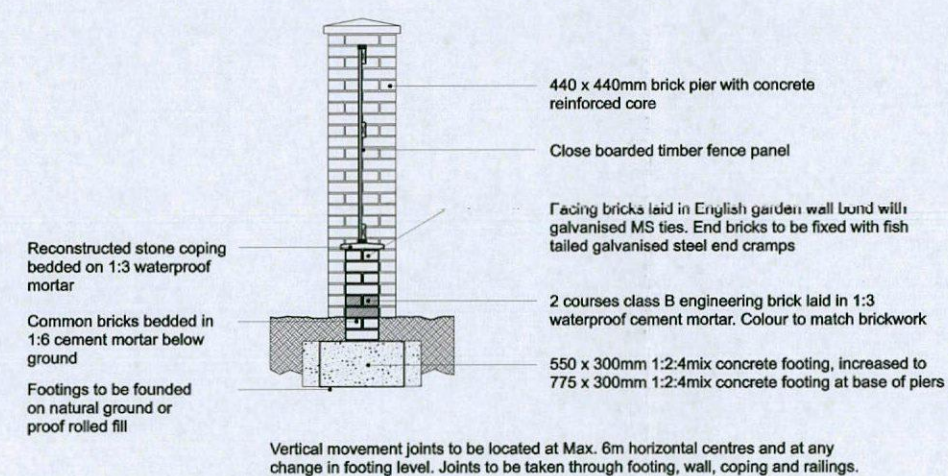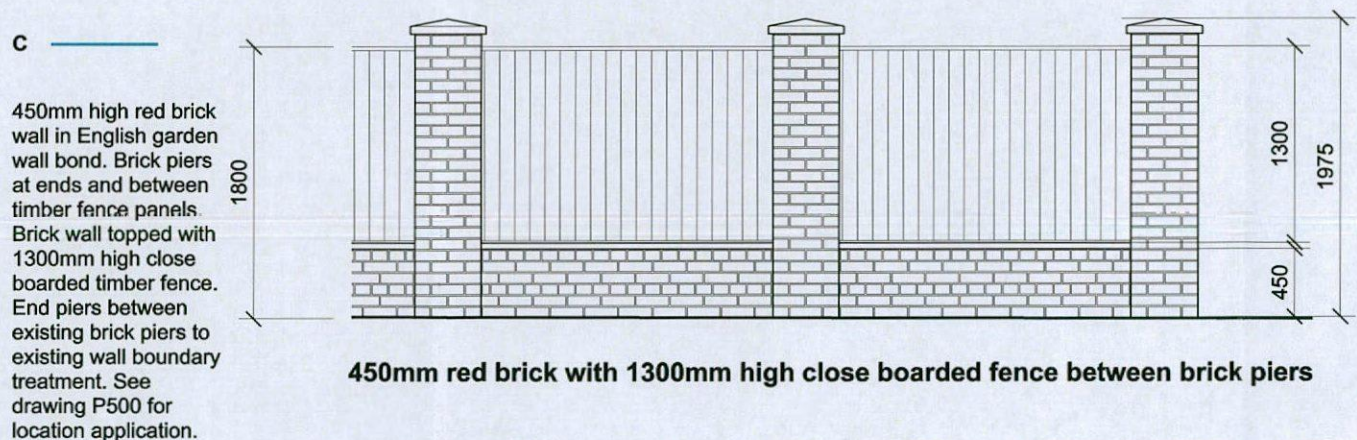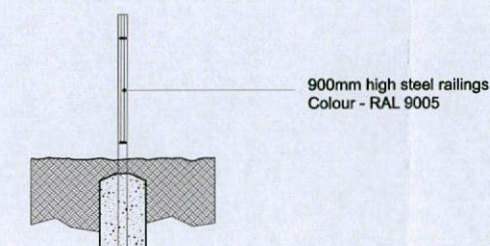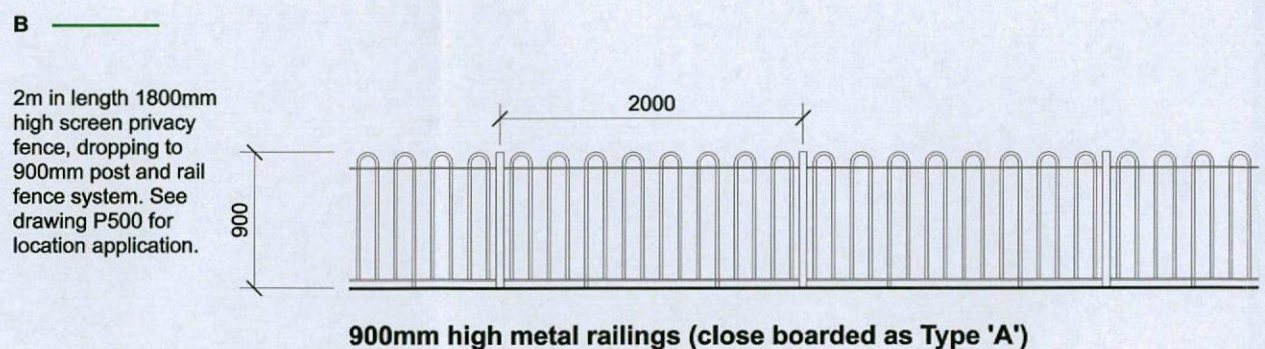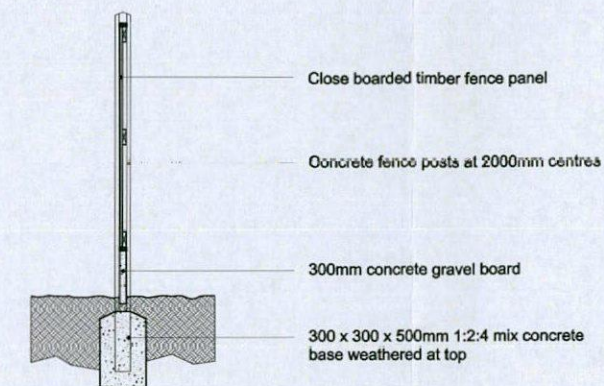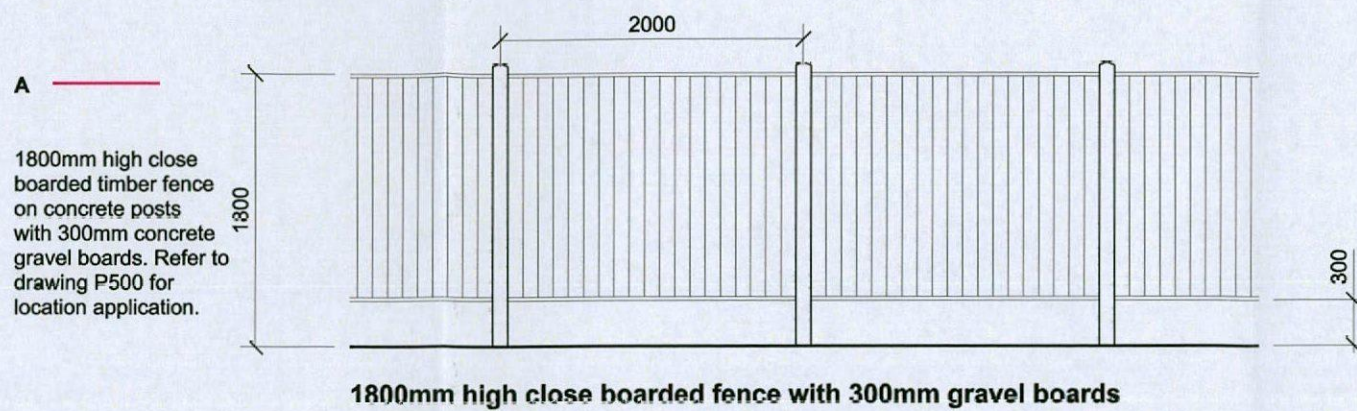

MICHAEL HYDE AND ASSOCIATES LIMITED
chartered architects

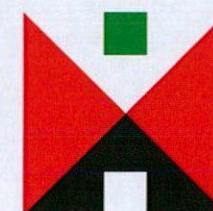

MANCHESTER ☐ SHEFFIELD ☒

51 BARTON ARCADE
DEANSGATE
MANCHESTER M3 2BJ
TEL 0161 834 1018
FAX 0161 834 4798
Manchester@MHA
architects.com

ALLIANCE HOUSE
LEOPOLD STREET
SHEFFIELD S1 2GY
TEL 0114 275 9666
FAX 0114 275 7751
Sheffield@MHA
architects.com

REV	DATE	DESCRIPTION	DRN	CHKD
PROJECT TITLE				
FORMER CHURCH SITE, HOUGHTON ROAD THURNSCOE				
DRAWING TITLE				
PROPOSED BOUNDARY TREATMENT DETAILS				
DRAWN / CHECKED		DATE	SCALE	
AD / AD		AUG 2015	1:50 @ A2	
JOB No		DRAWING	REVISIONS	
3SC10		P501	-	