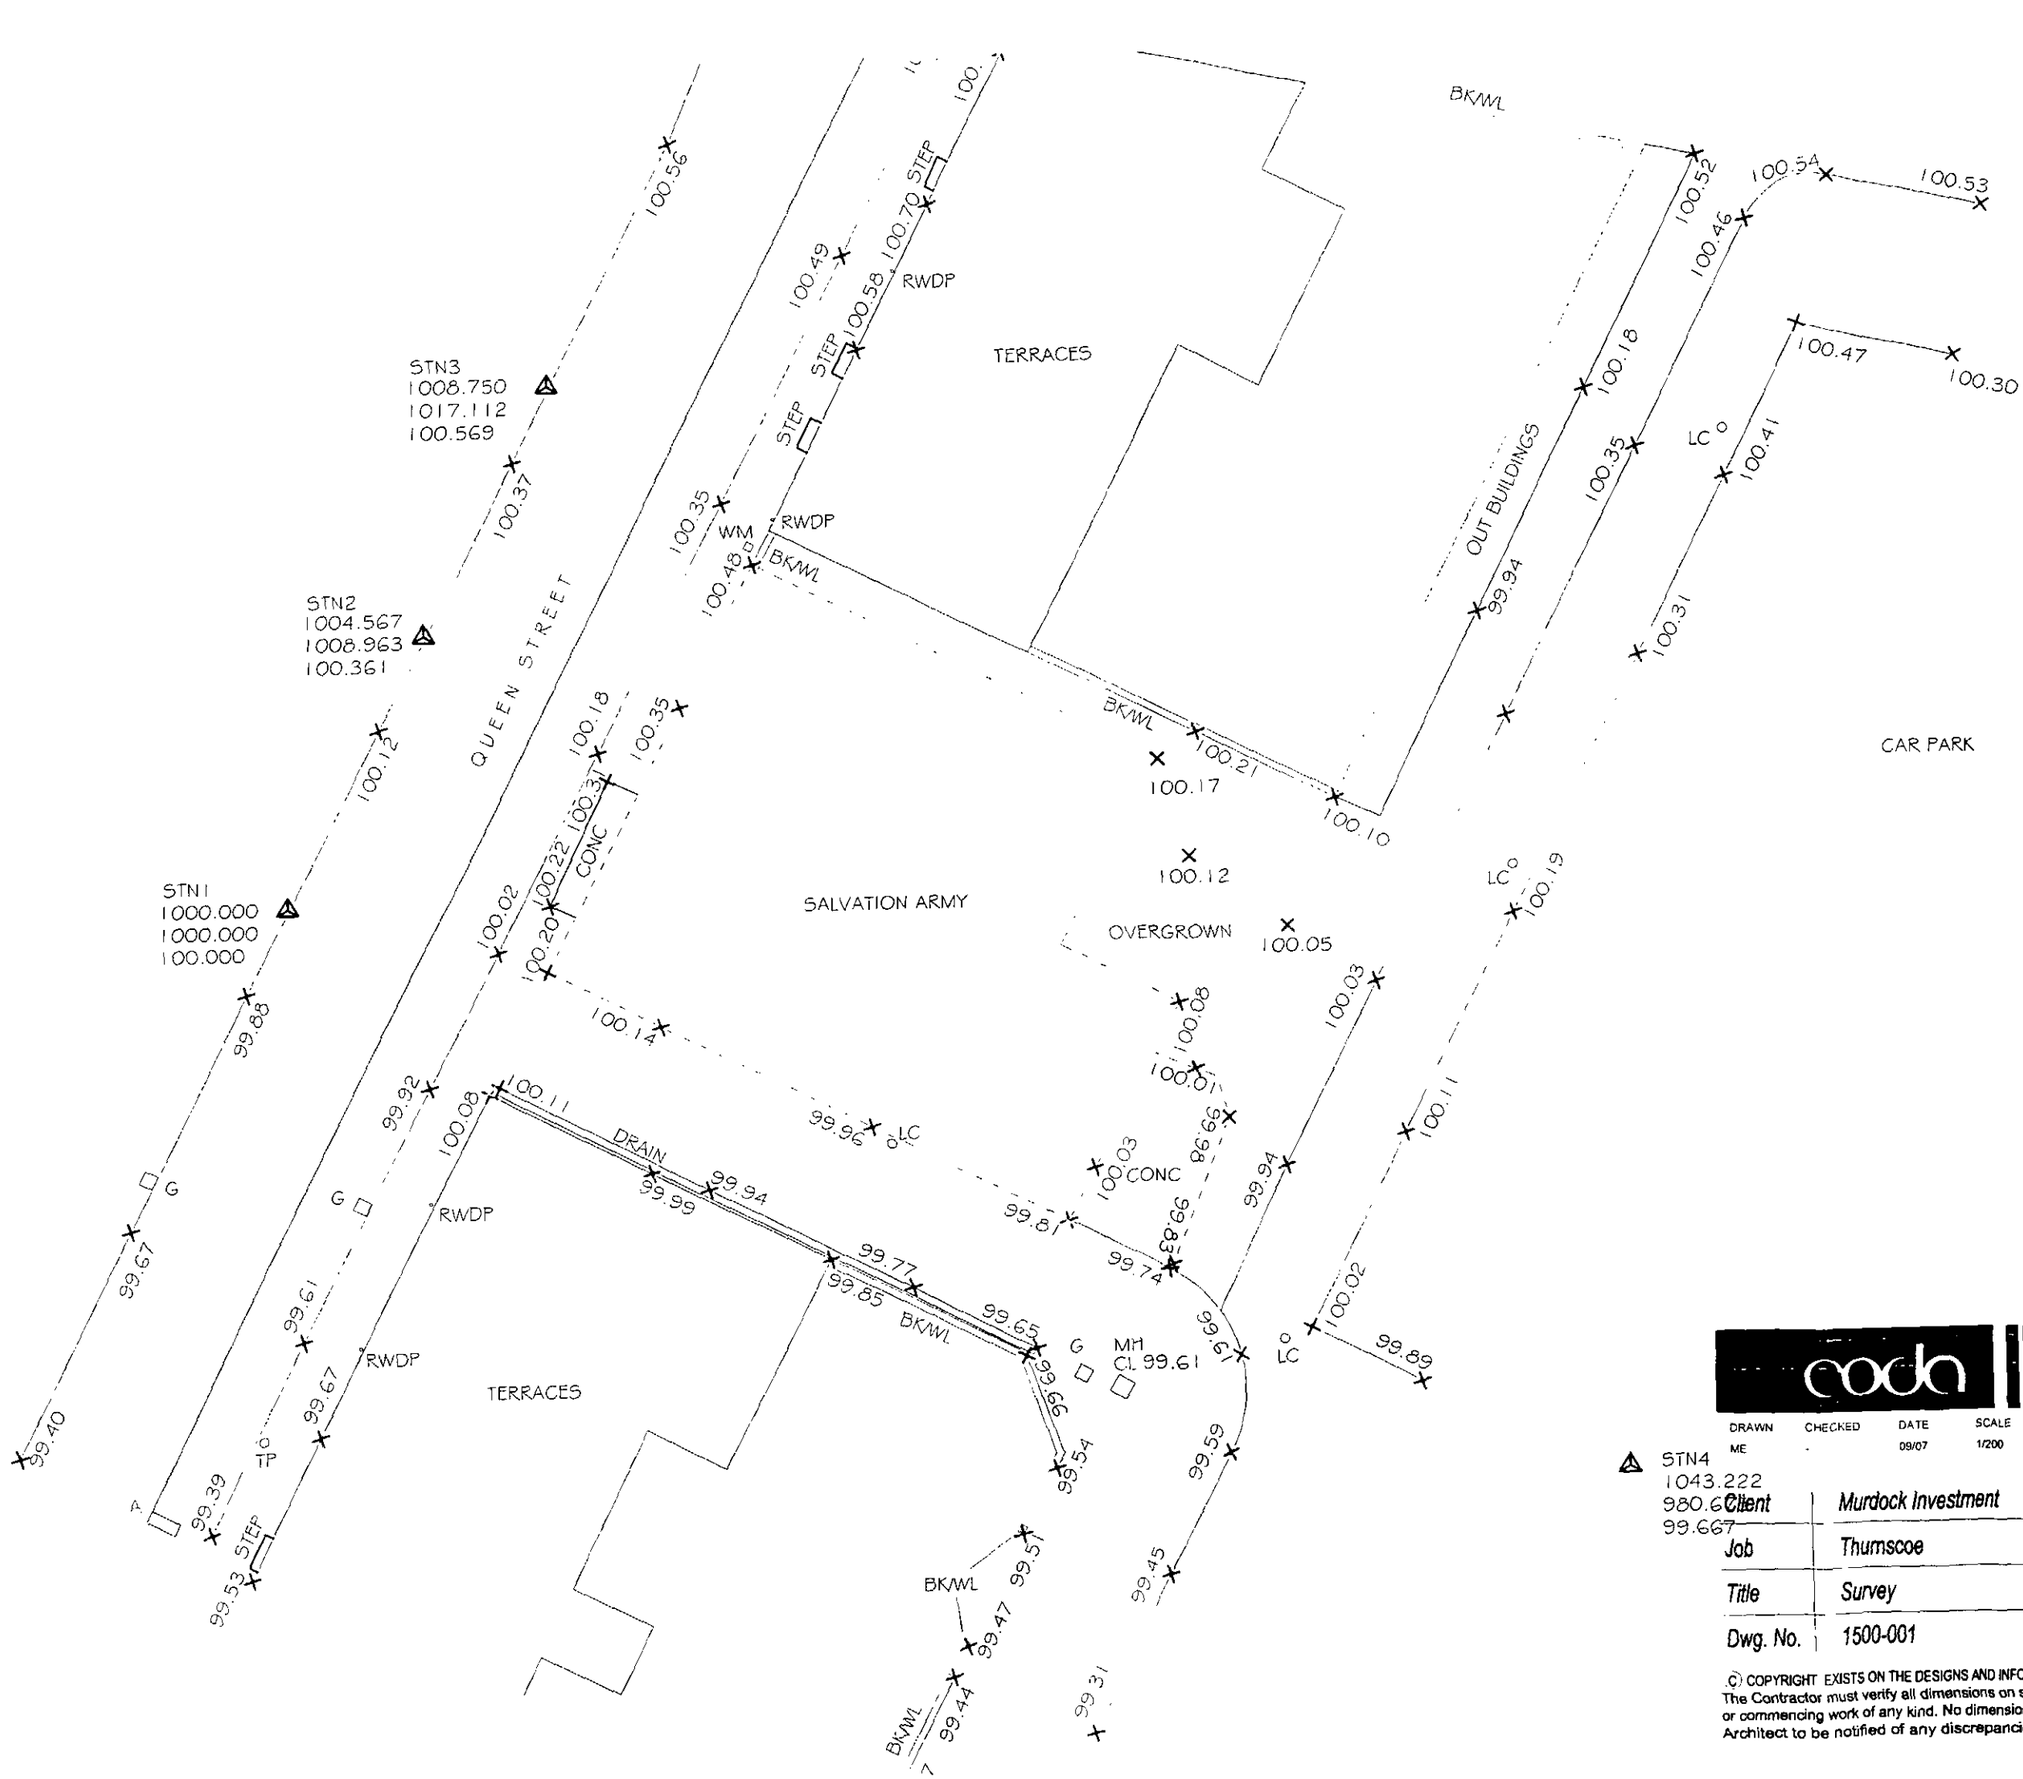


coda

Coda Studios Ltd
Hope Works, 25 Mowbray St, Sheffield, S3 8EL
t:0870 990 3095 f: 0870 990 3096
e:information@codastudios.co.uk

DRAWN	CHECKED	DATE	SCALE	REVISION
ME	-	09/07	1/200	-

Client	Murdock Investment
Job	Thurnscoe
Title	Survey
Dwg. No.	1500-001

(C) COPYRIGHT EXISTS ON THE DESIGNS AND INFORMATION SHOWN ON THIS DRAWING
The Contractor must verify all dimensions on site before making shop drawings or commencing work of any kind. No dimensions to be scaled from this drawing. Architect to be notified of any discrepancies in dimensions immediately.




coda

Coda Studios Ltd
Hope Works, 25 Mowbray St. Sheffield, S3 8EL
t:0870 990 3095 f: 0870 990 3096
e:information@codastudios.co.uk


DRAWN	CHECKED	DATE	SCALE	REVISION
ME	-	09/07	1/200	-

Client	Murdock Investment
Job	Thurnscoe
Title	Site
Dwg. No.	1500-002

© COPYRIGHT EXISTS ON THE DESIGNS AND INFORMATION SHOWN ON THIS DRAWING
The Contractor must verify all dimensions on site before making shop drawings or commencing work of any kind. No dimensions to be scaled from this drawing. Architect to be notified of any discrepancies in dimensions immediately.

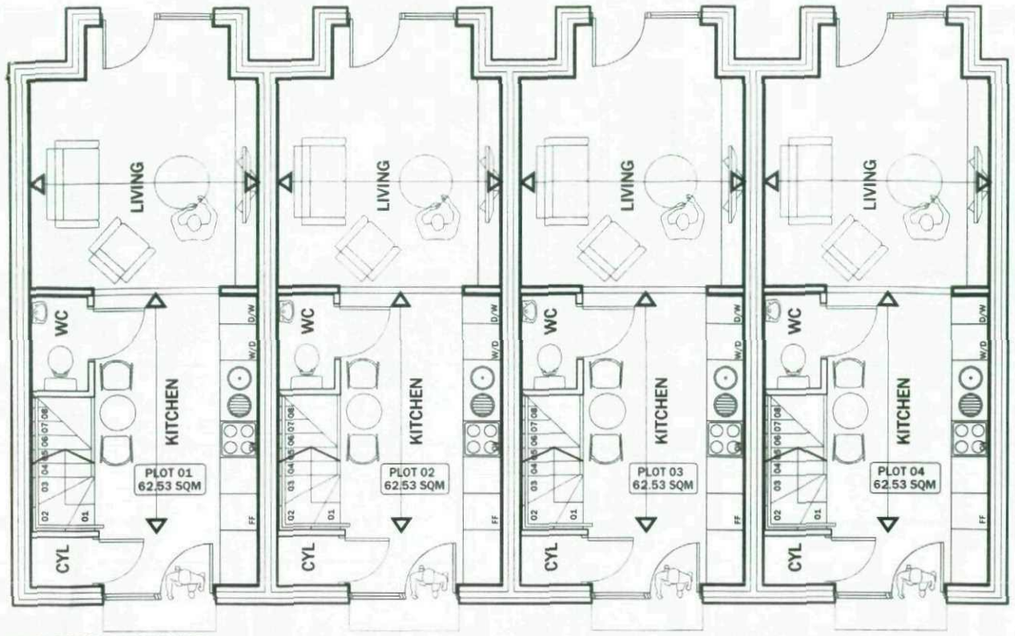

GROUND FLOOR

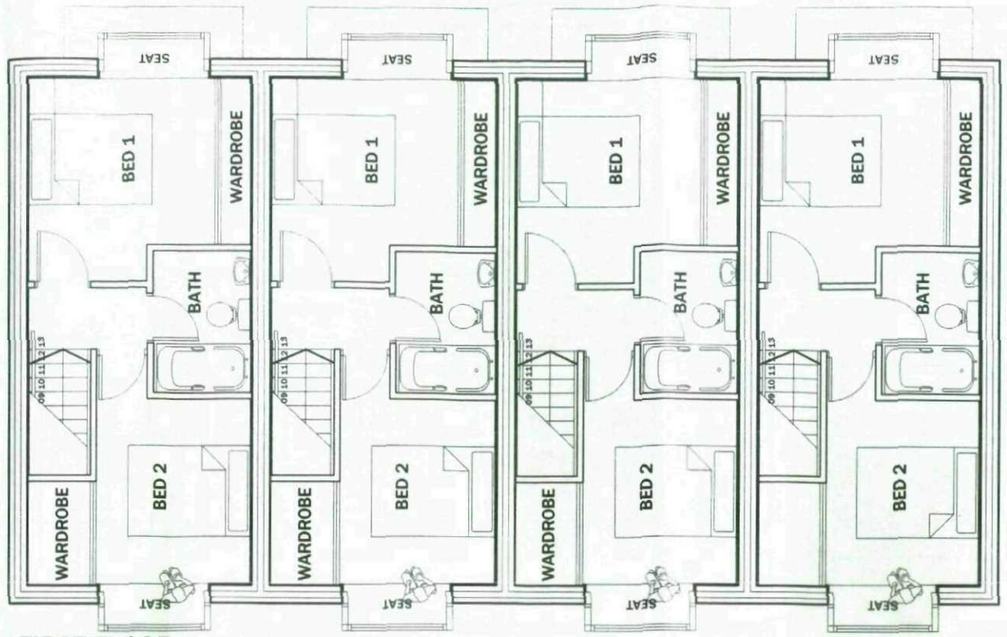


FIRST FLOOR




FRONT ELEVATION



REAR ELEVATION

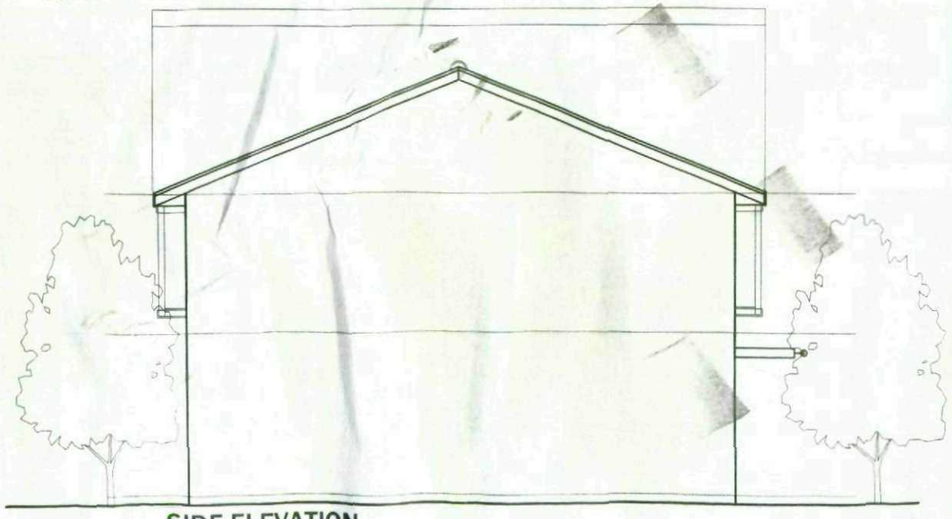

SIDE ELEVATION

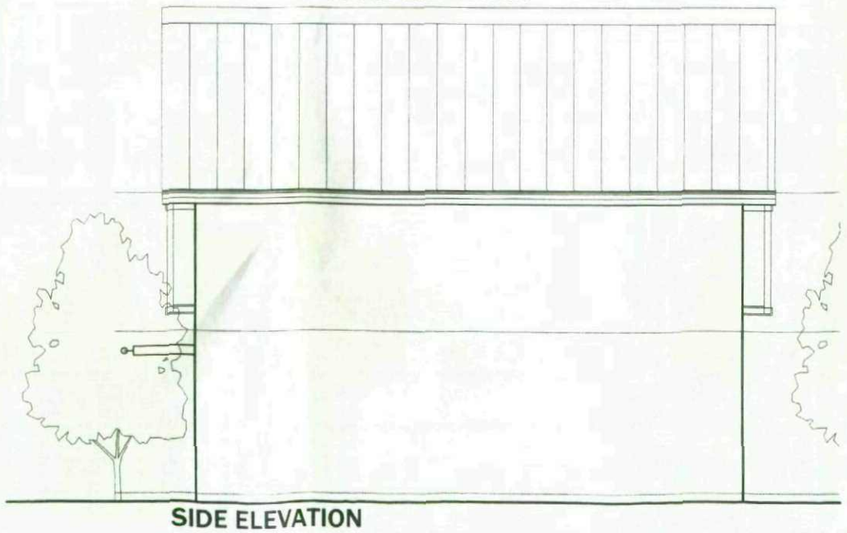

SIDE ELEVATION

coda

DRAWN	CHECKED	DATE	SCALE	REVISION
ME	-	09/07	1/100	-


Client	Murdock Investment
Job	Thurnscoe
Title	Proposals
Dwg. No.	1500-003

Coda Studios Ltd
Hope Works, 25 Mowbray St, Sheffield, S3 8EL
t:0870 990 3095 f: 0870 990 3096
e:information@codastudios.co.uk

© COPYRIGHT EXISTS ON THE DESIGNS AND INFORMATION SHOWN ON THIS DRAWING
The Contractor must verify all dimensions on site before making shop drawings or commencing work of any kind. No dimensions to be scaled from this drawing. Architect to be notified of any discrepancies in dimensions immediately.



ELEVATION A – A

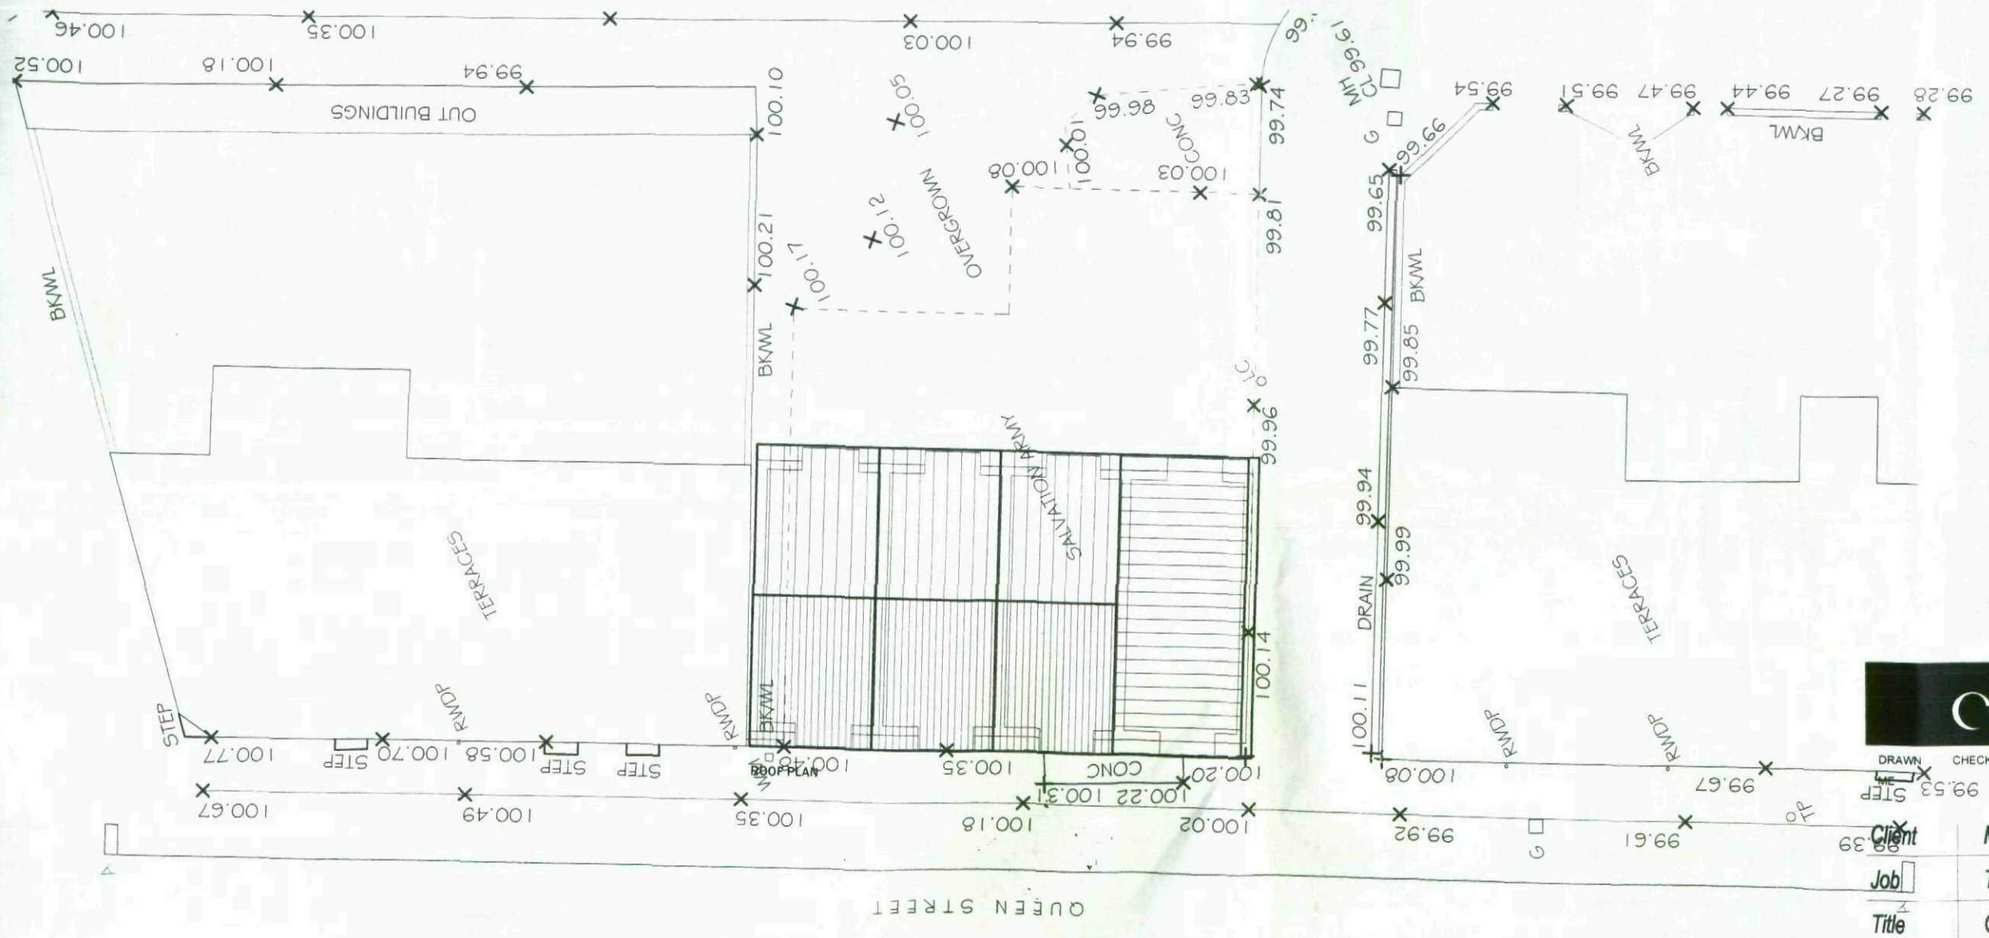

Code Studios Ltd
Hope Works, 25 Mowbray St, Sheffield, S3 8E
t:0870 990 3095 f: 0870 990 3096
e:information@codastudios.co.uk

DRAWN	CHECKED	DATE	SCALE	REVISION
ME		09/07	1/200	-

Client	Murdock Investment
Job	Thurnscoe
Title	Context
Dwg. No.	1500-004

© COPYRIGHT EXISTS ON THE DESIGNS AND INFORMATION SHOWN ON THIS DRAWING
The Contractor must verify all dimensions on site before making shop drawings or commencing work of any kind. No dimensions to be scaled from this drawing. Architect to be notified of any discrepancies in dimensions immediately.



1/500



1/1000

Coda Studios Ltd
Hope Works, 25 Mowbray St, Sheffield, S3 8EL
t:0870 990 3095 f: 0870 990 3096
e:information@codastudios.co.uk

DRAWN	CHECKED	DATE	SCALE	REVISION
ME	-	09/07	-	-

Client	Murdock Investment
Job	Thurnscoe
Title	OS
Dwg. No.	1500-005

© COPYRIGHT EXISTS ON THE DESIGNS AND INFORMATION SHOWN ON THIS DRAWING
The Contractor must verify all dimensions on site before making shop drawings or commencing work of any kind. No dimensions to be scaled from this drawing. Architect to be notified of any discrepancies in dimensions immediately.