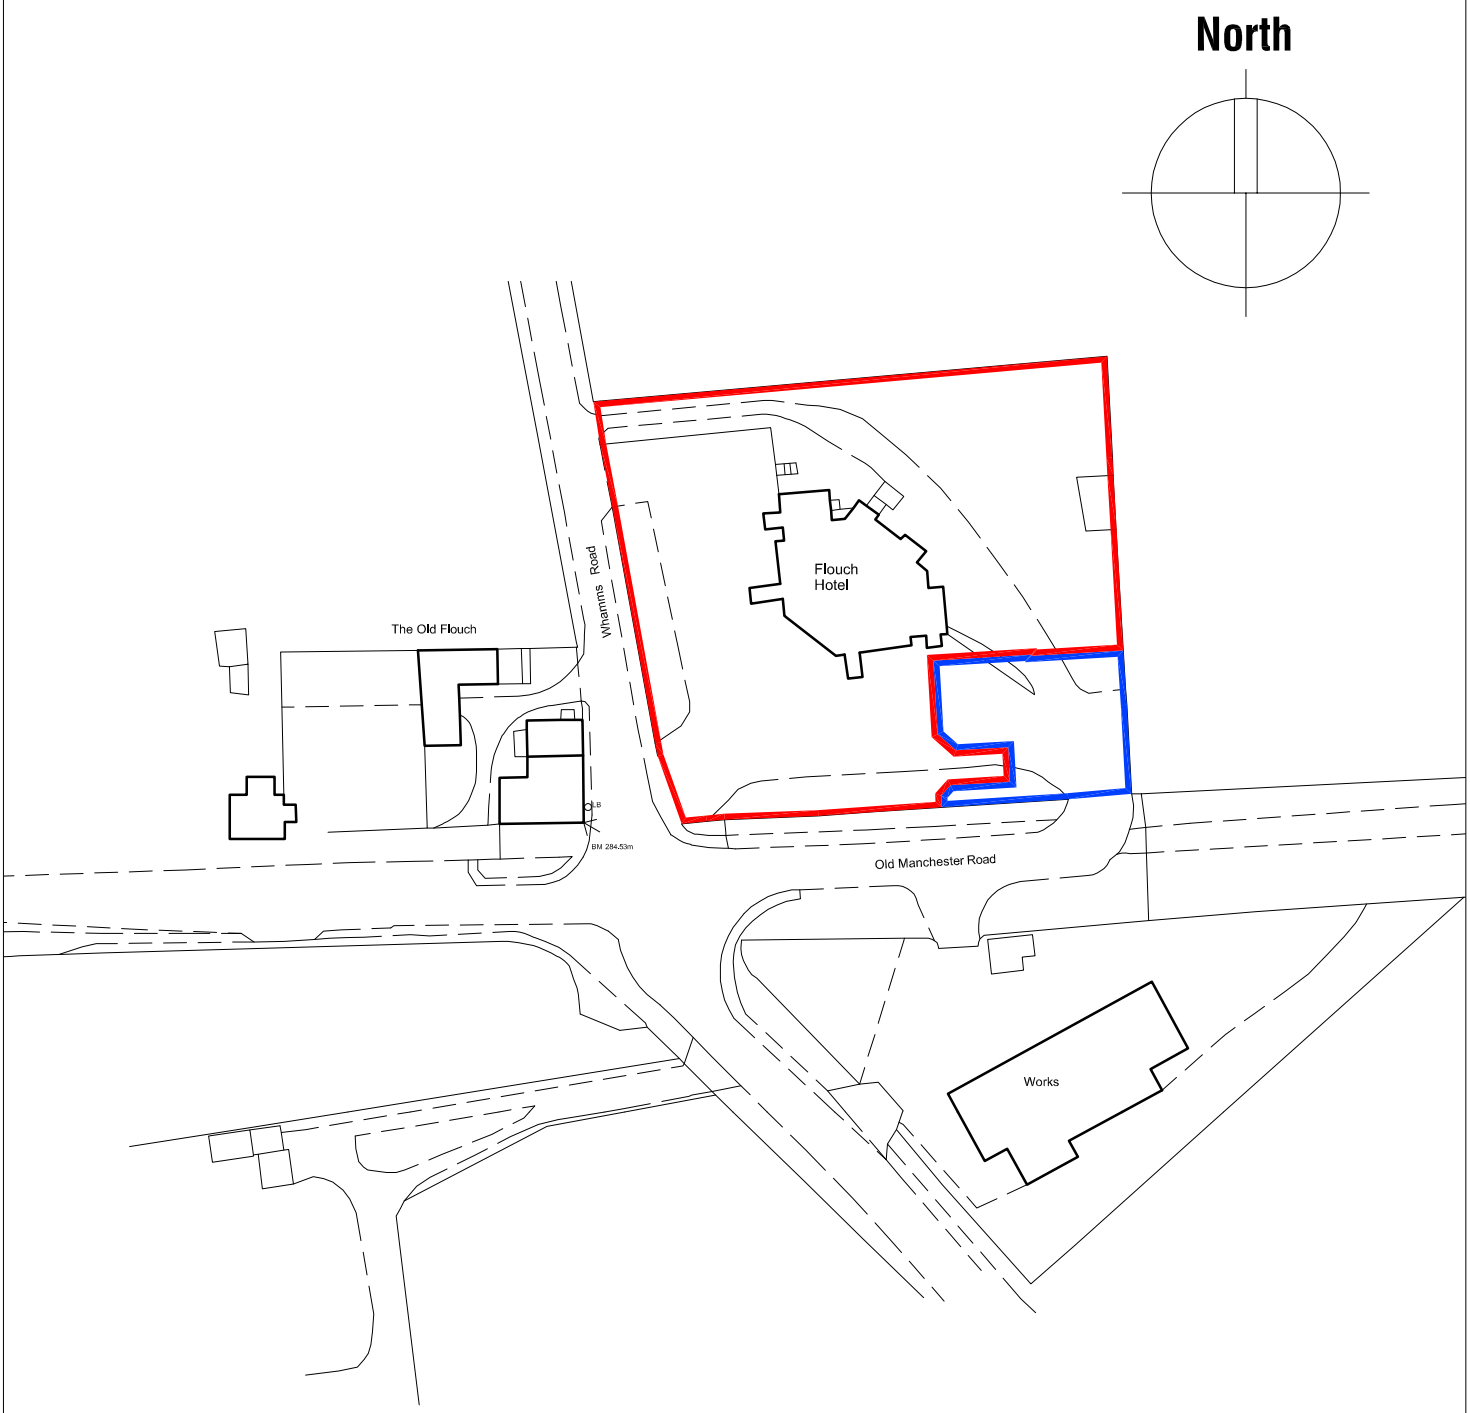


THE OLD FLOUCH HOTEL
WHAMMS ROAD
HAZELHEAD
NR PENISTONE
SHEFFIELD S36 4HH

LOCATION PLAN

Scale 1:1250

Date July 17

Ref 11.17

Drwg No OS2

mboothdesign
architectural design and building consultants

Fairfield House
Berneslai Close Barnsley
S70 2FL
T: 01226 286256
M: 07881898300
E: mark@mboothdesign.co.uk