
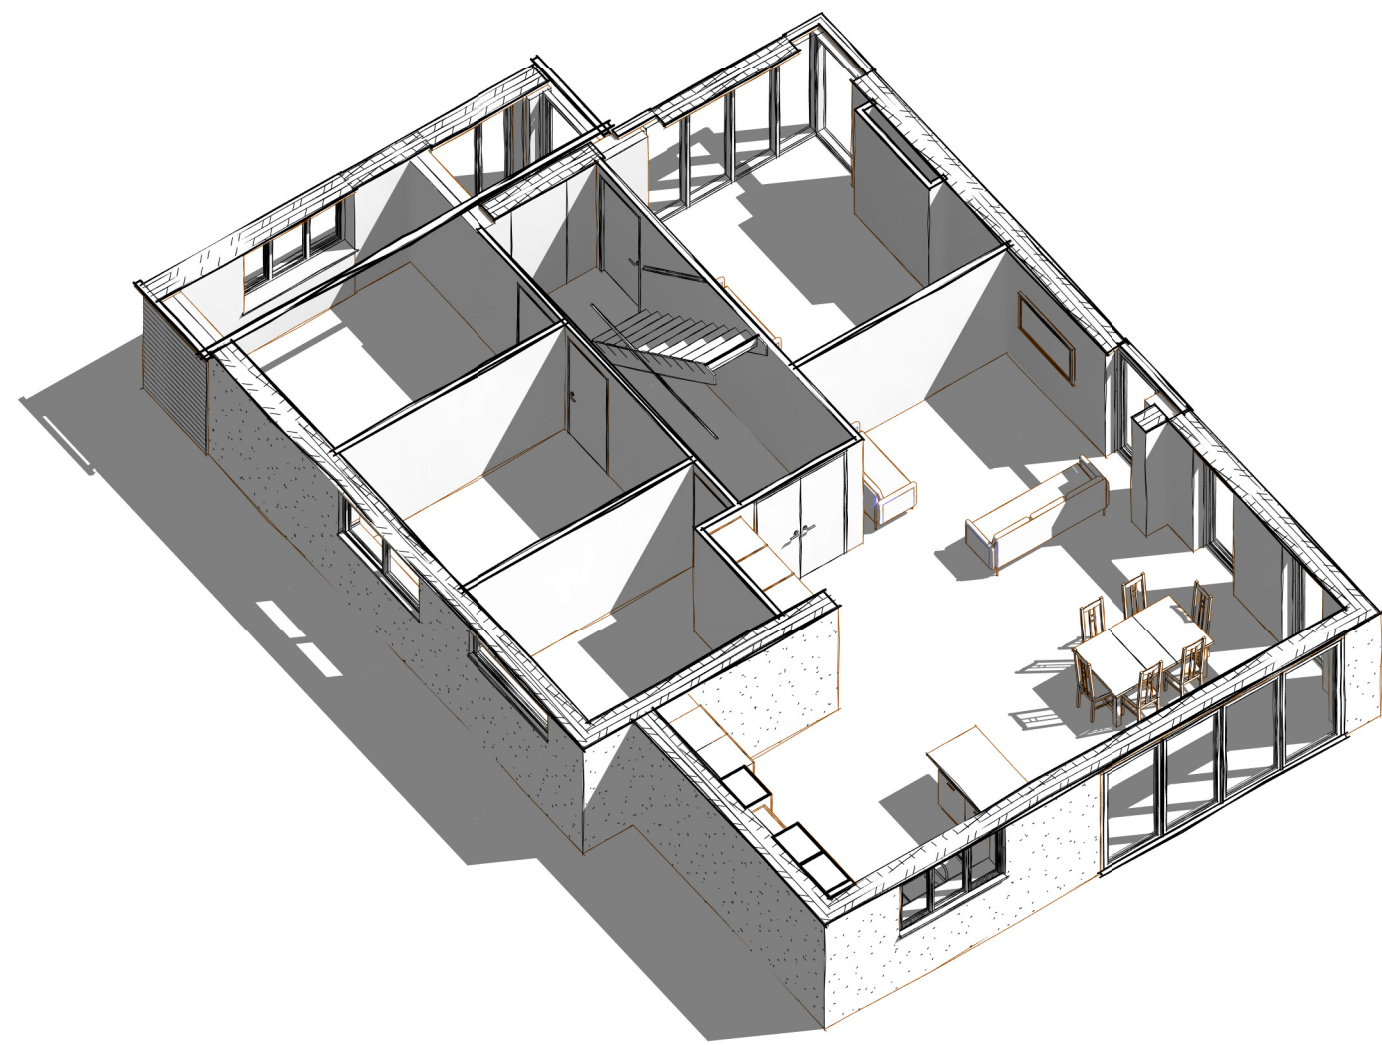
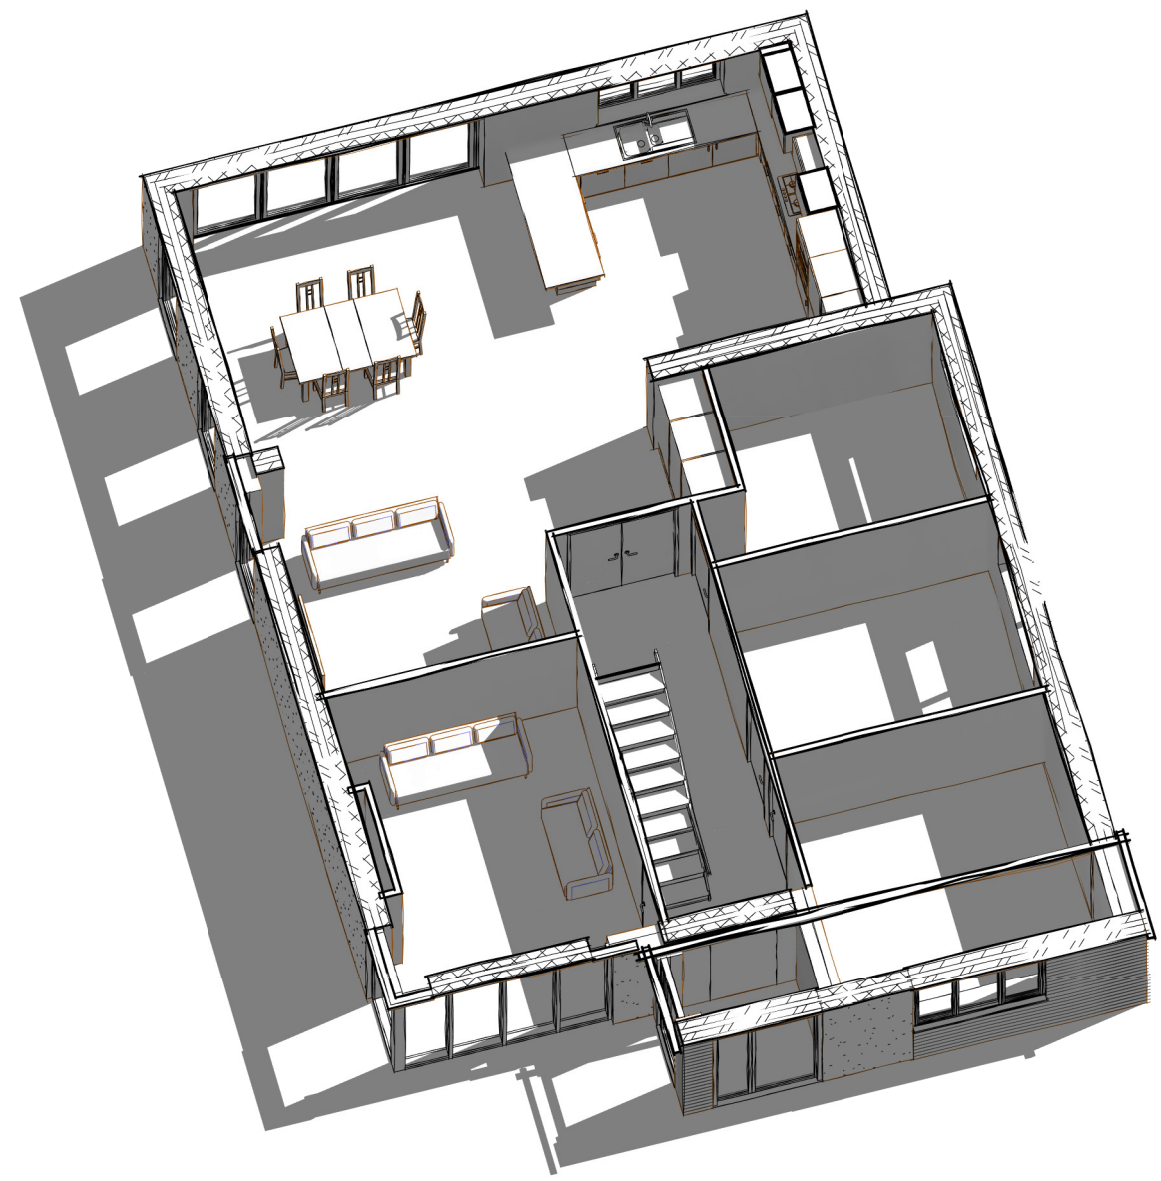


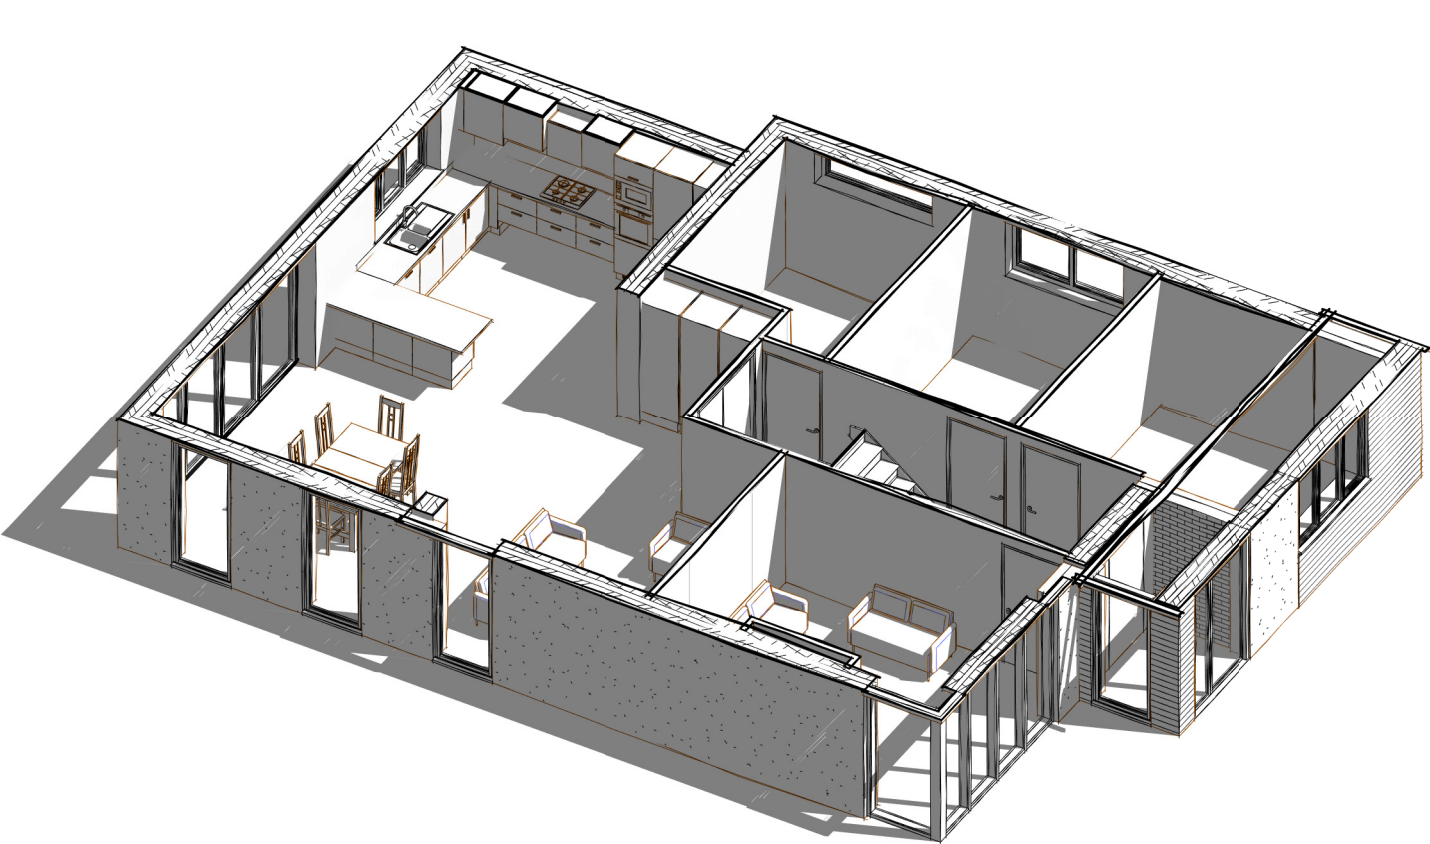

MBAS
architecture

scale @A3- | drawn- Author | date: XXX 18'

Project: 7 LINES AVENUE, GAWBER
BARNLEY - OPTION 1

Drawing: GROUND FLOOR
PERSPECTIVES

DWG No: P19 016 - 04	Rev:
----------------------	------