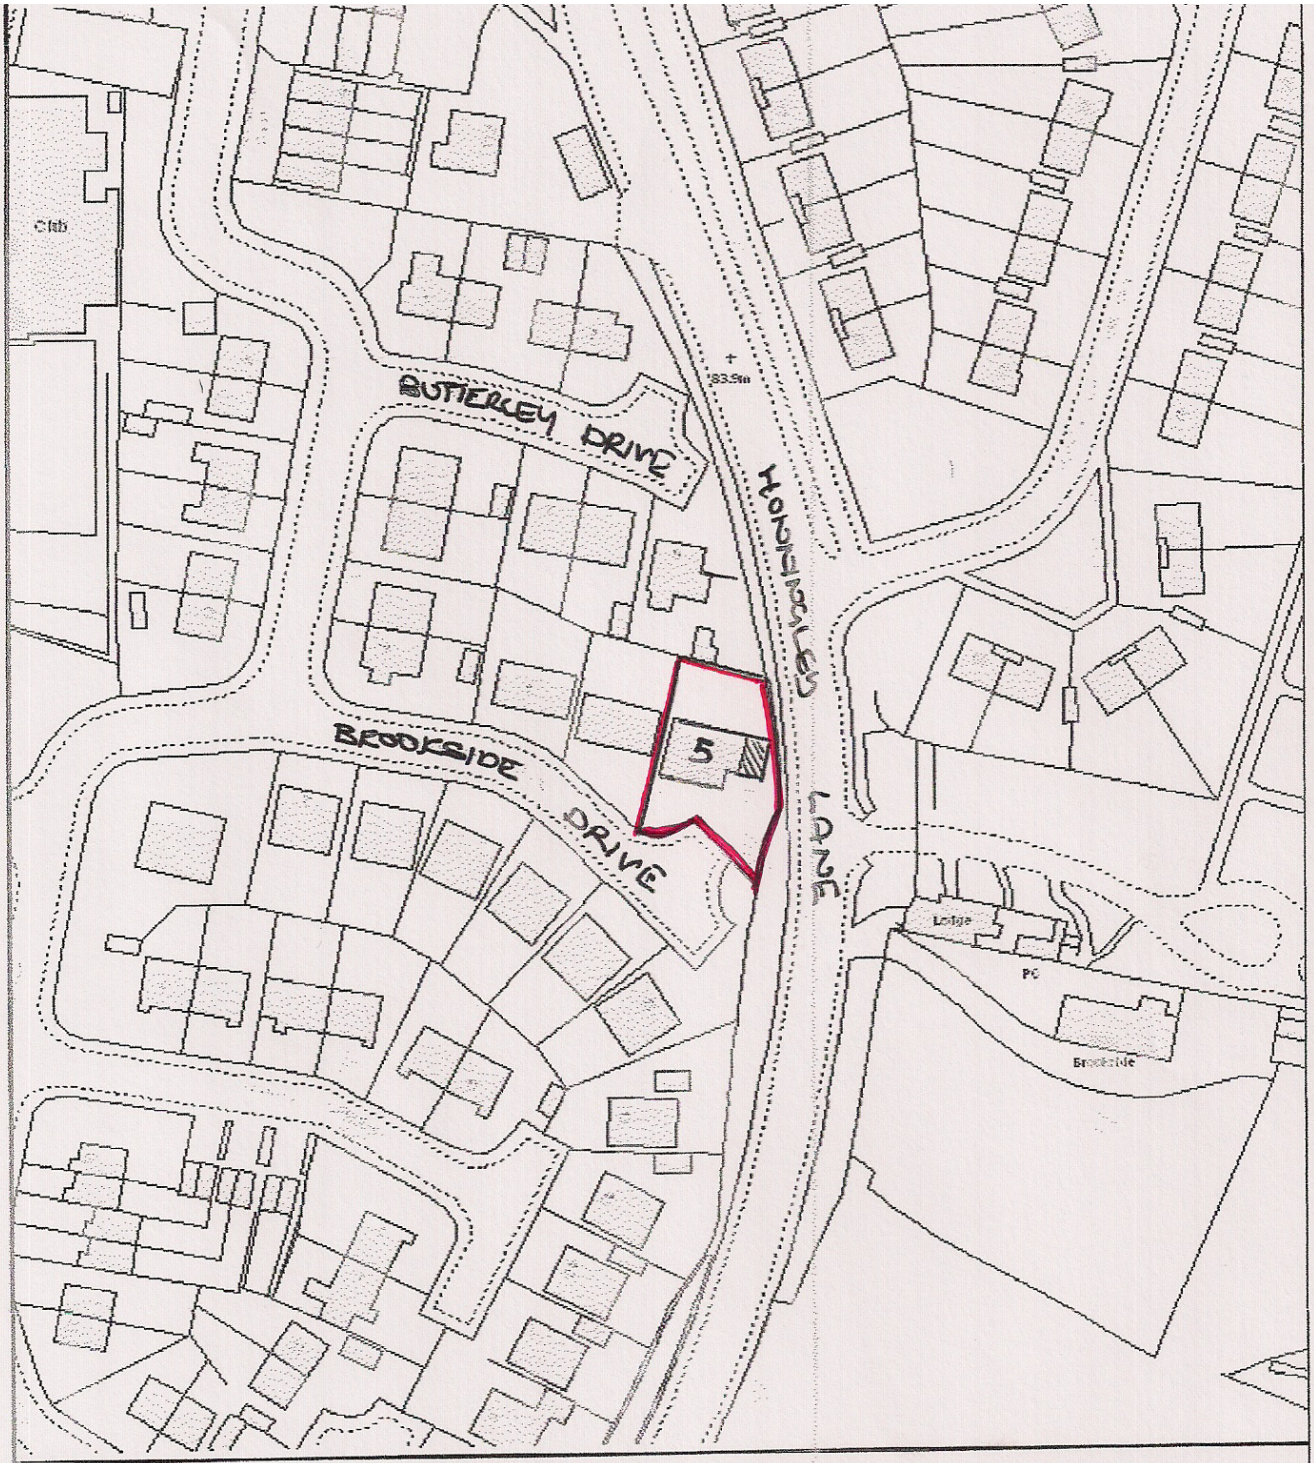


LOCATION PLAN 1:1250
5 BROOKSIDE DRIVE
STAIRFOOT