


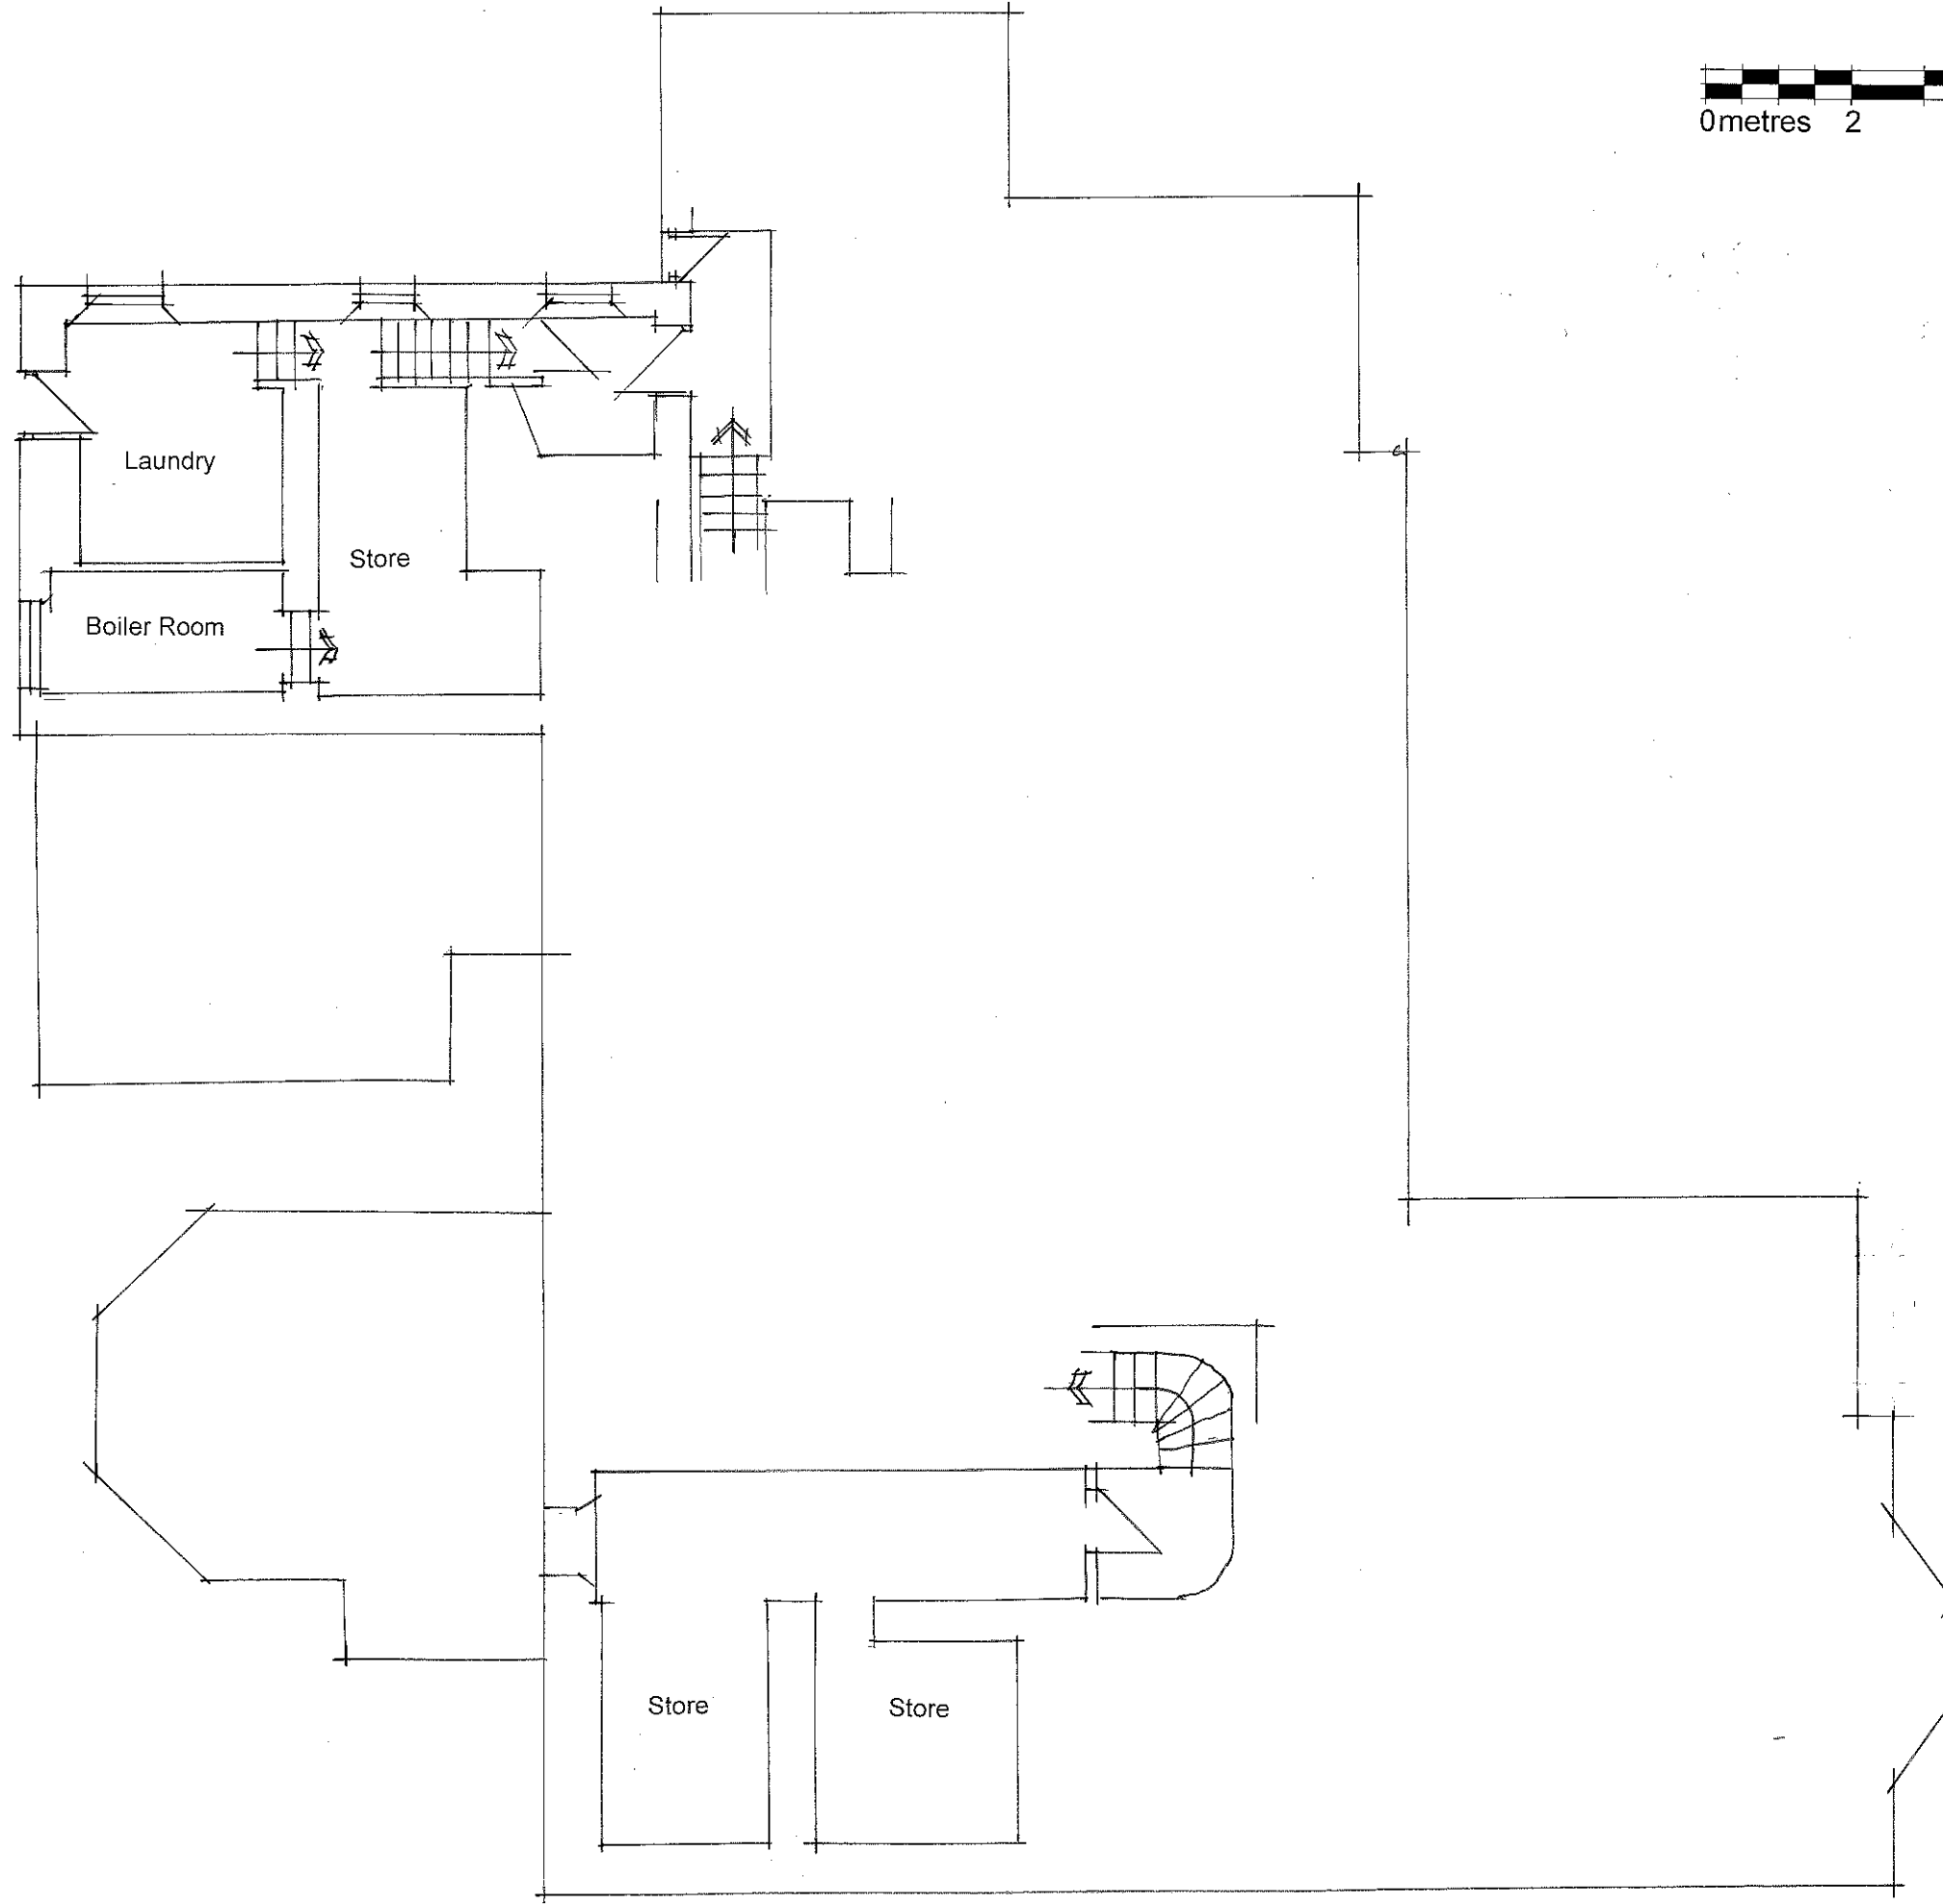

Rev	By	Date	Revision Note
-----	----	------	---------------

Pearce Bottomley
architects

Client/ Project
MR G COOLEY
THURNSCOE HALL, HIGH STREET,
BARNSELEY S63 0JS

Drawing
BF AS EXISTING

Pearce Bottomley LLP
Roman Ridge, Main Street,
Aberford, Leeds LS25 3AW
T: 0113 281 2000 F: 0113 281 2911
E: pbp@pbarchitects.co.uk
www.pbarchitects.co.uk

THURNSCOE HALL

Scale 1:100	Drawn ADL	Checked SMC	Date Oct-12
----------------	--------------	----------------	----------------

Status
Survey

Project No. 4818	Drawing No. (P) 13	Rev. -
----------------------------	------------------------------	-----------

