

Elevations

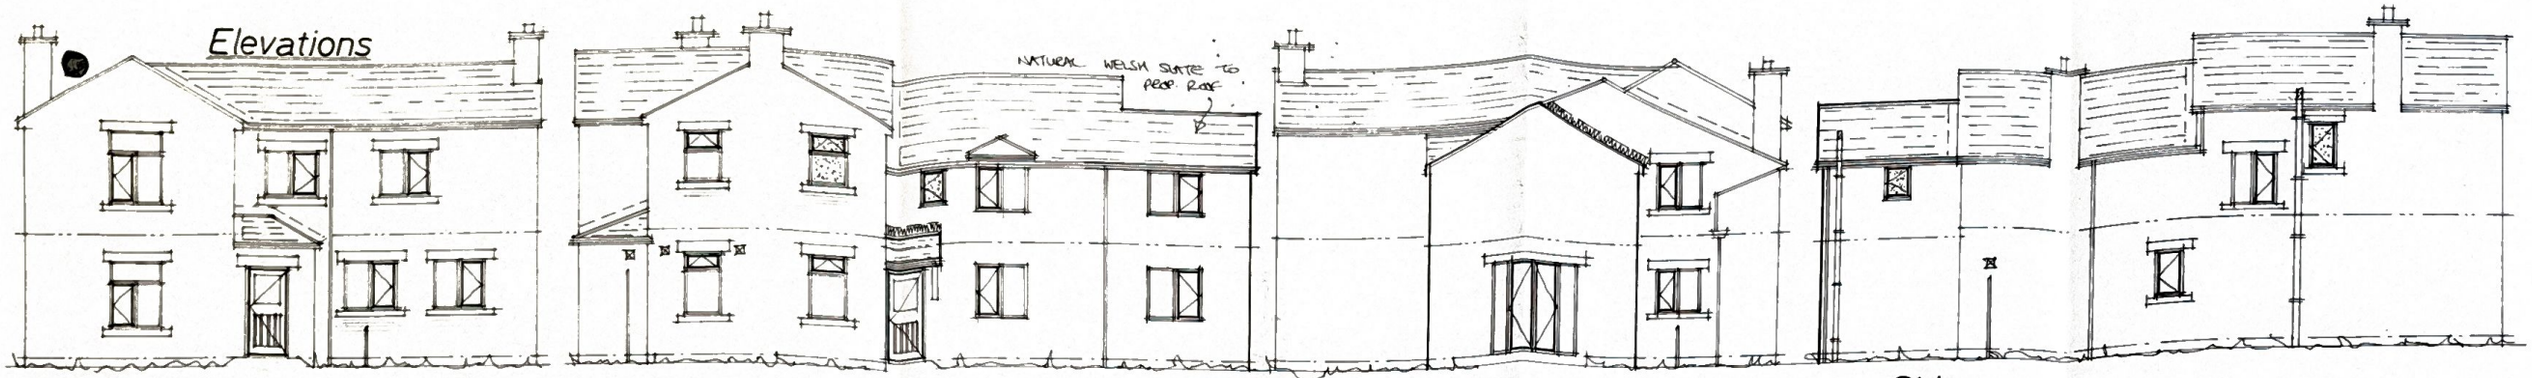


Front | Side | Rear | Side

Layouts

Ground Floor

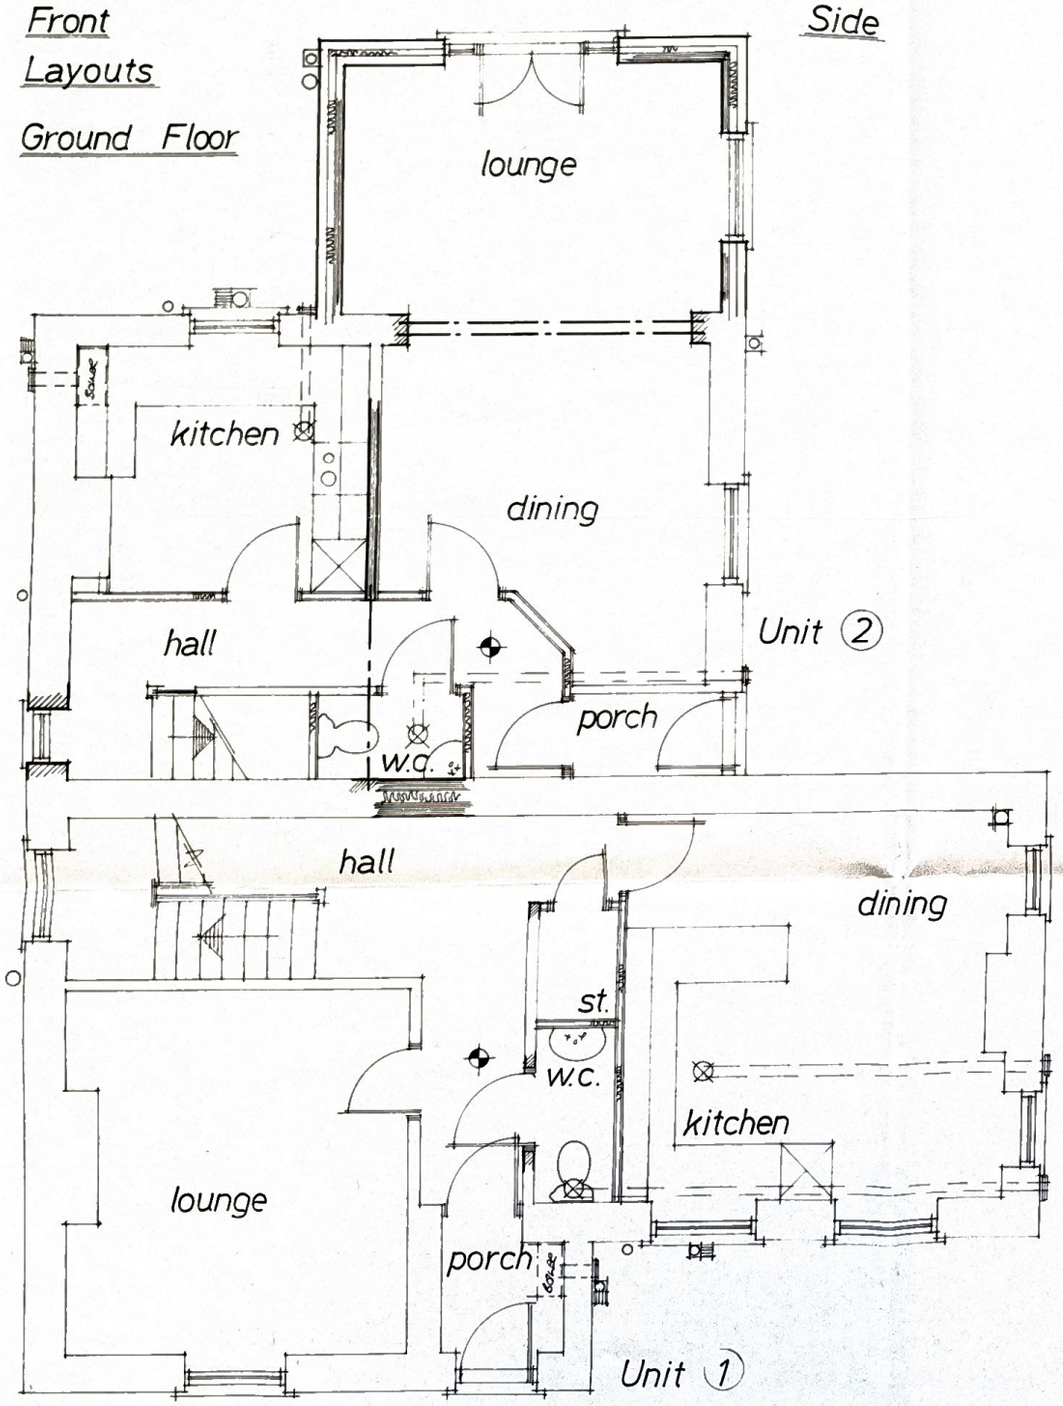

First Floor

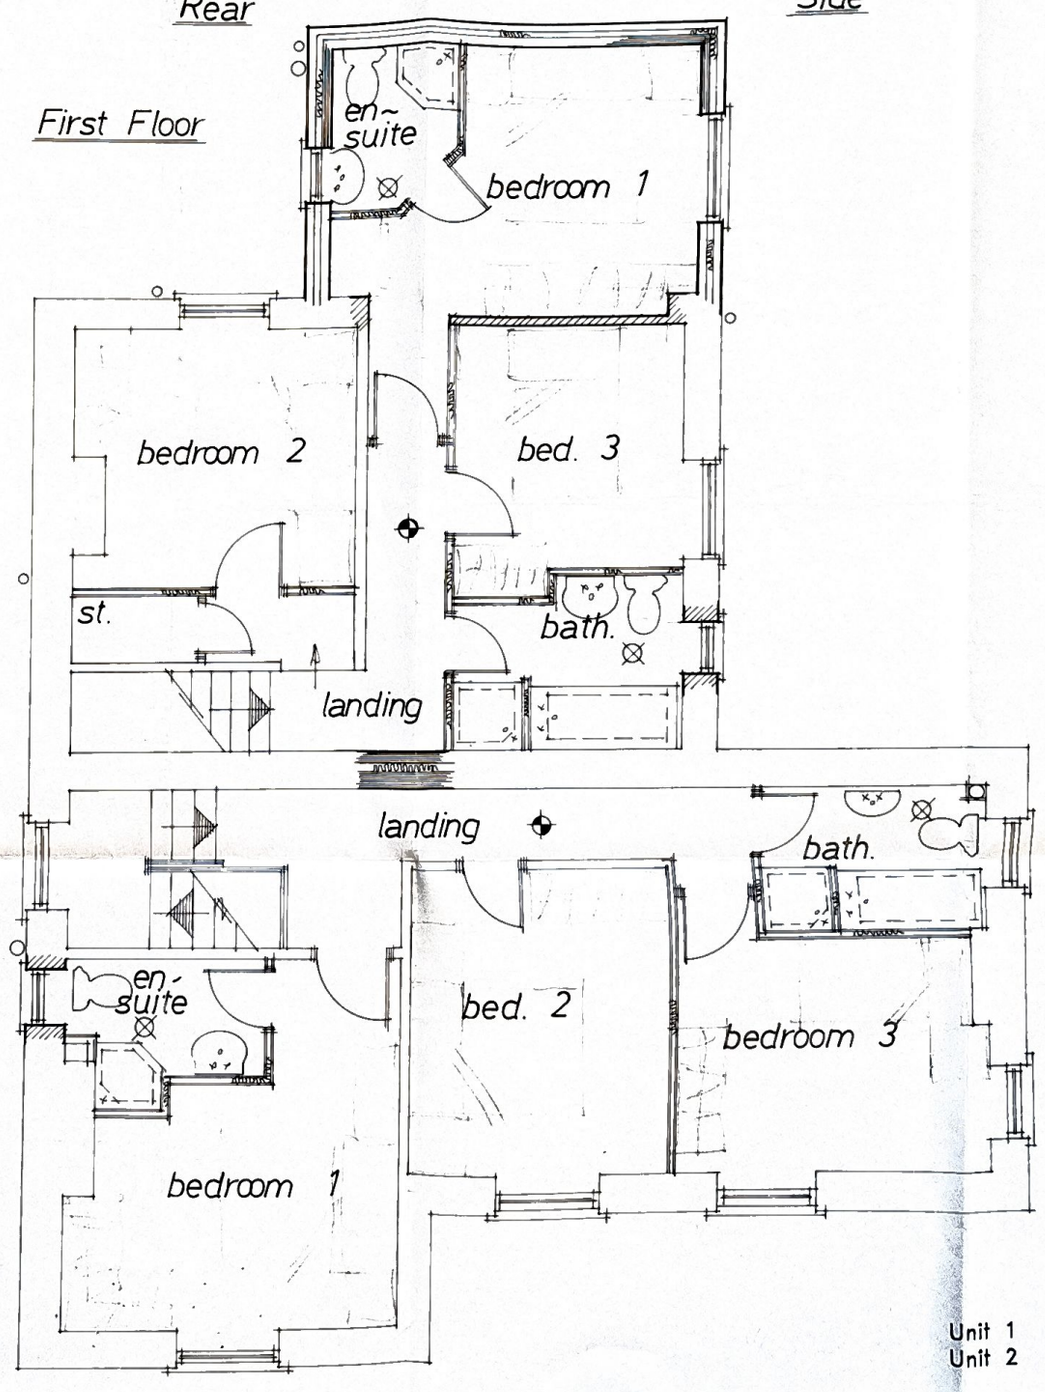

BARNSLEY Metropolitan Borough Council
14 APR 2008
APPROVED TOWN PLANNING

Rev	Notes	Date
A	HALF TIMBER FRONT DOORS.	03-08

Garry Greetham Associates Ltd
Residential Design Consultant
Westwood House
18 Carr Lane
Tankersley
Barnsley S75 3BE
Tel(01226)746573

PROJECT	Blacker Grange Farm
CLIENT	Thawley Trustees
TITLE	Property as Proposed
ADDRESS	Units 1 and 2 off Barnsley Road, Blacker Hill, Barnsley.
DRAWN BY	GGG
SCALE	1:100;1:50
DATE	July 07
DRAWING No	603-04
REV	A

Member of the Chartered Institute of Architectural Technologists

Unit 1 104 sqm/1122 sqft approx.
Unit 2 90 sqm/ 967 sqft approx.