


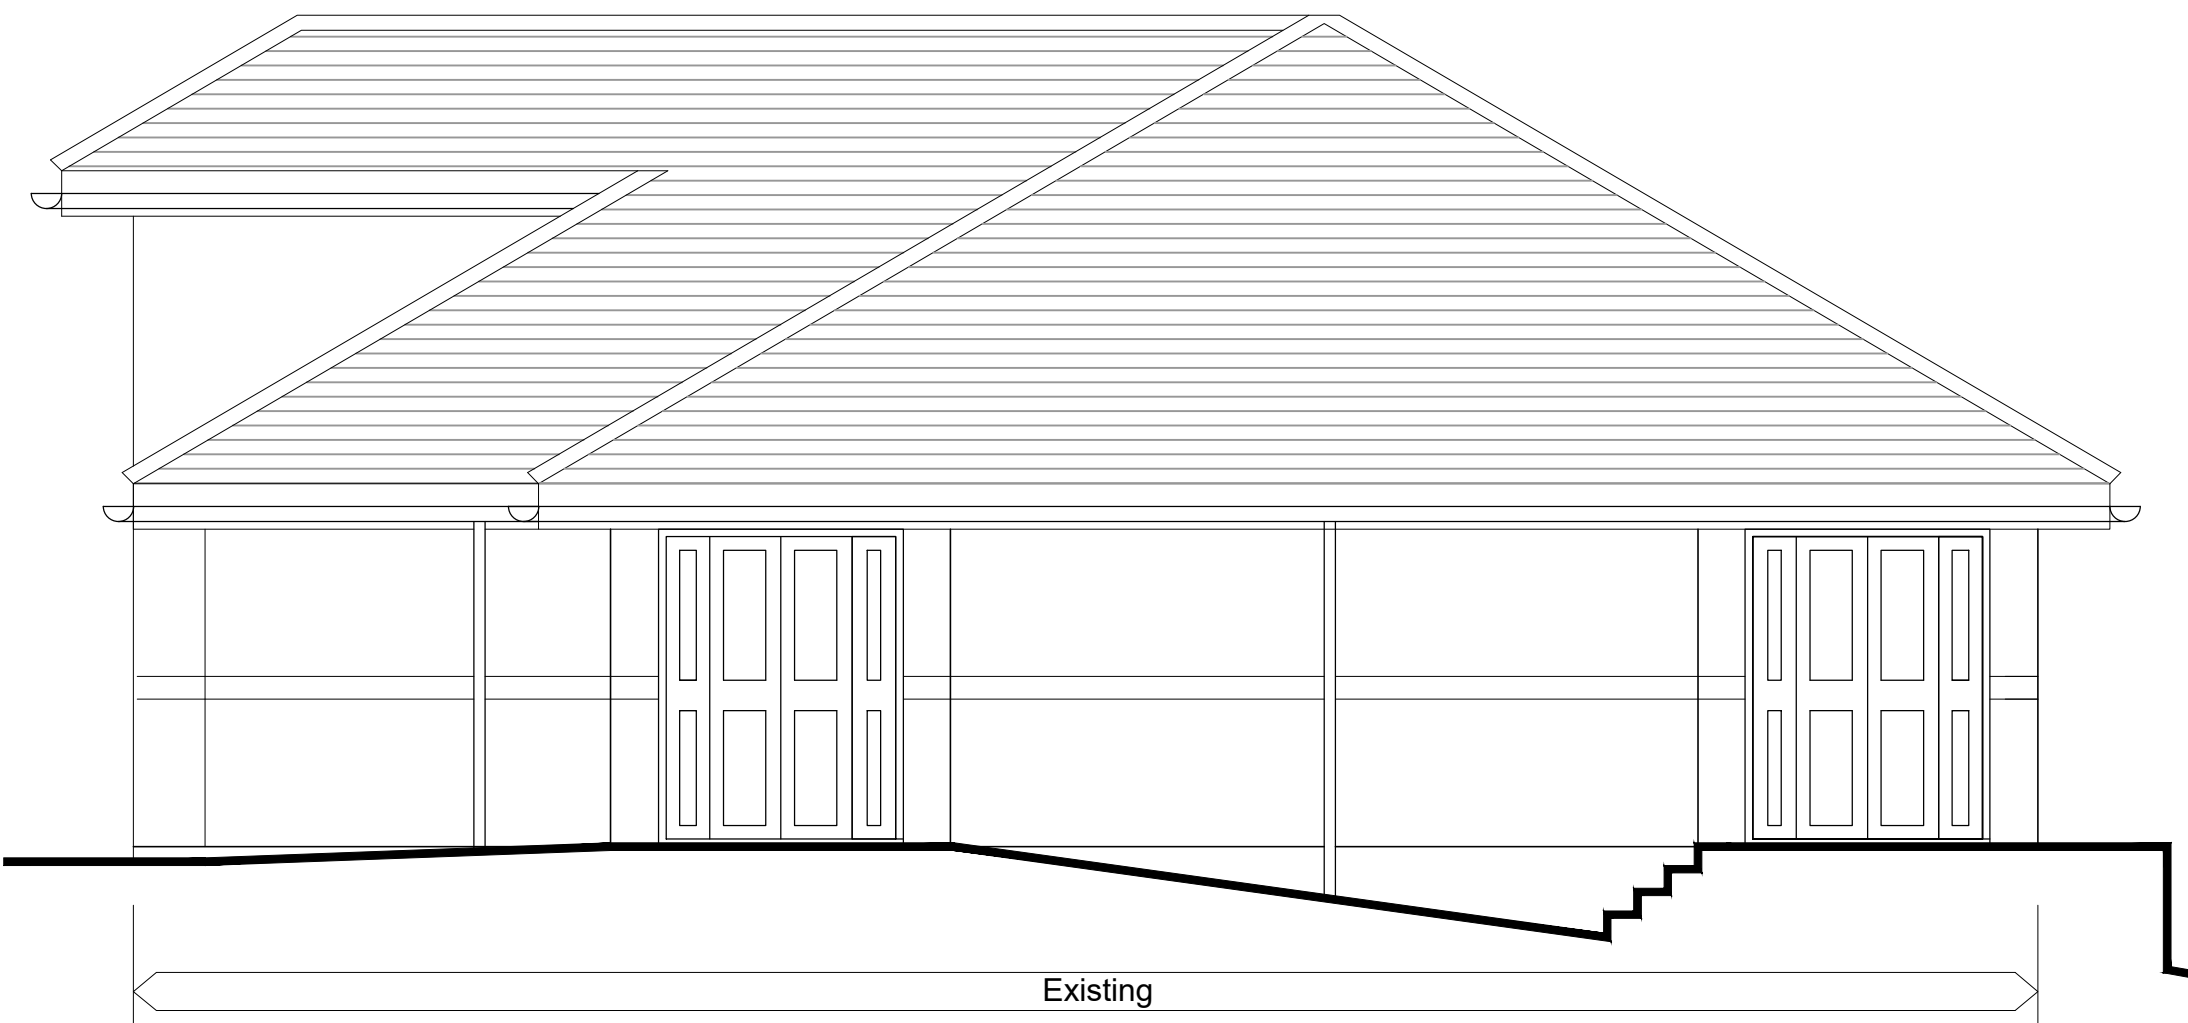


Elevation 1




Elevation 2



Elevation 3

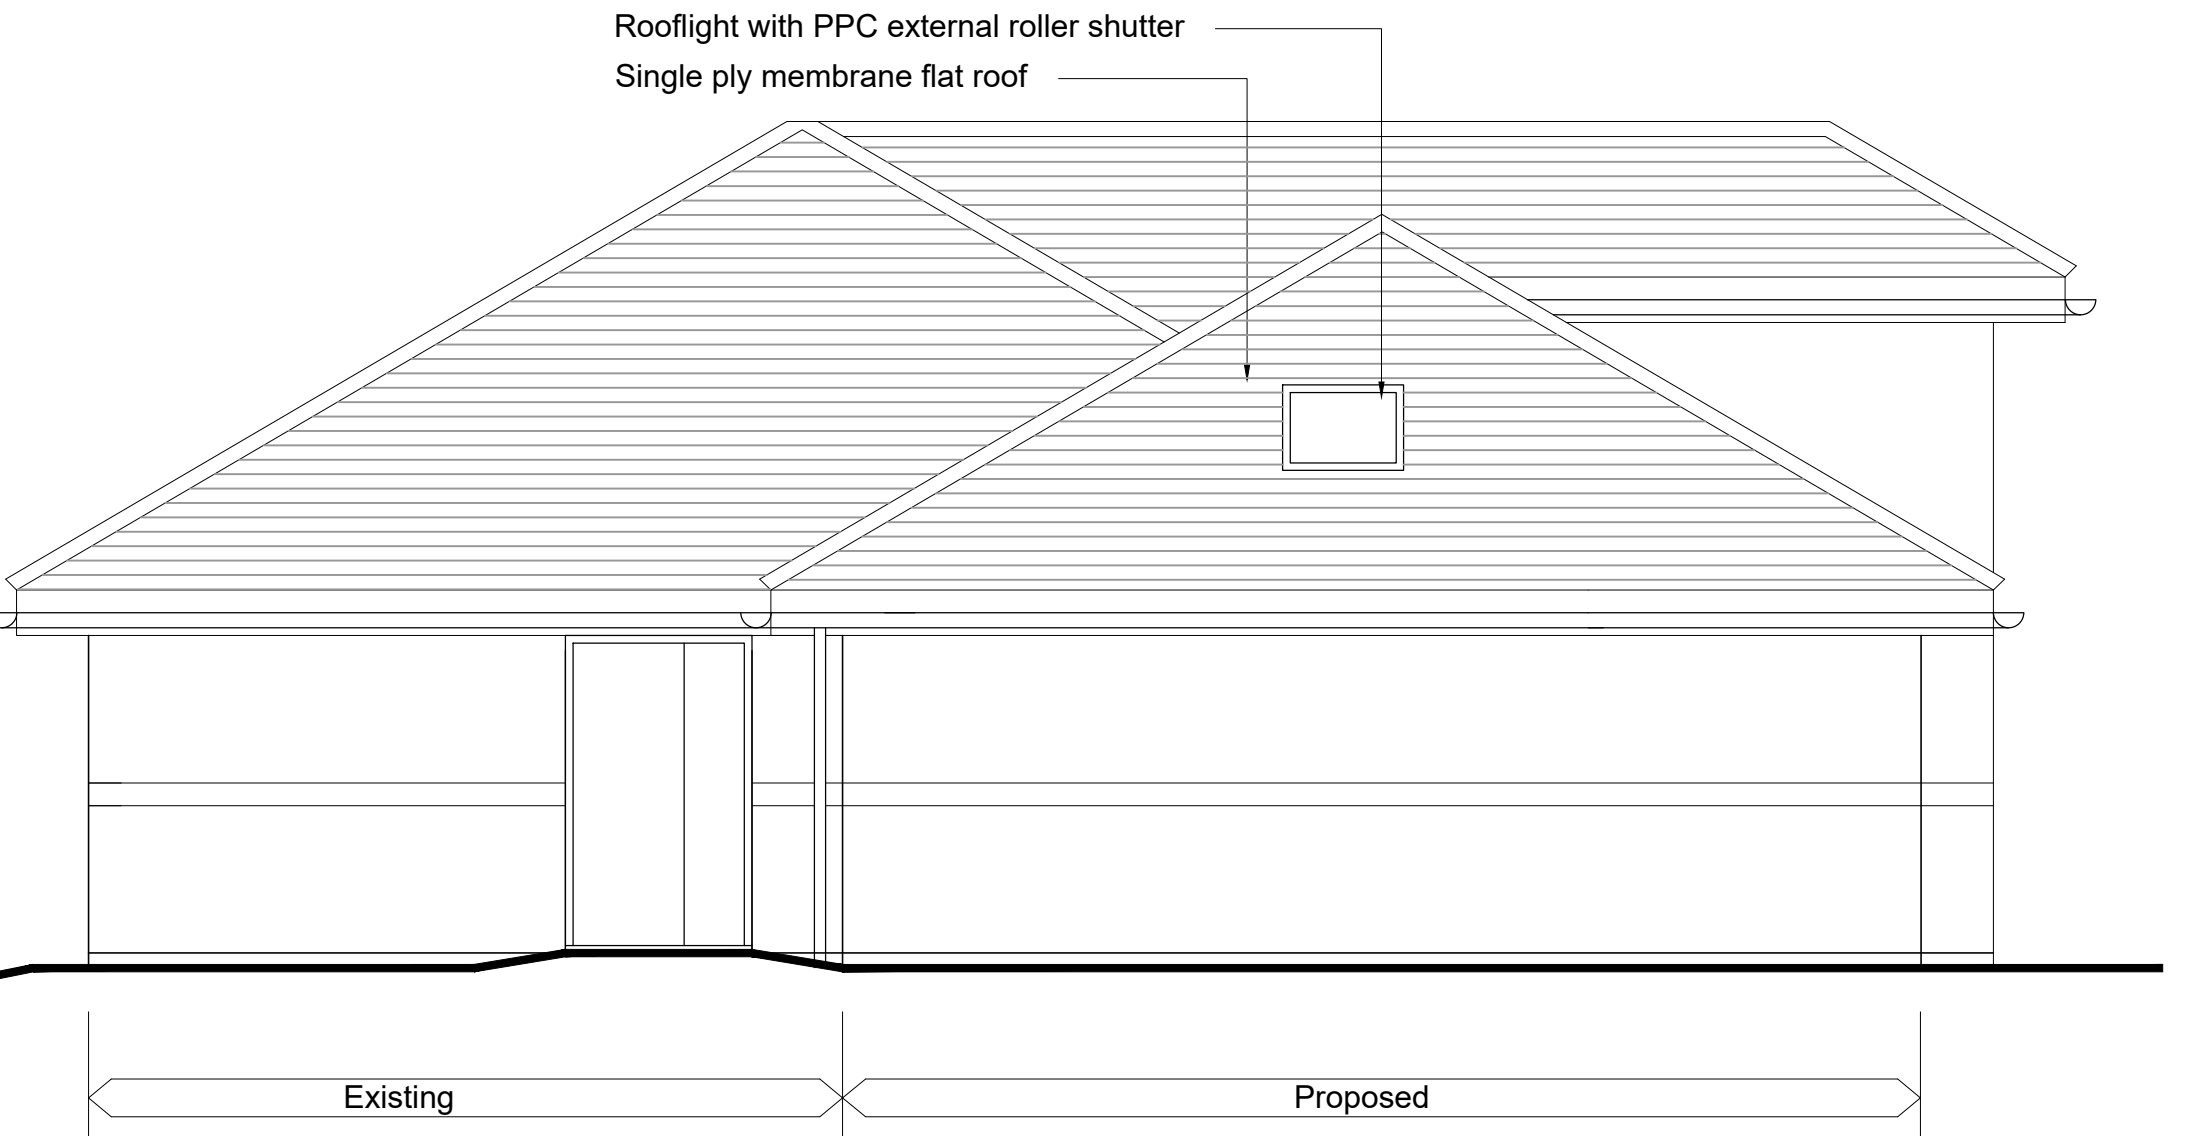

Elevation 4

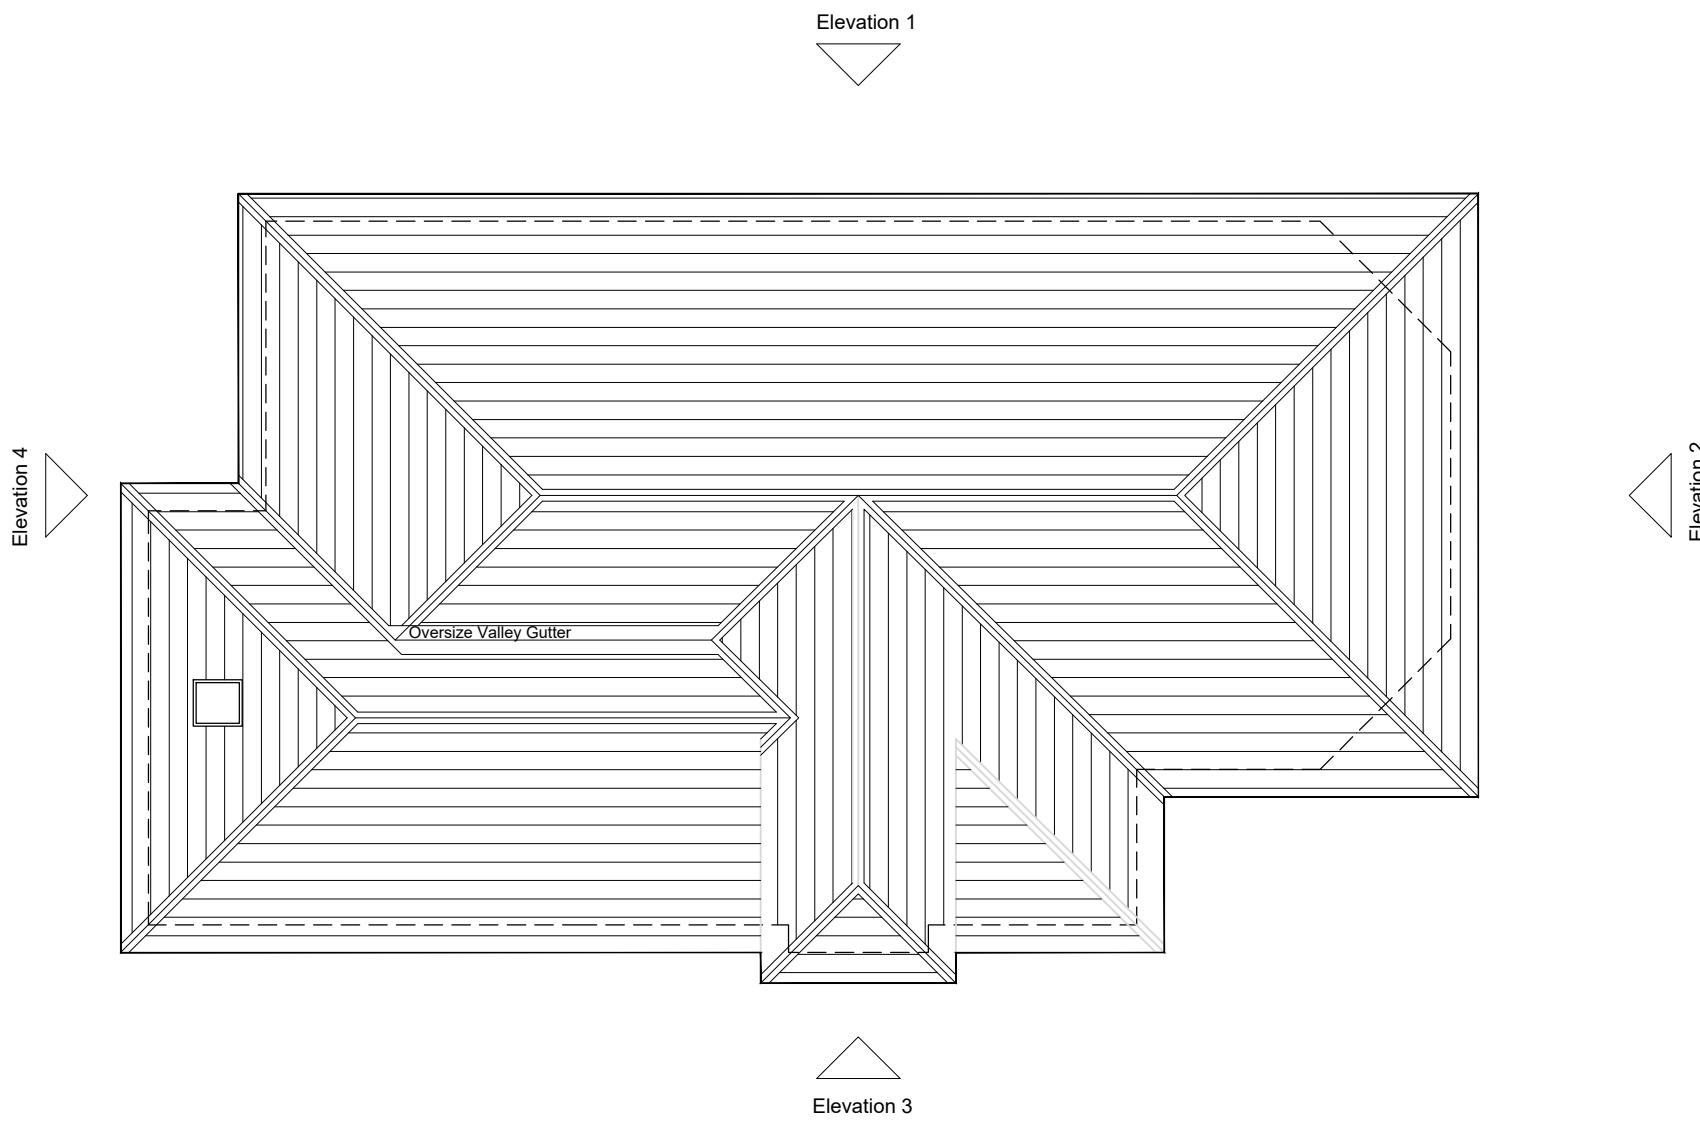

Proposed Roof Key plan

Existing Building Materials

- Roof - Concrete tiles
- Fascia board - UPVC White
- Gutters/down pipes - Plastic circular
- Facing brick - Pale brick generally with contrasting brick band at cill level and blue brick plinth
- Windows - Timber with stone cills
- Doors - Timber (some glazed)

Issue Purpose: INFORMATION

P+HS Architects
84 Albion Street
Leeds
LS1 6AG
0113 2454332

The Old Station
Station Road
Stokesley TS9 7AB
01642 712684

Design Works
William Street
Gateshead NE10 0JP
0191 4692585

www.pandhs.co.uk

P+HS
architects

Client	Ken Yam	Issued From	Leeds
Project	Gatehouse Pharmacy Extension & Reconfiguration	Date	Aug 2017
Title	Proposed Elevations	Scale	1:50 @ A1
-	Drawn JH Auth PB	Revision	
Drawing Number	2867 - D - 20 - 002	Revision	P1
Stage Identification:	Design - D Construction - C		

Do not scale from this drawing. Work to
typed dimensions, and any discrepancy
to be reported to the Architect.
Refer to larger scale drawings where
available. © P+HS Architects Limited