



EXISTING


1:50 @ A1

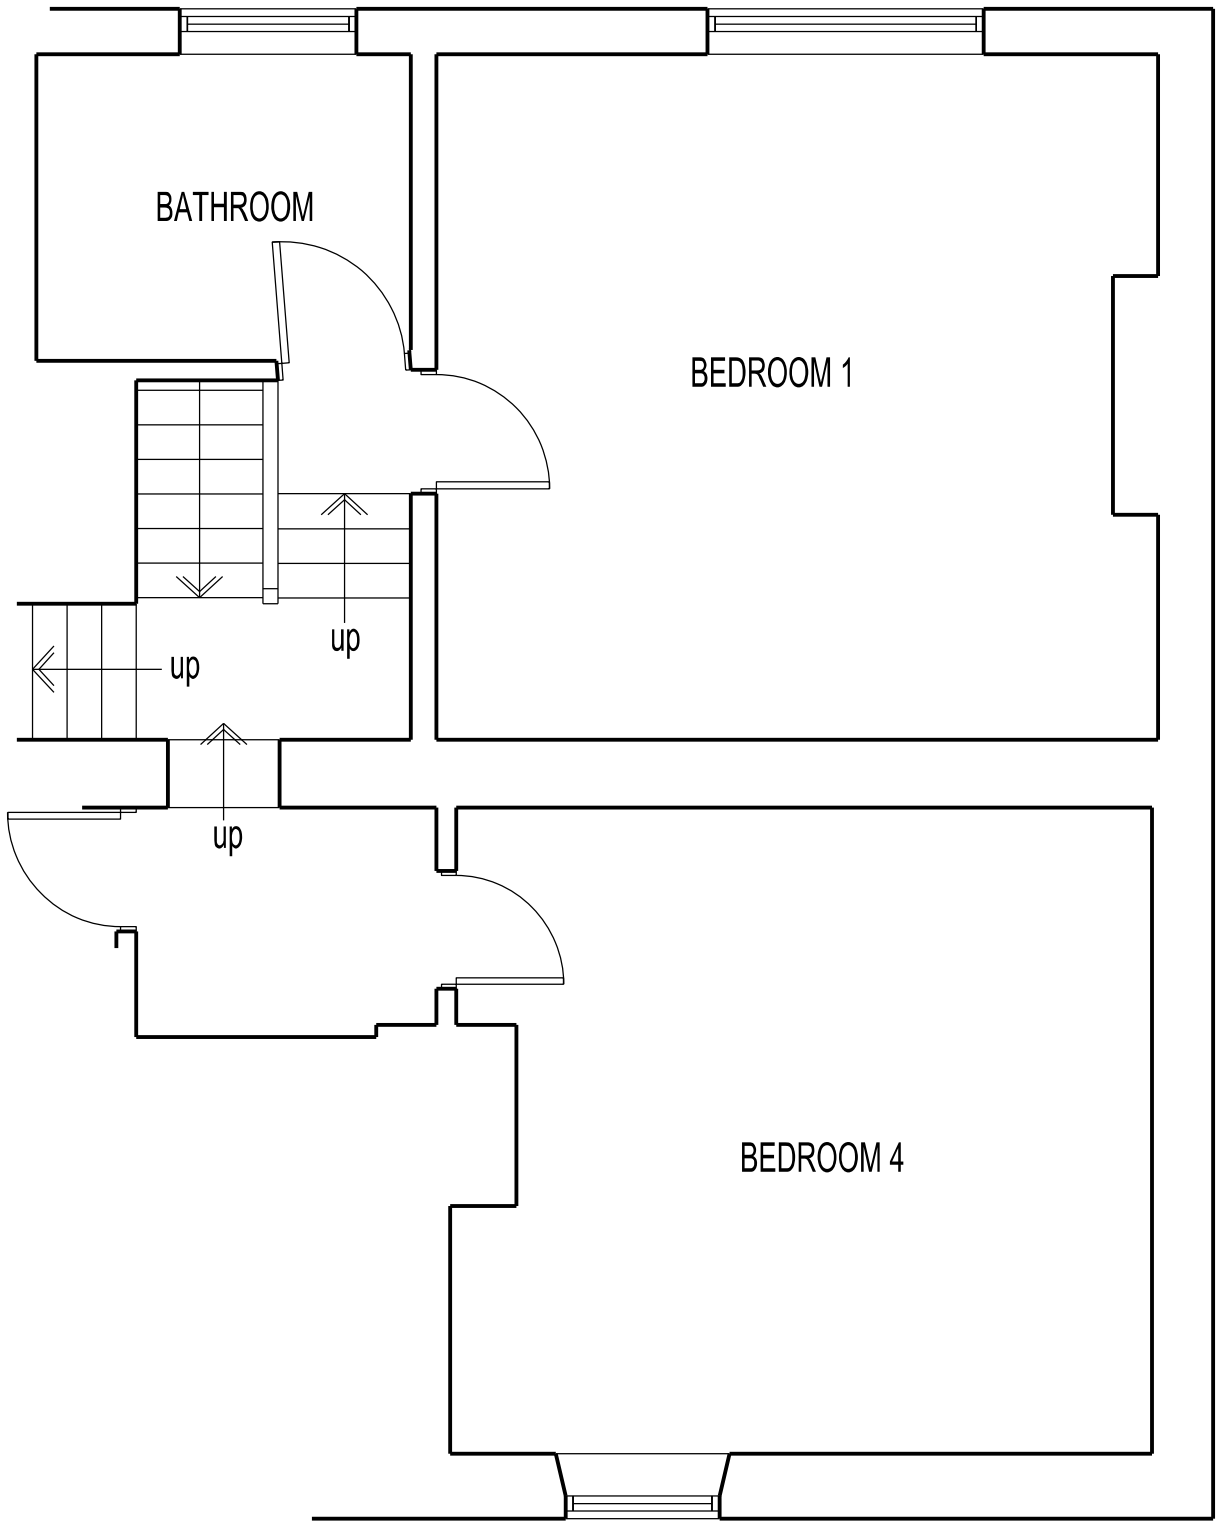


FIRST FLOOR PLAN

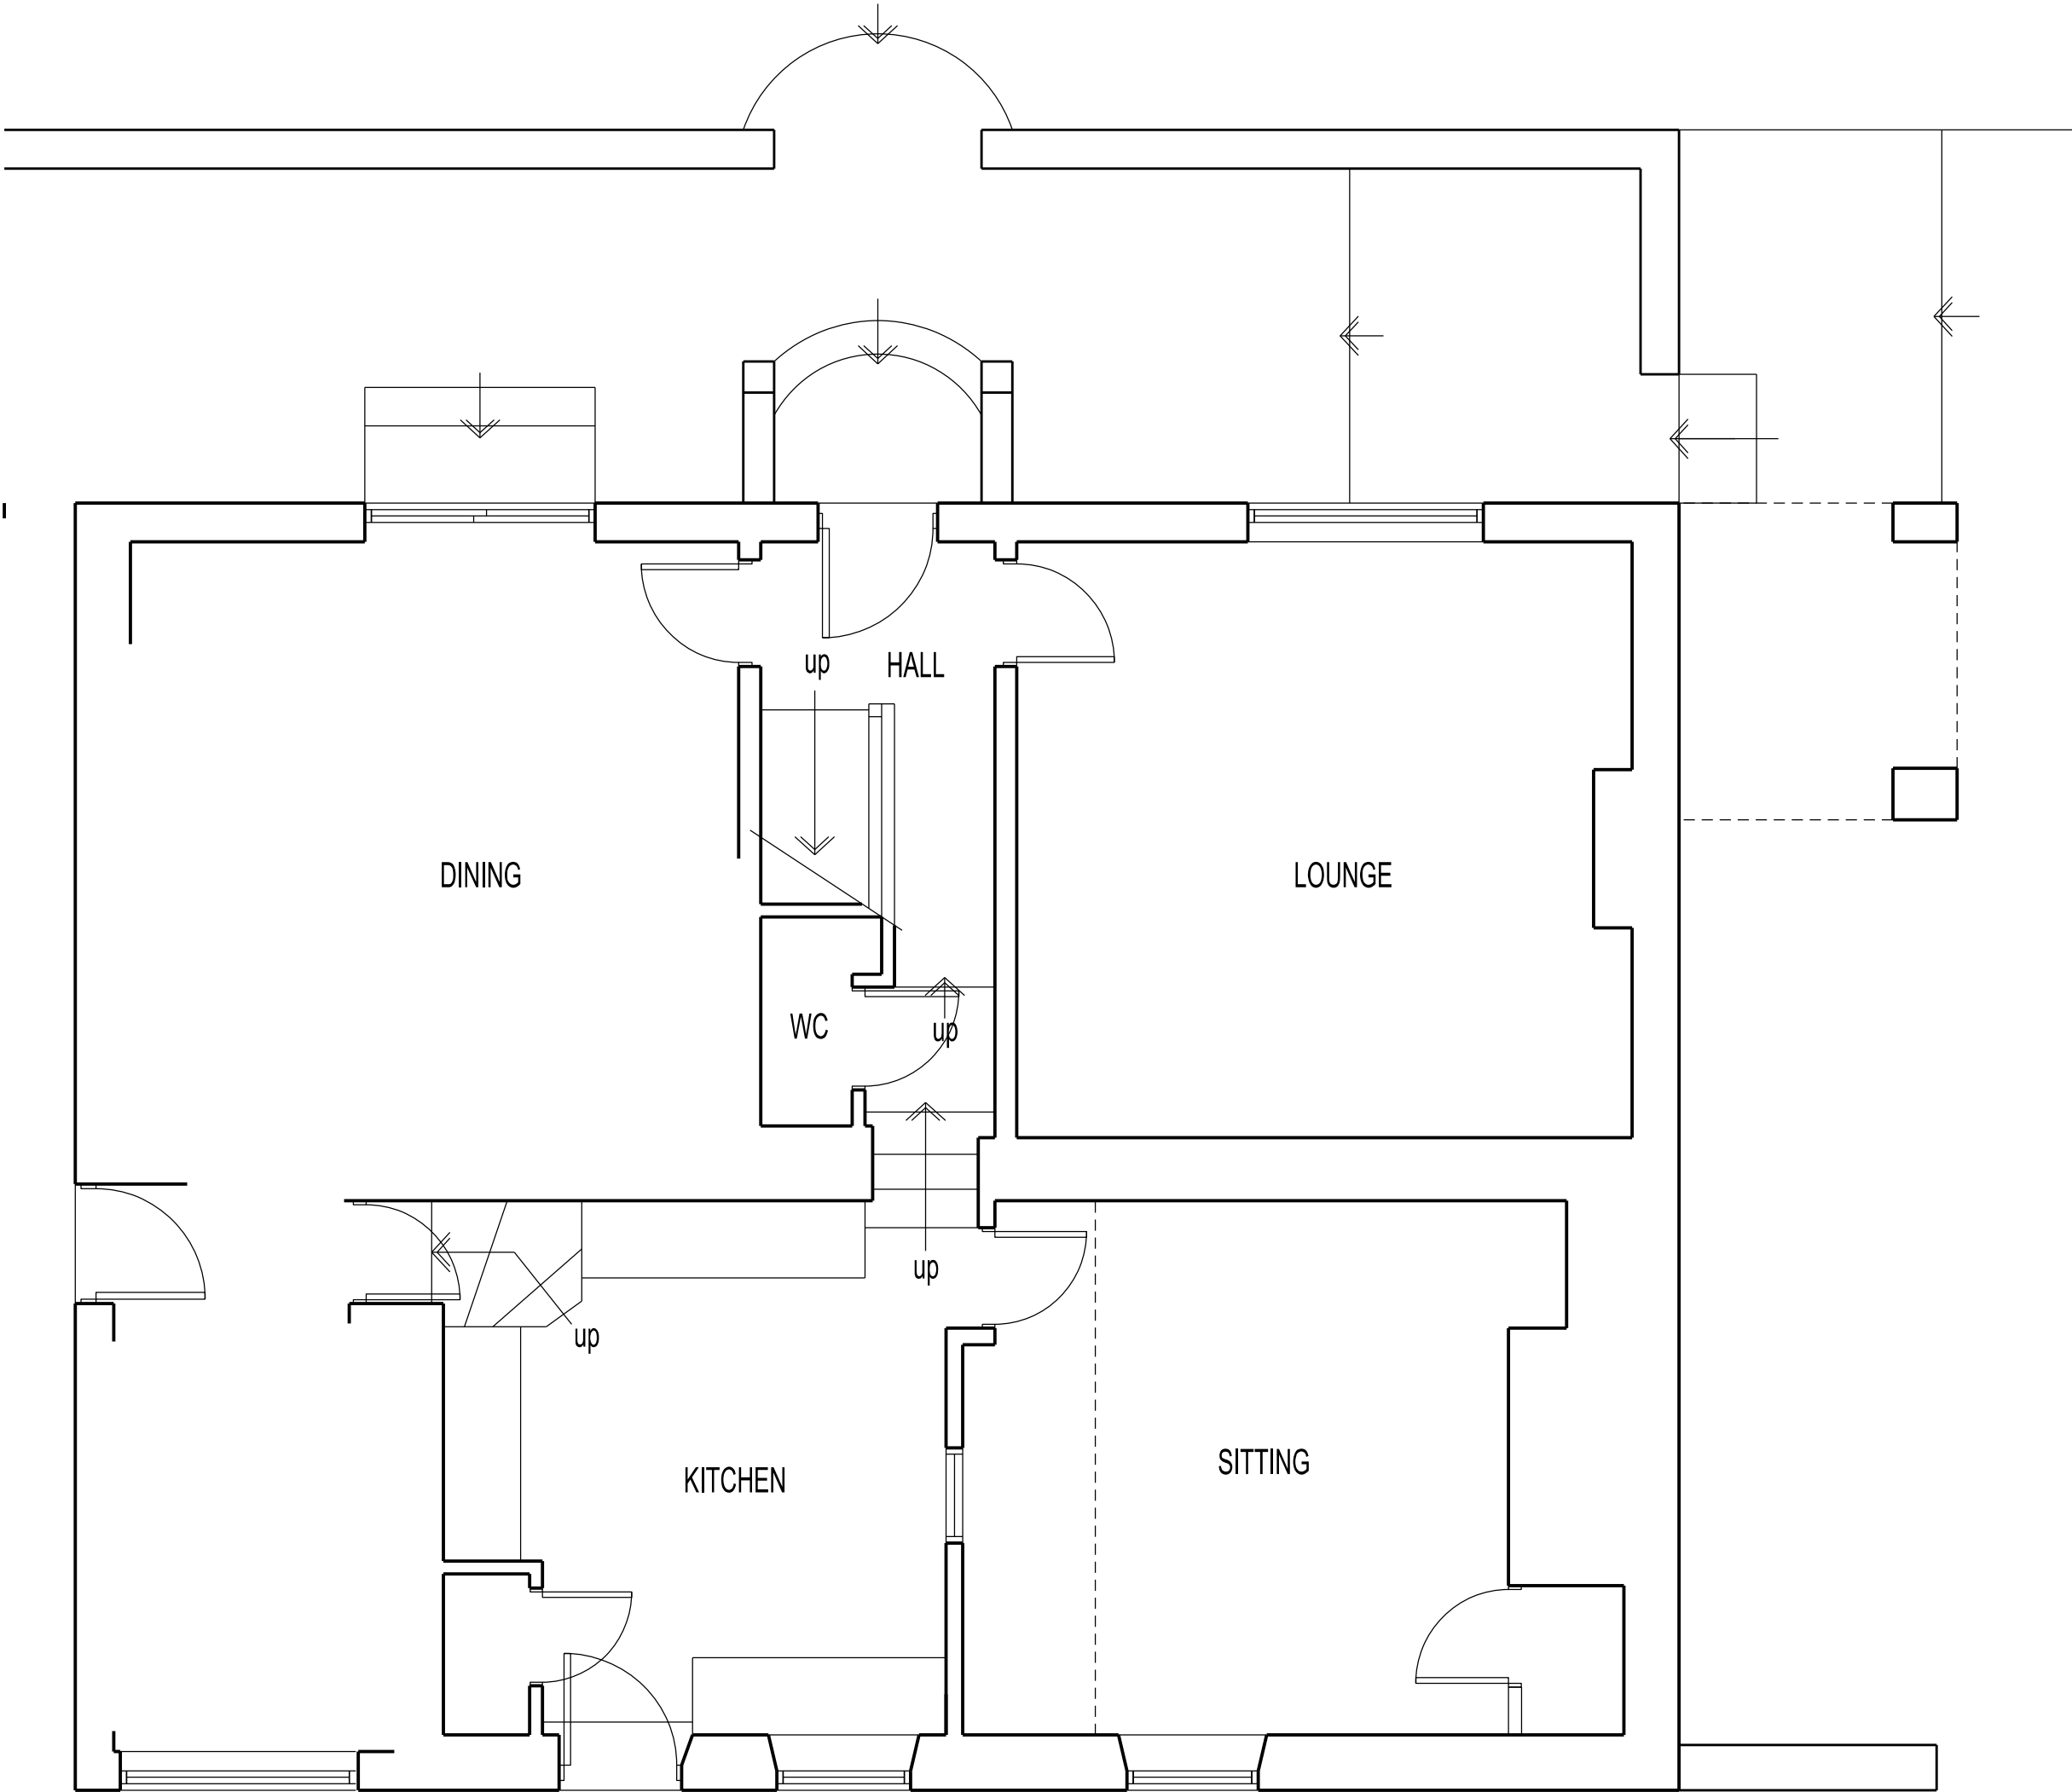


GROUND FLOOR PLAN

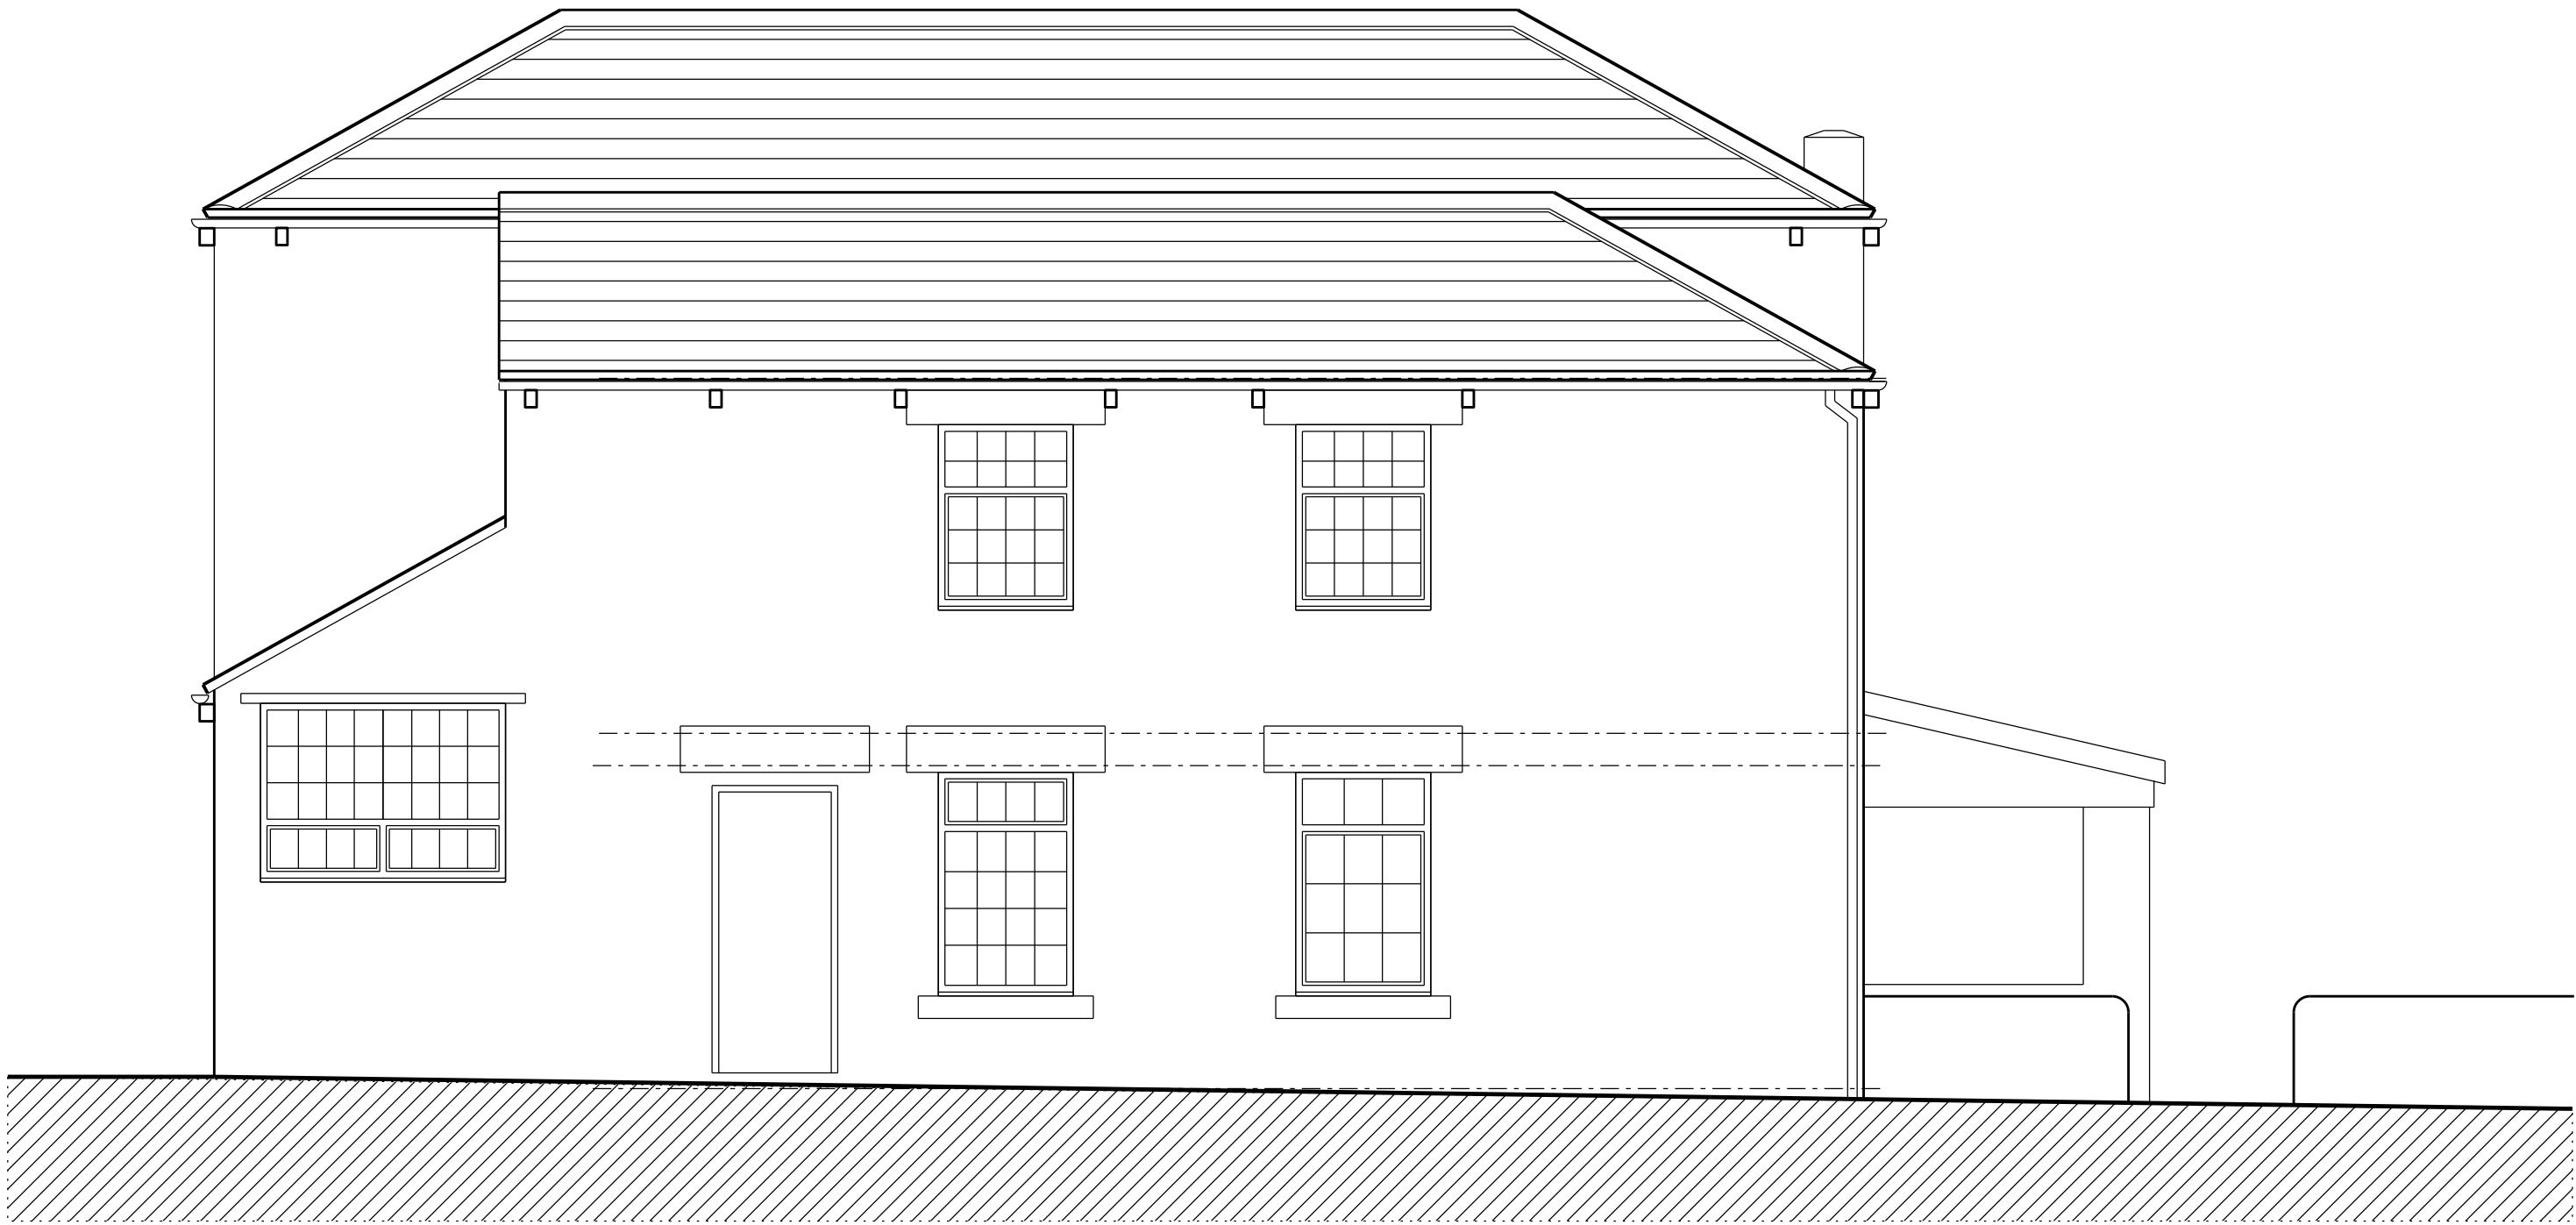

WEST ELEVATION

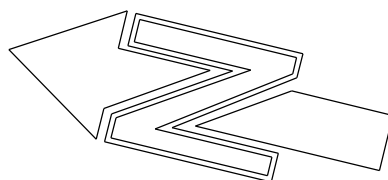

EAST ELEVATION

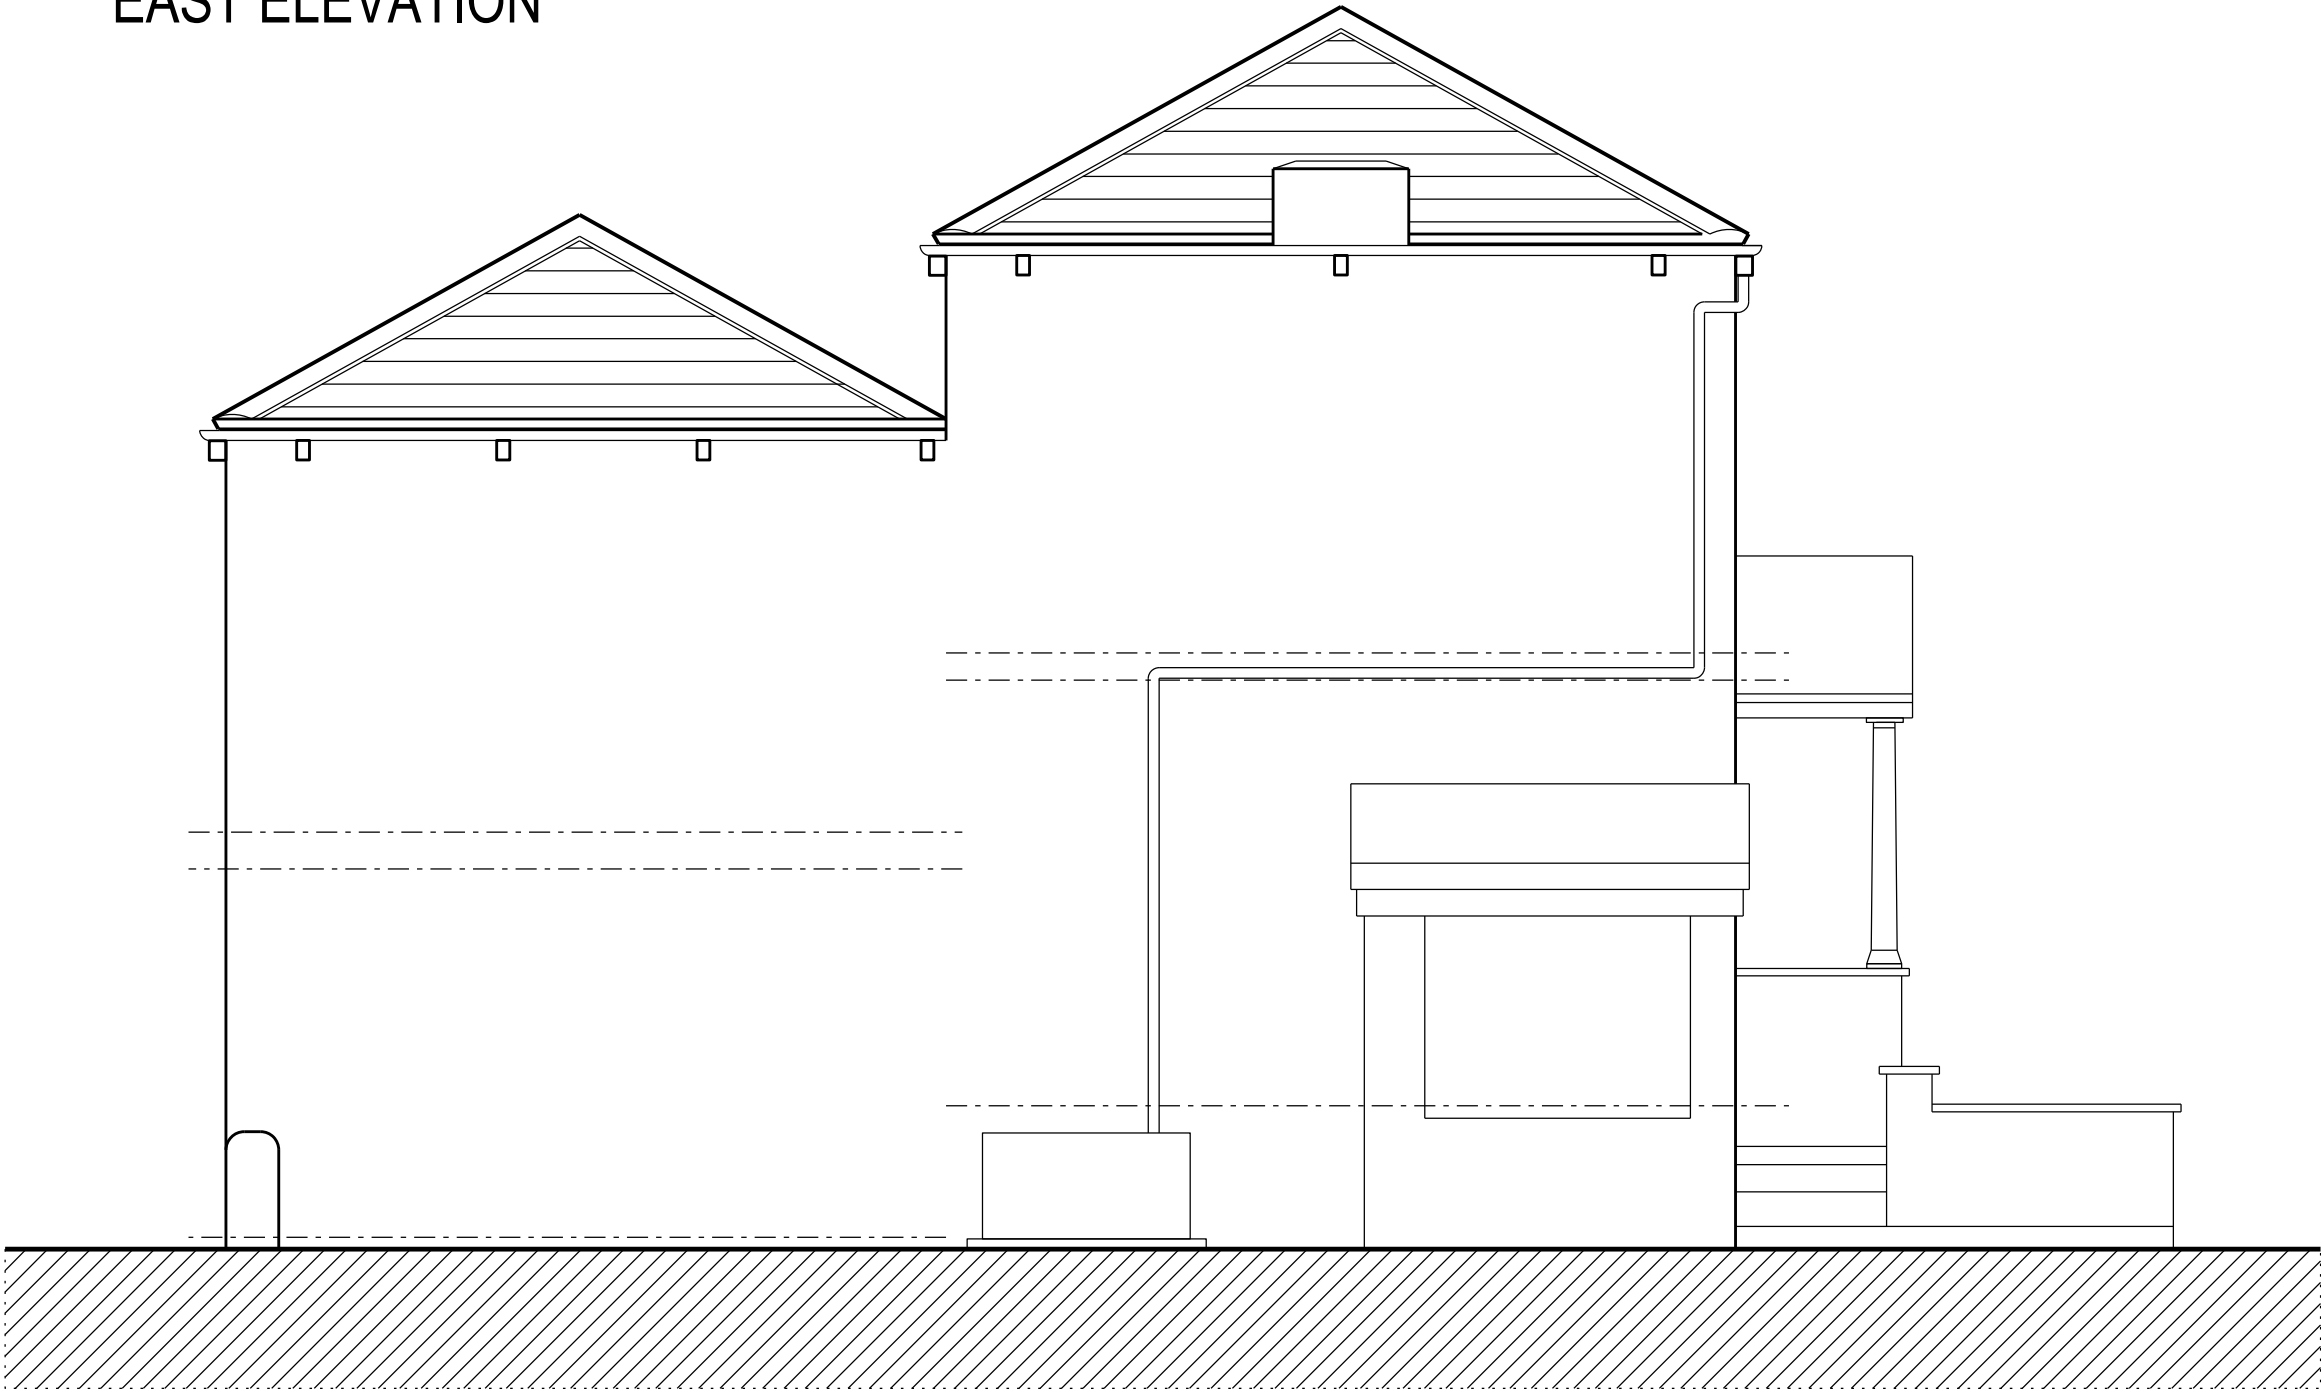

SOUTH ELEVATION