




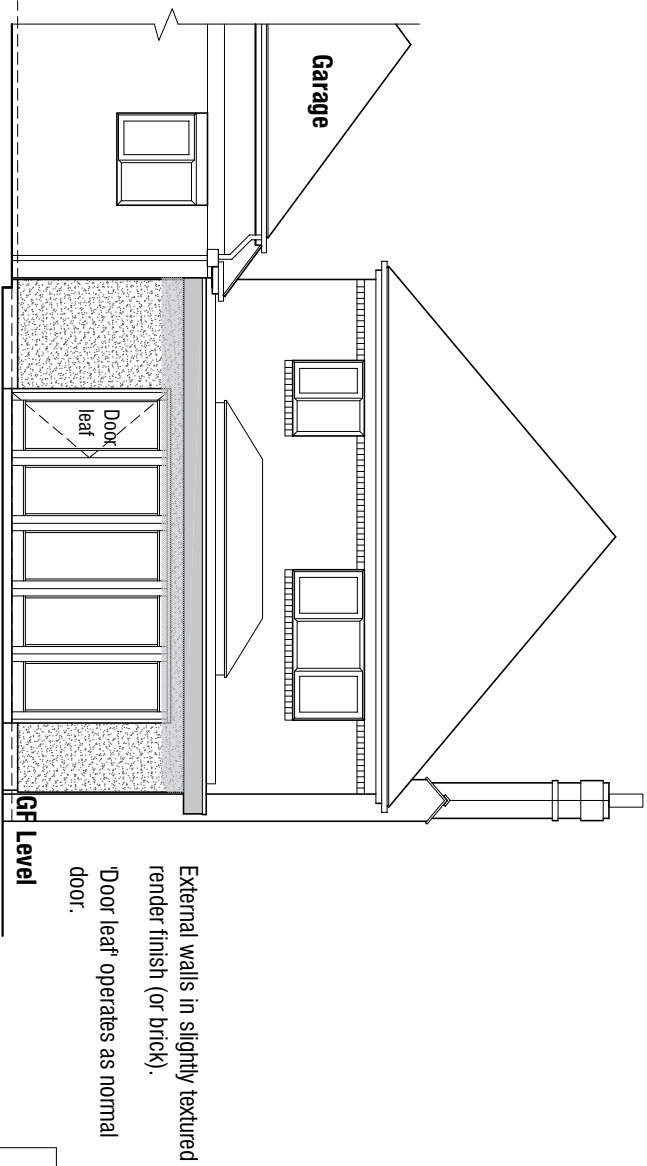


South Elevation 1:100

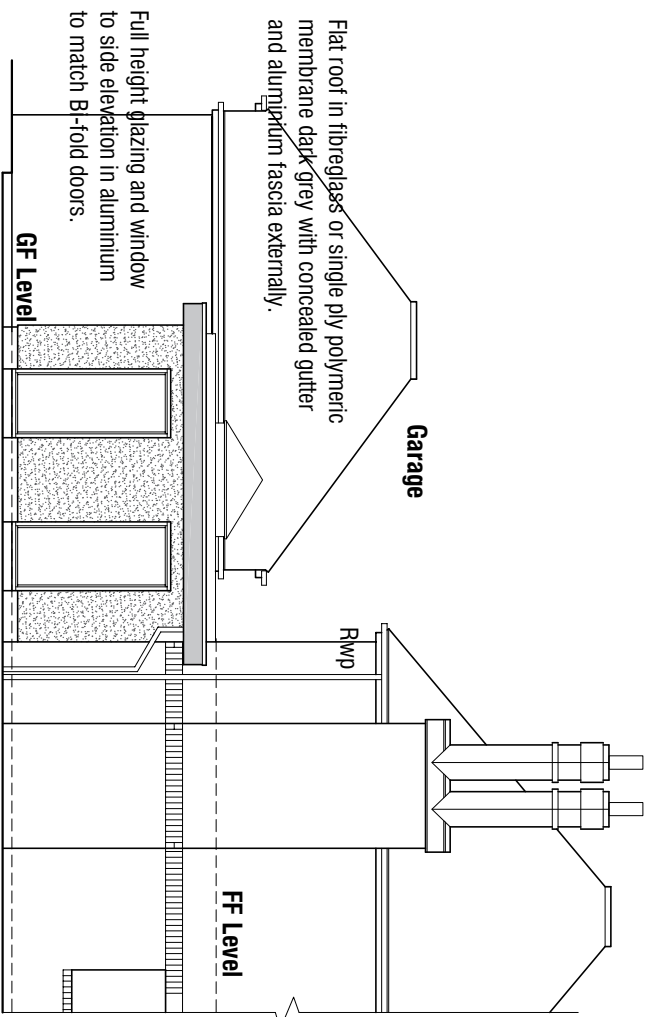

East Elevation 1:100

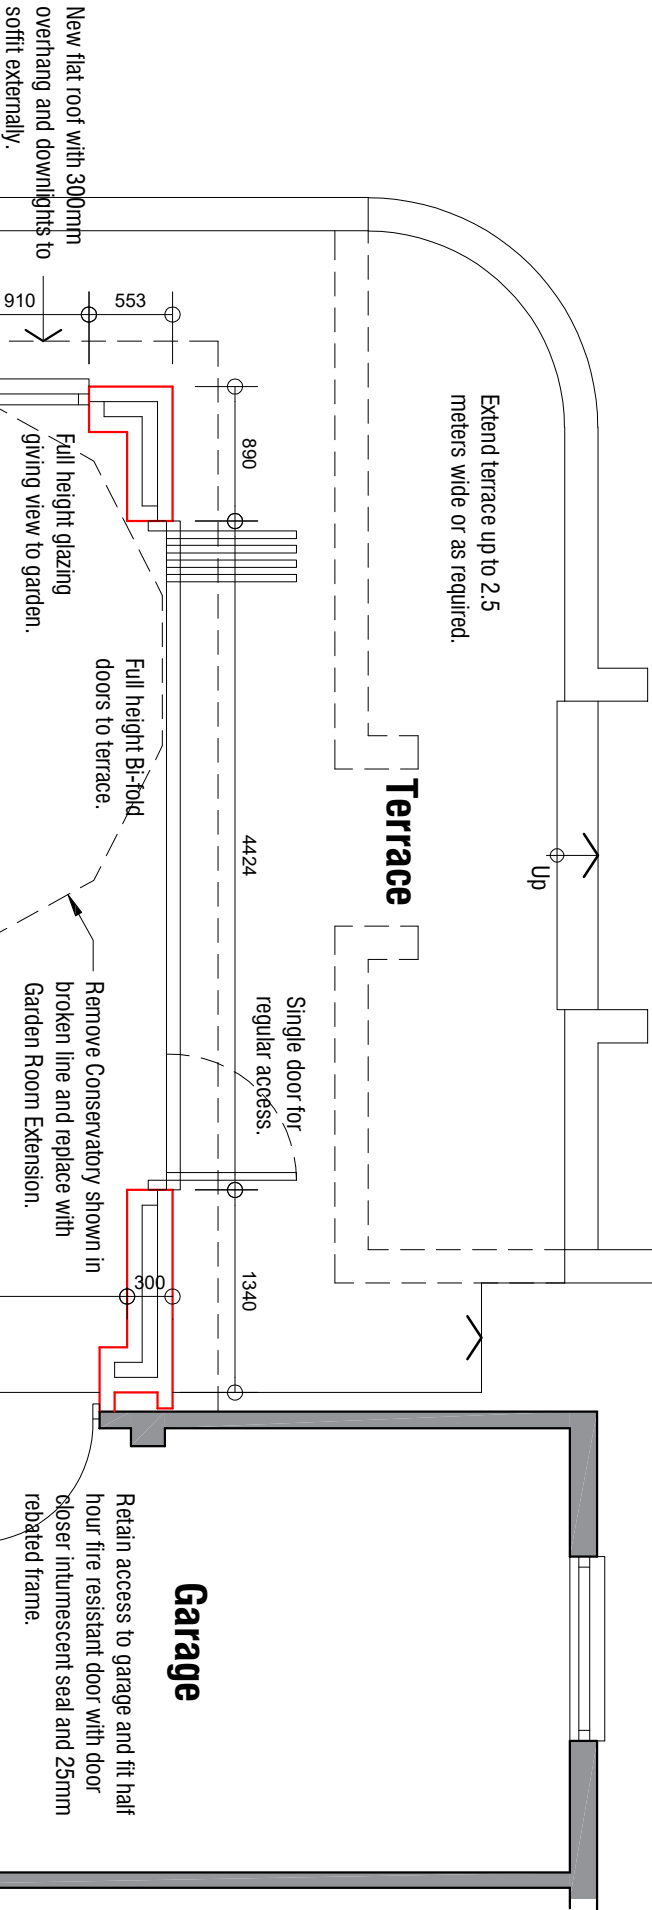

West Elevation 1:100

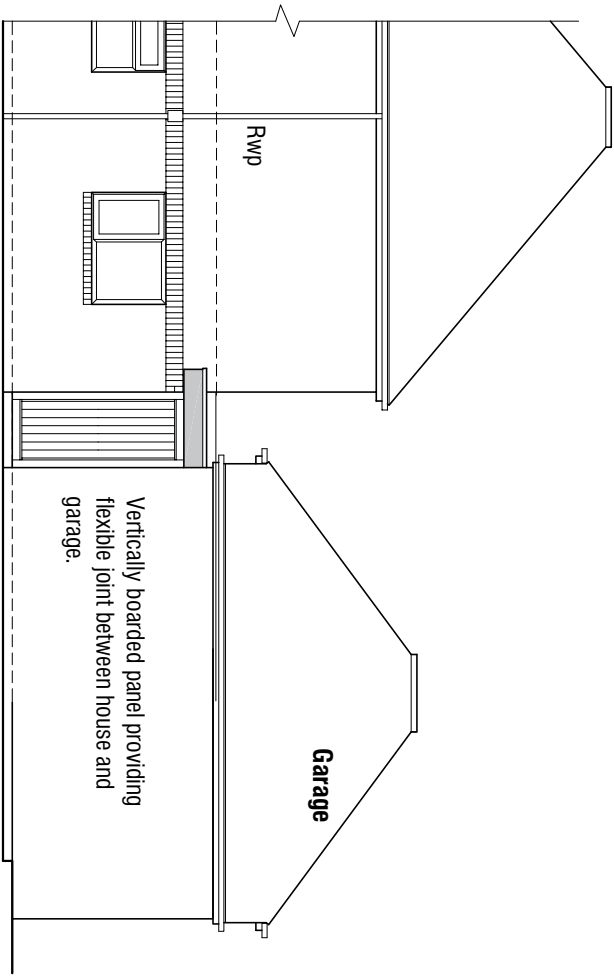

Extension to Dwelling
Cranderley
Hood Green Road
Hood Green Barnsley

Design Proposals



Fairfield House
Berneslai Close Barnsley
S70 2FL
T: 01226 286256
M: 07861896300
E: mark@mboothdesign.co.uk