



PROPOSED FRONT ELEVATION



PROPOSED FRONT ELEVATION

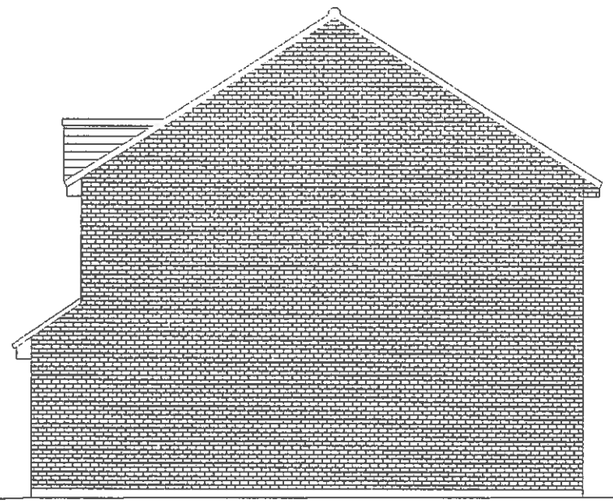

PROPOSED SIDE ELEVATION

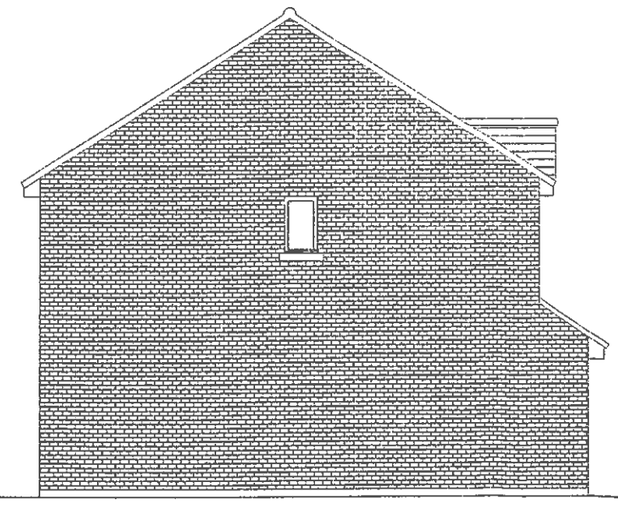


PROPOSED SIDE ELEVATION

PROPOSED 4 BEDROOM DWELLING

129 Blacker Road, Mapplewell,
Barnsley, SOUTH YORKS.


Scale 1:100	Drawn	August '2012
Drwg No.		Rev.

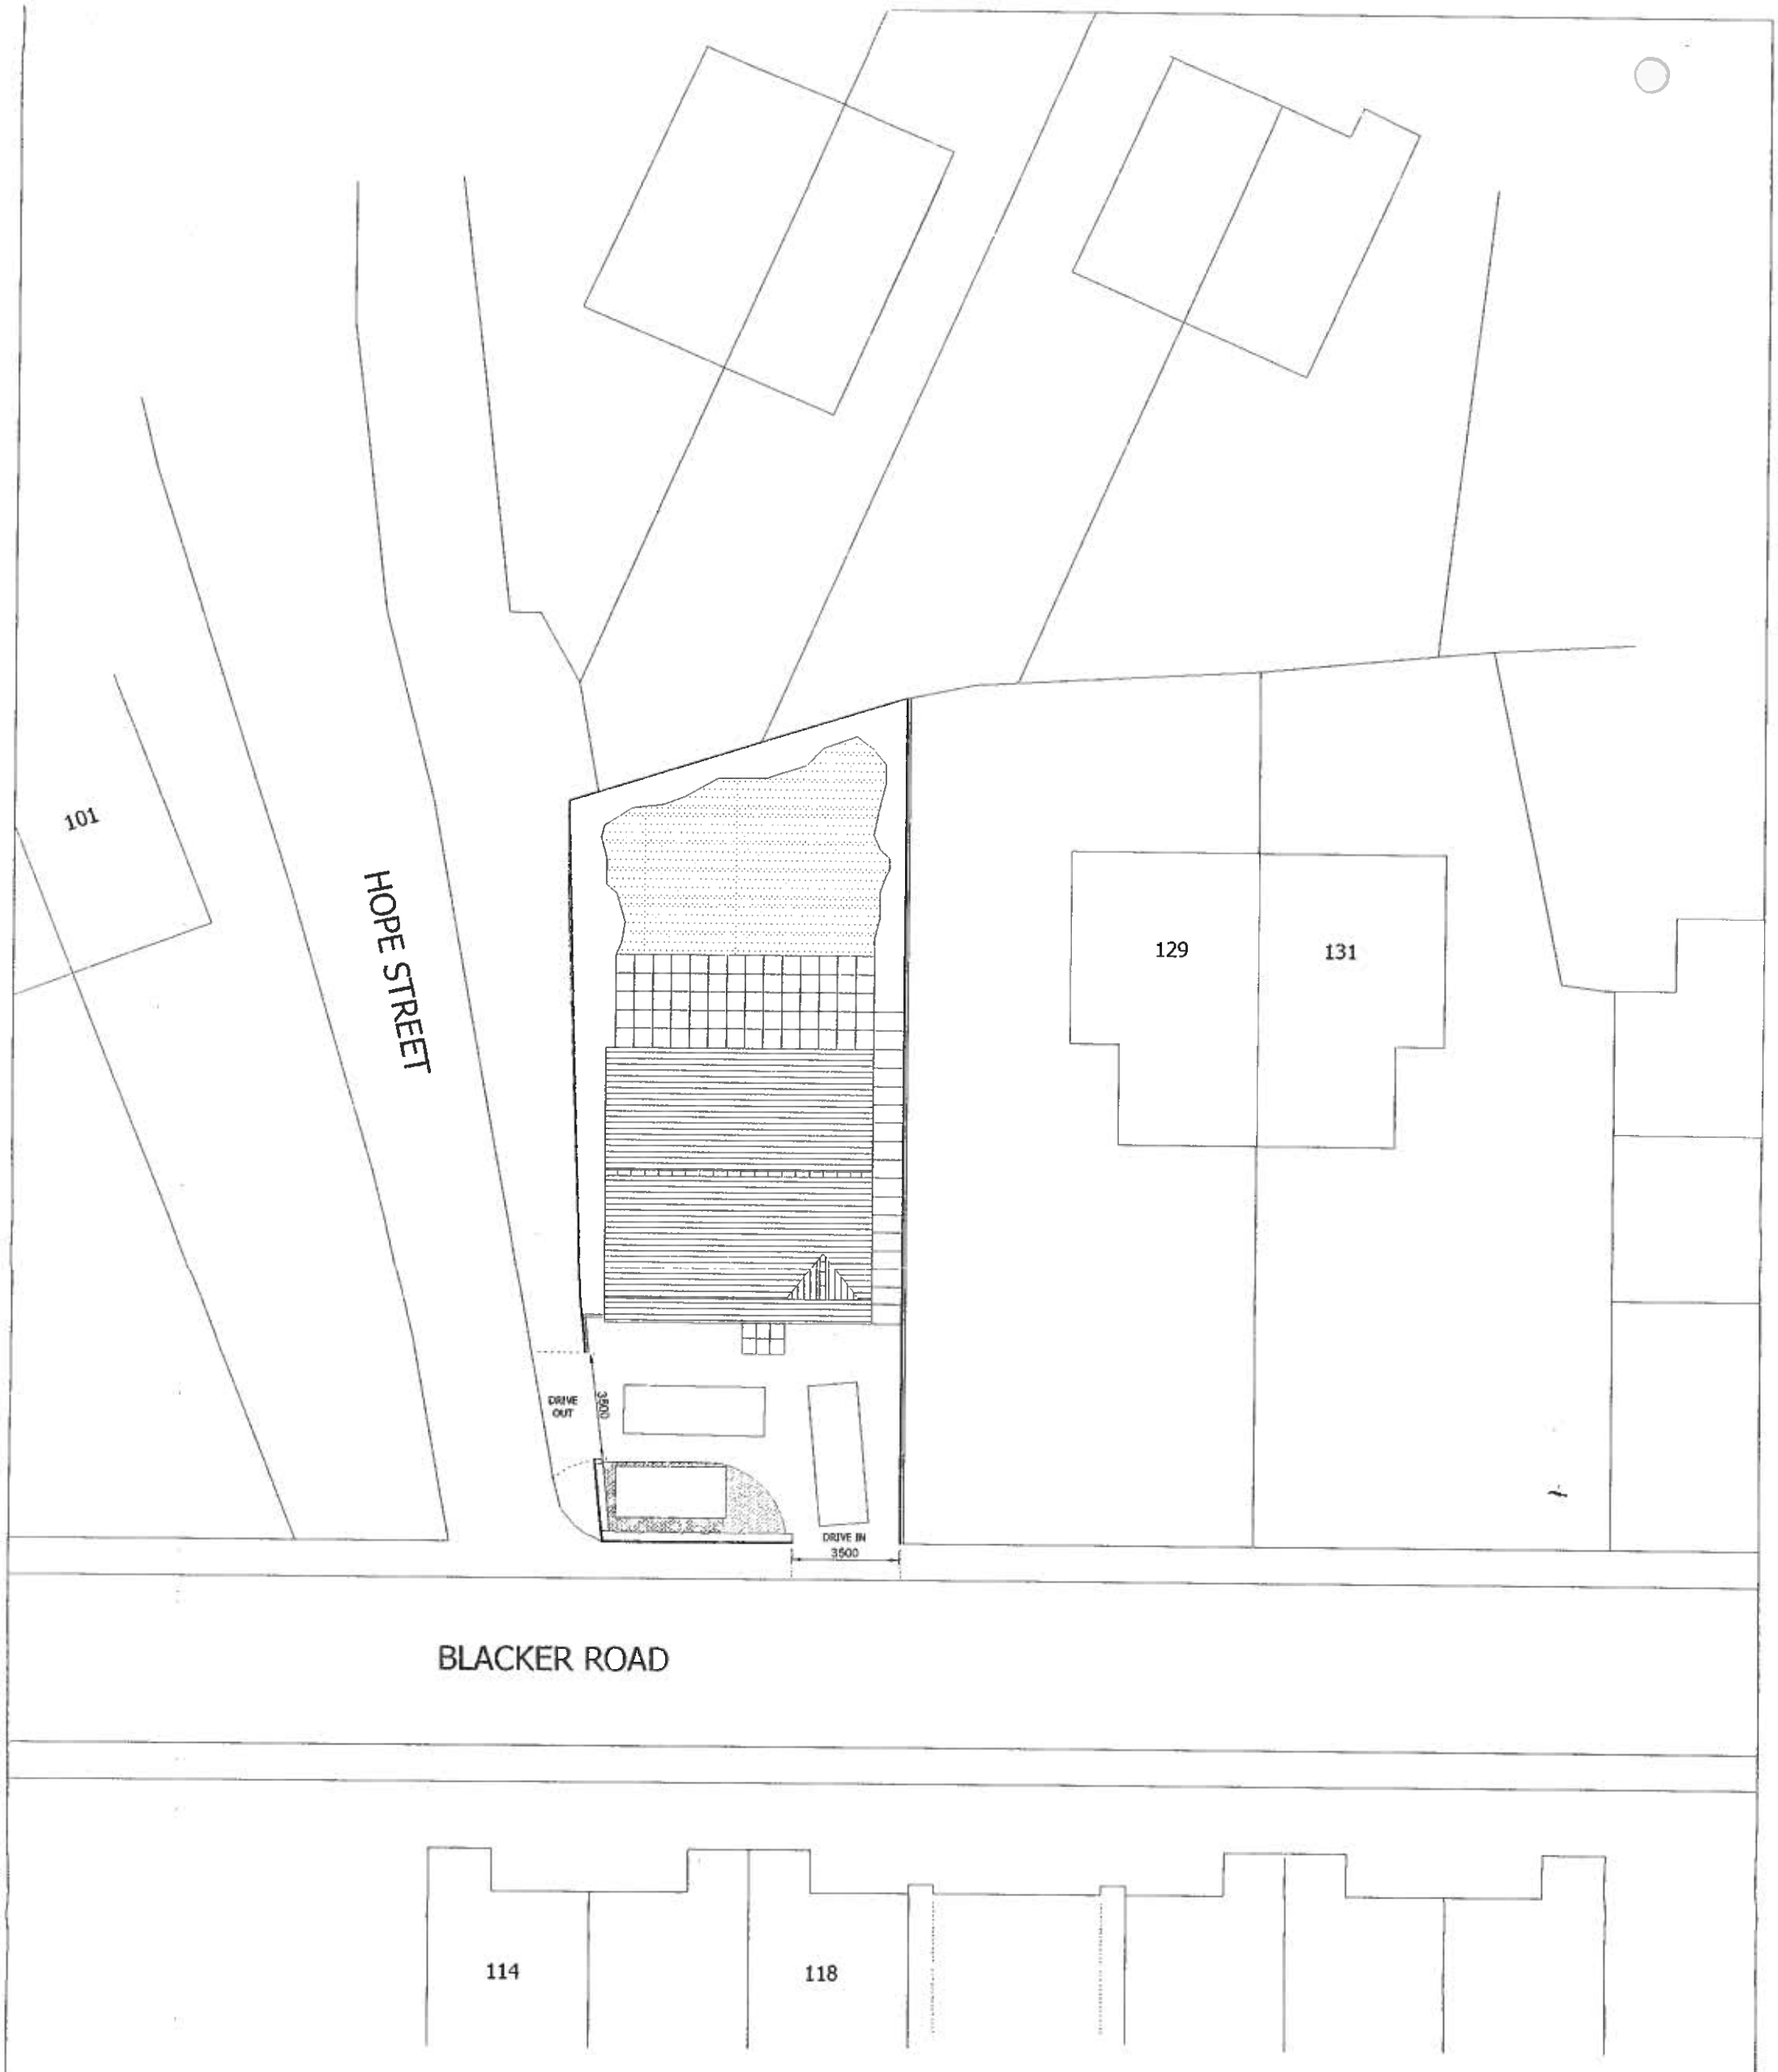

PROPOSED 4 BEDROOM DWELLING - SITE PLAN

129 Blacker Road, Mapplewell,
Barnsley, SOUTH YORKS.

Scale 1:200	Drawn SJW	August '2012
Drwg No.	Rev.	

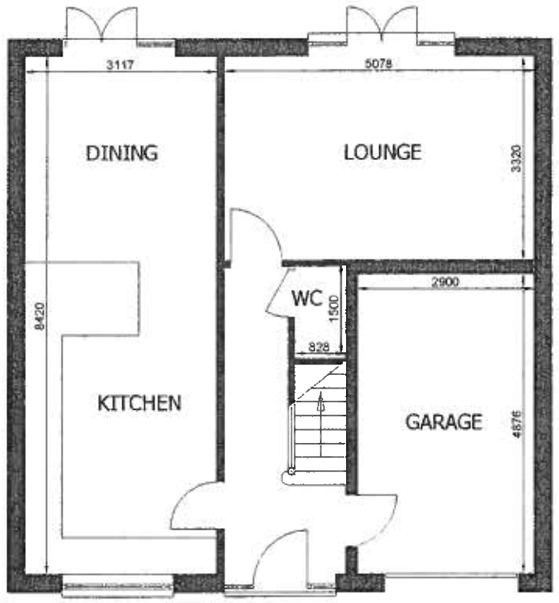

PROPOSED GROUND FLOOR



PROPOSED FIRST FLOOR

PROPOSED 4 BEDROOM DWELLING		
129 Blacker Road, Mapplewell, Barnsley, SOUTH YORKS.		
Scale 1:100	Drawn	August '2012
Drwg No.	Rev.	