


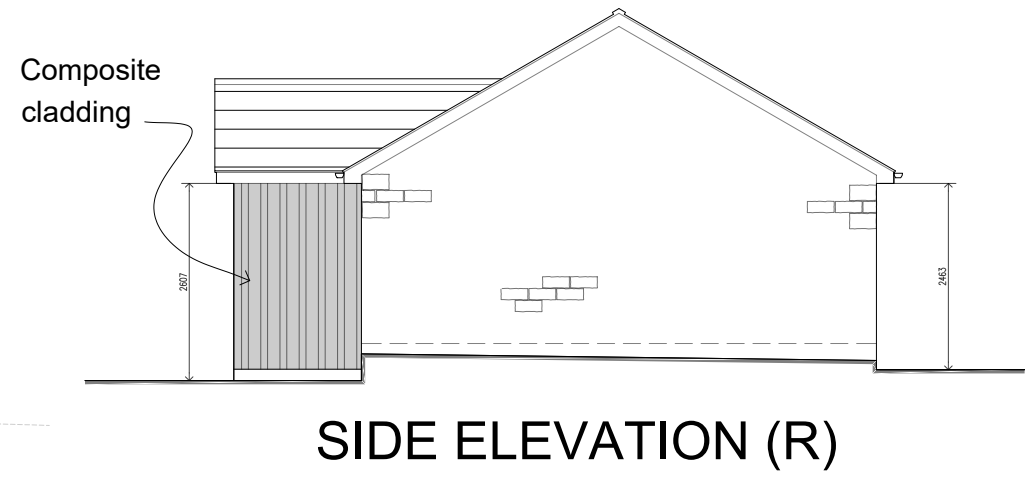
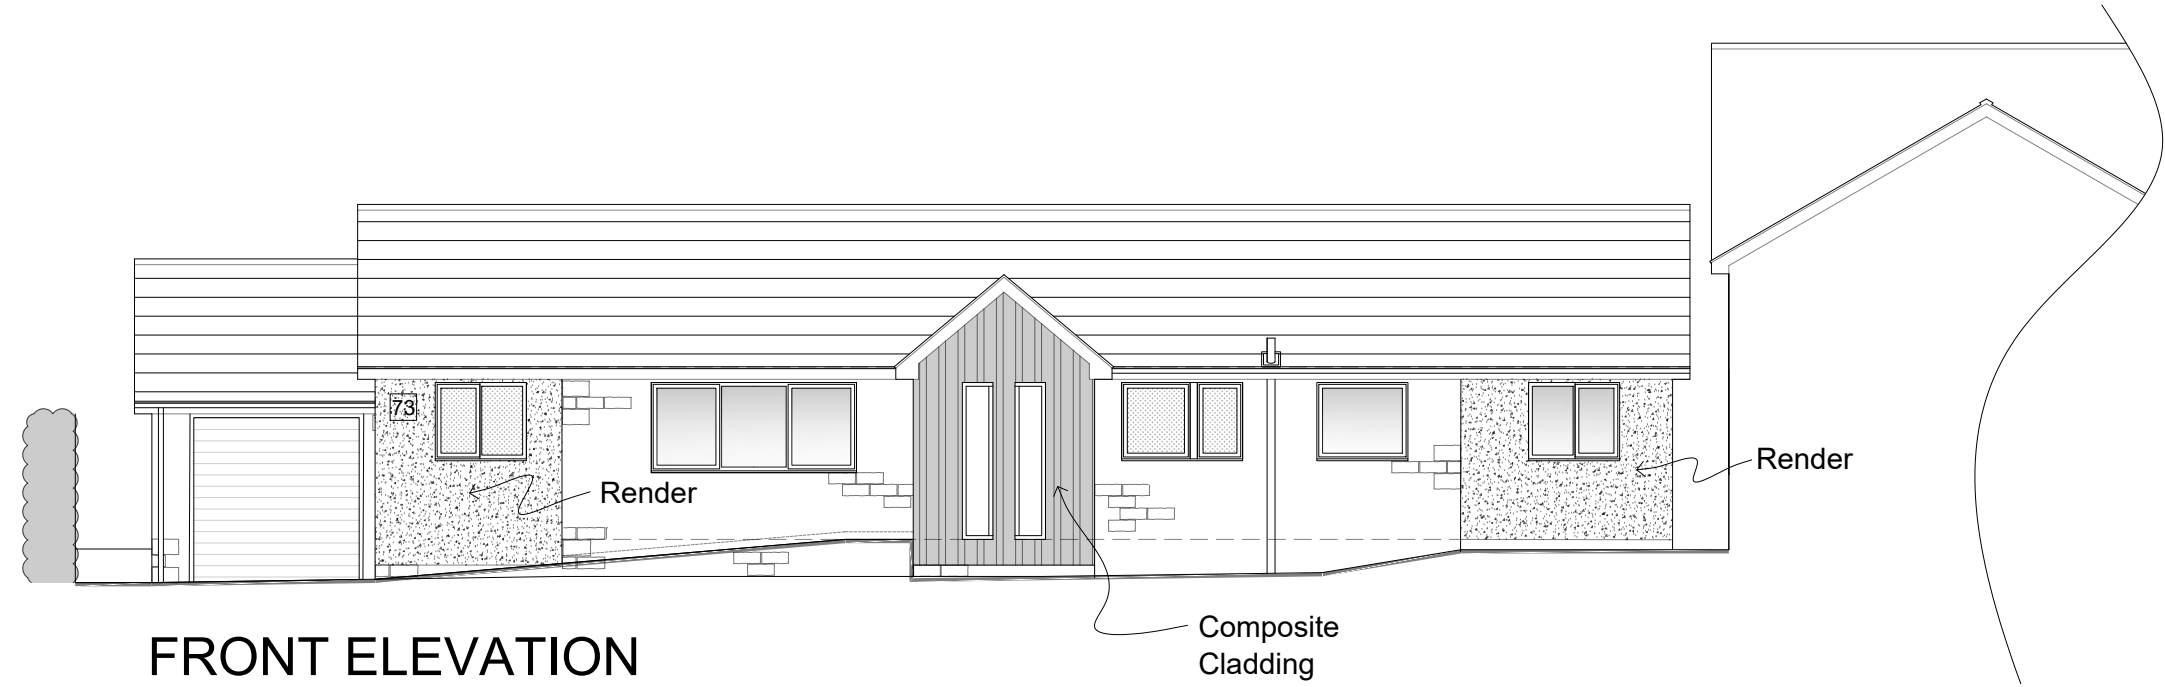


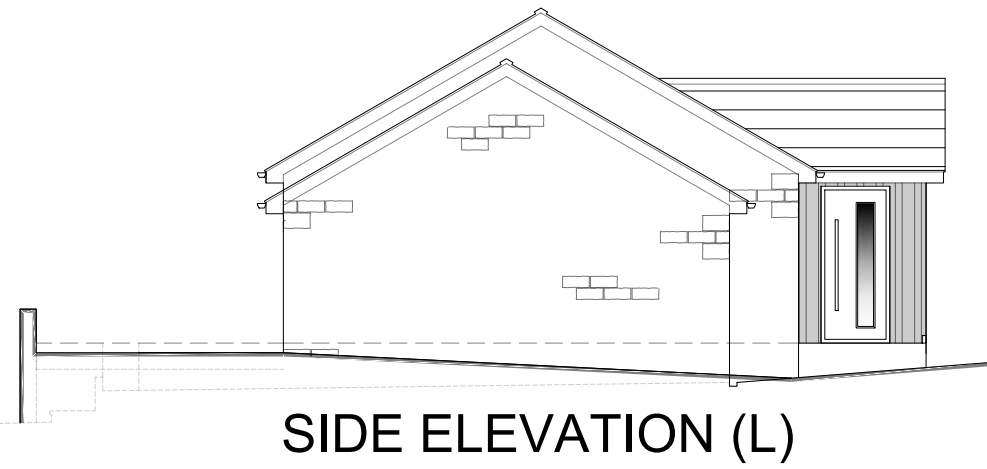

FRONT PERSPECTIVE
n.t.s.

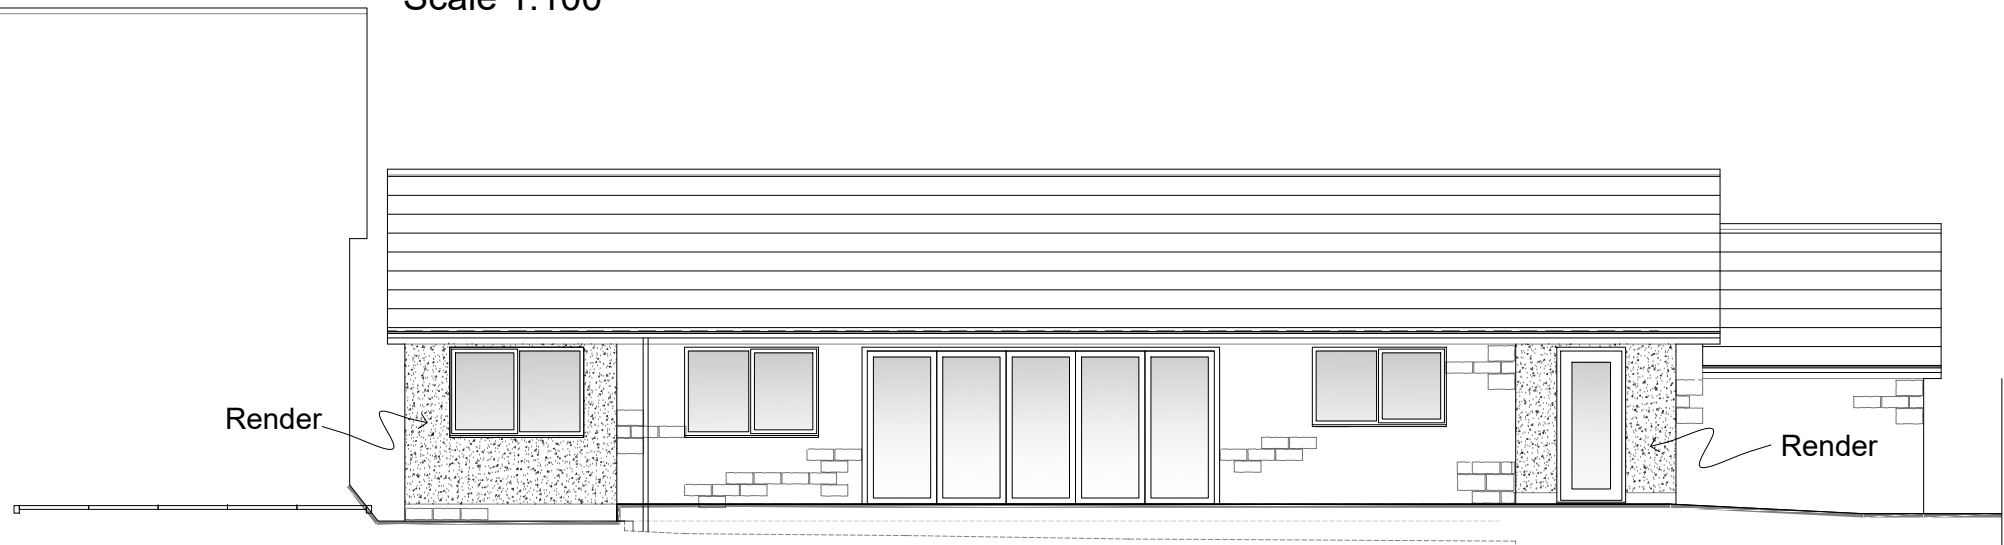

REAR PERSPECTIVE
n.t.s.

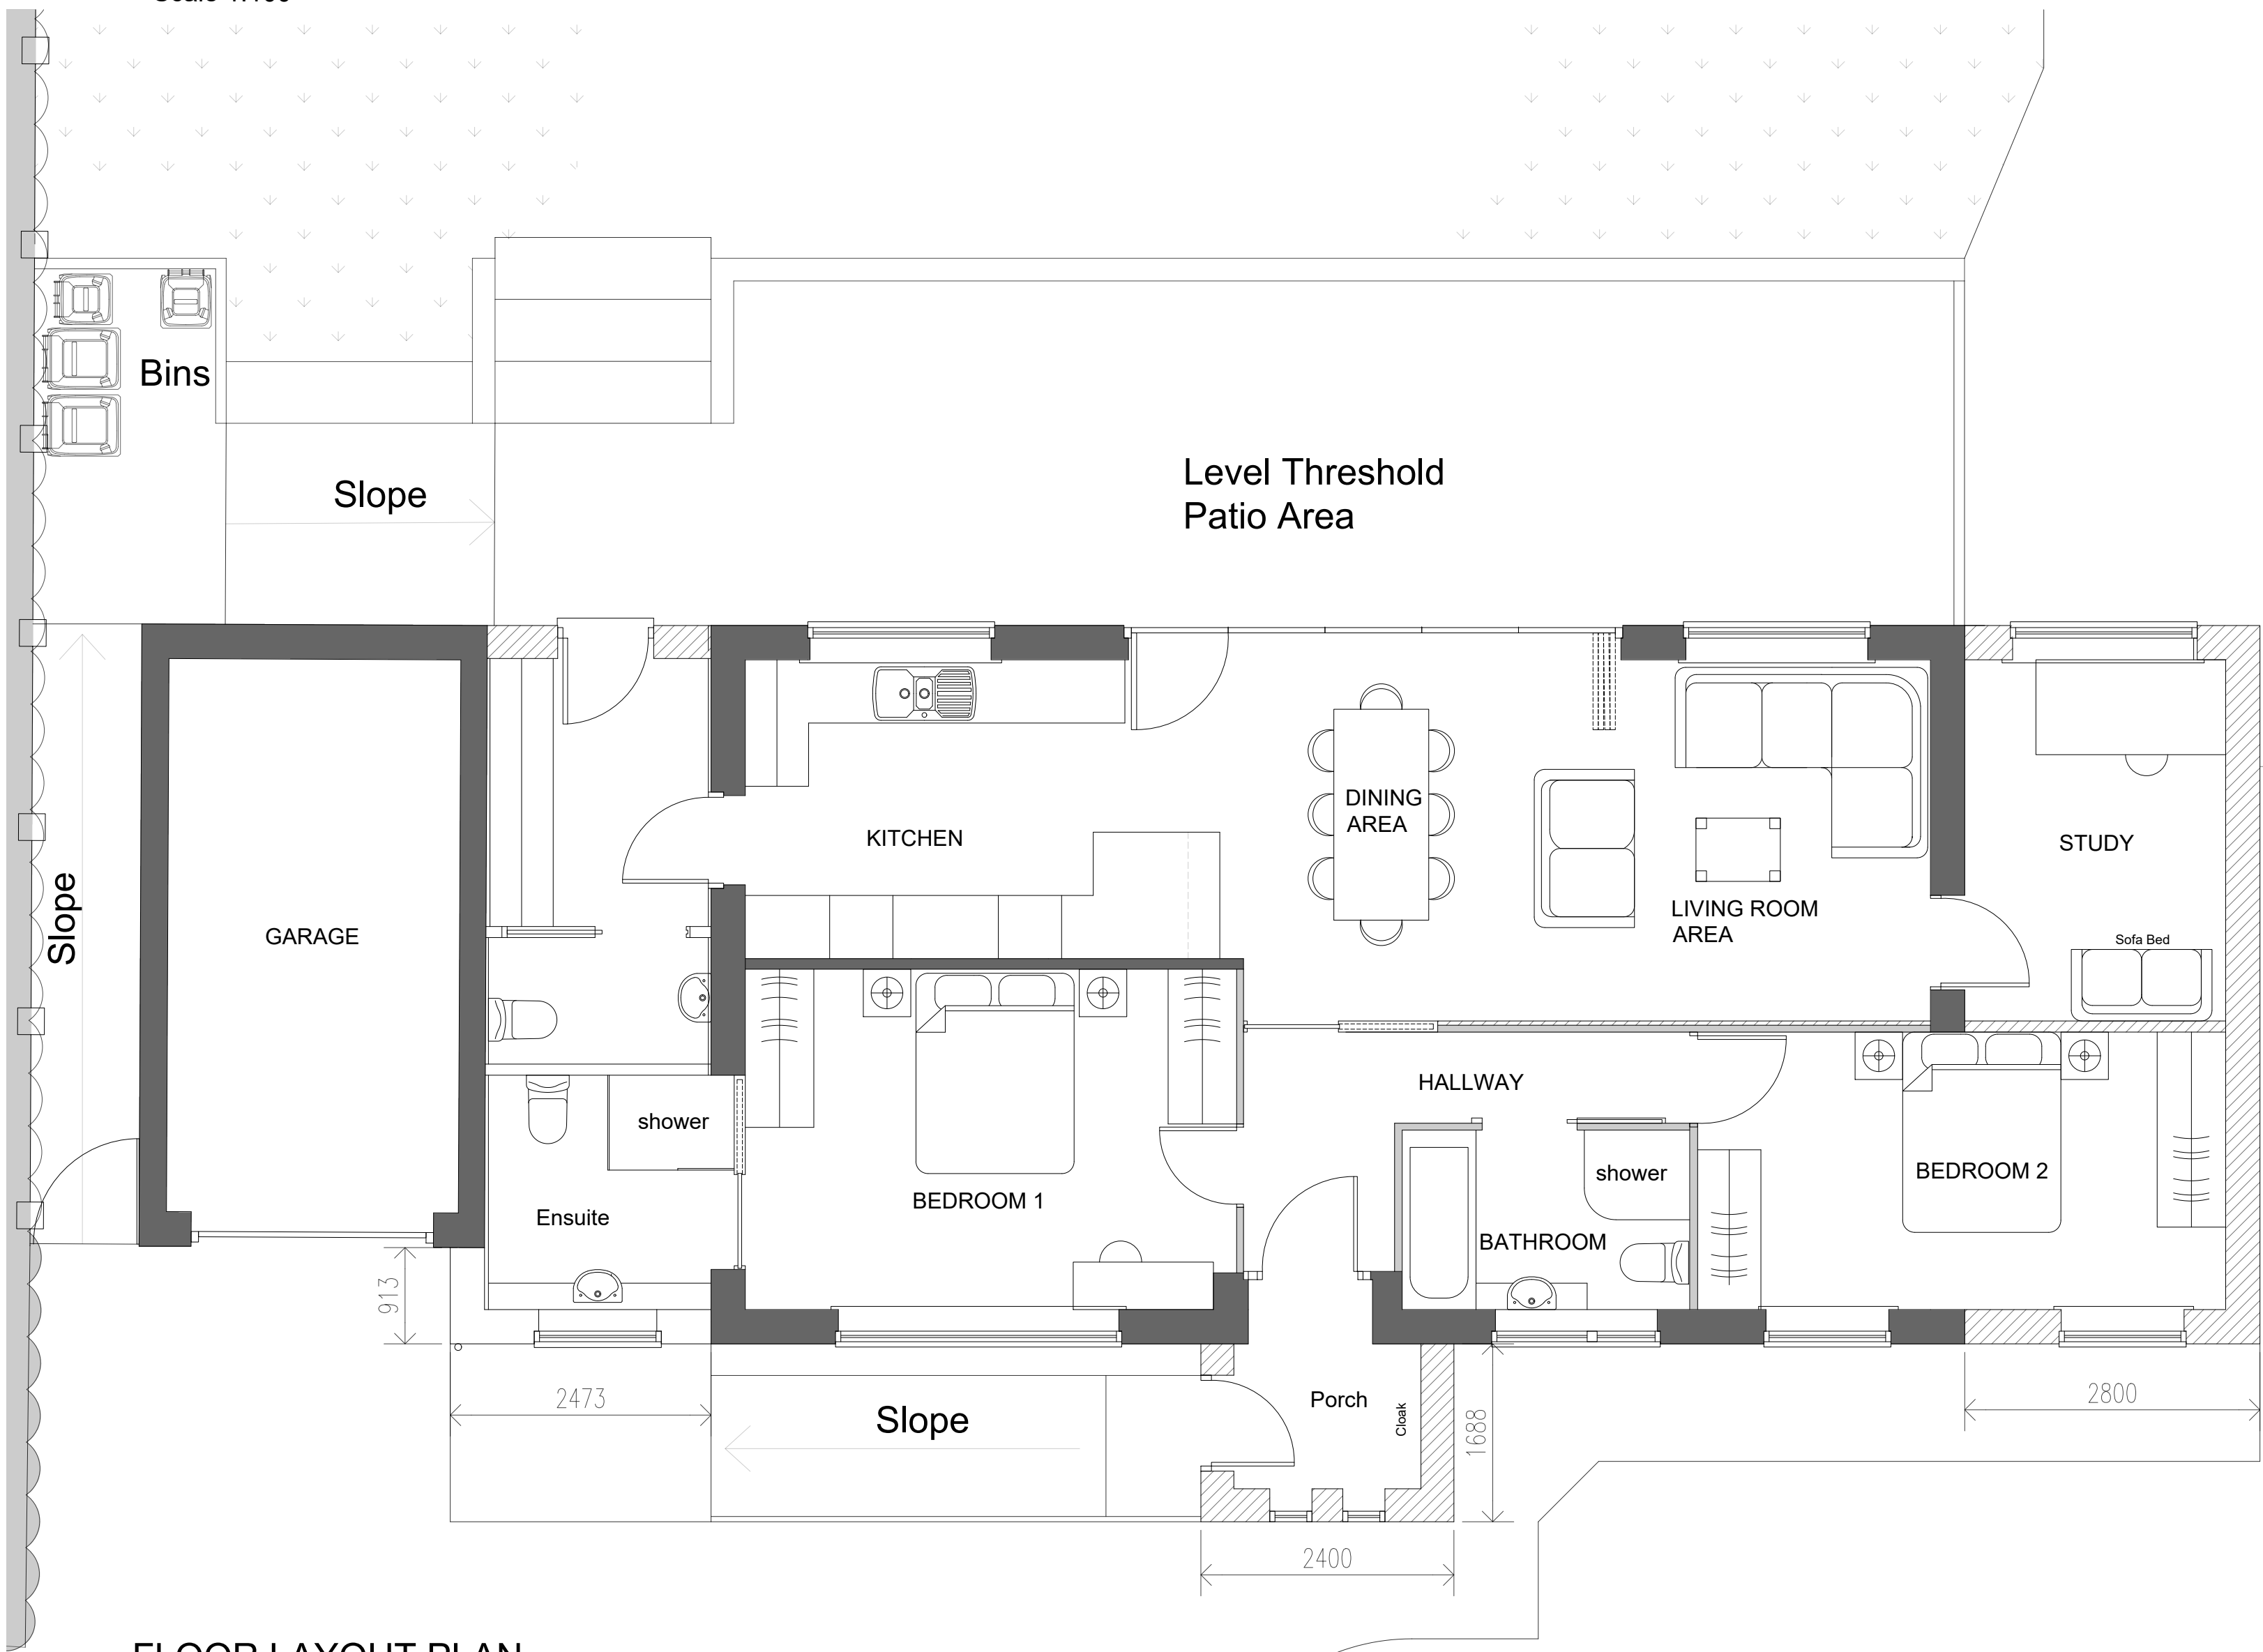

FLOOR LAYOUT PLAN
Scale 1:50

NOTES:

Wall Construction:
New walls to be render using (Stonehield Silicone Render in Helium) above with vertical composite cladding to be used on the front porch extension.

Roof:
Roof to be concrete smooth grey roof tiles similar to Marley Modern Flat Profile Tile.

Doors & Windows:
Anthracite Grey uPVC double glazed windows to match existing with Anthracite Grey Aluminum Bi-fold doors.

Fascia & Gutters
To be in black plastic rainwater pipes and gutters with white uPVC fascias and soffits to match.

Rev:	Date:	Description:	By:
07762656187	steven@drawit.biz	www.drawit.biz	
15 Medway Close	Barugh Green	Barnsley	S75 4JN
Purpose: PLANNING			
Status: PROPOSED			
Dwg of: Floor Layout Plan, Elevations & Perspectives			
Client: Mr & Mrs Denial			
Site Address: 73 Martin Croft, Silkstone Barnsley, S75 4JN			
Project: Proposed side single storey extensions & associated works			
Drawn by: SH	Date: 23/08/2021	Rev:	
Scale: AS SHOWN	Dwg No: 2107_104		