


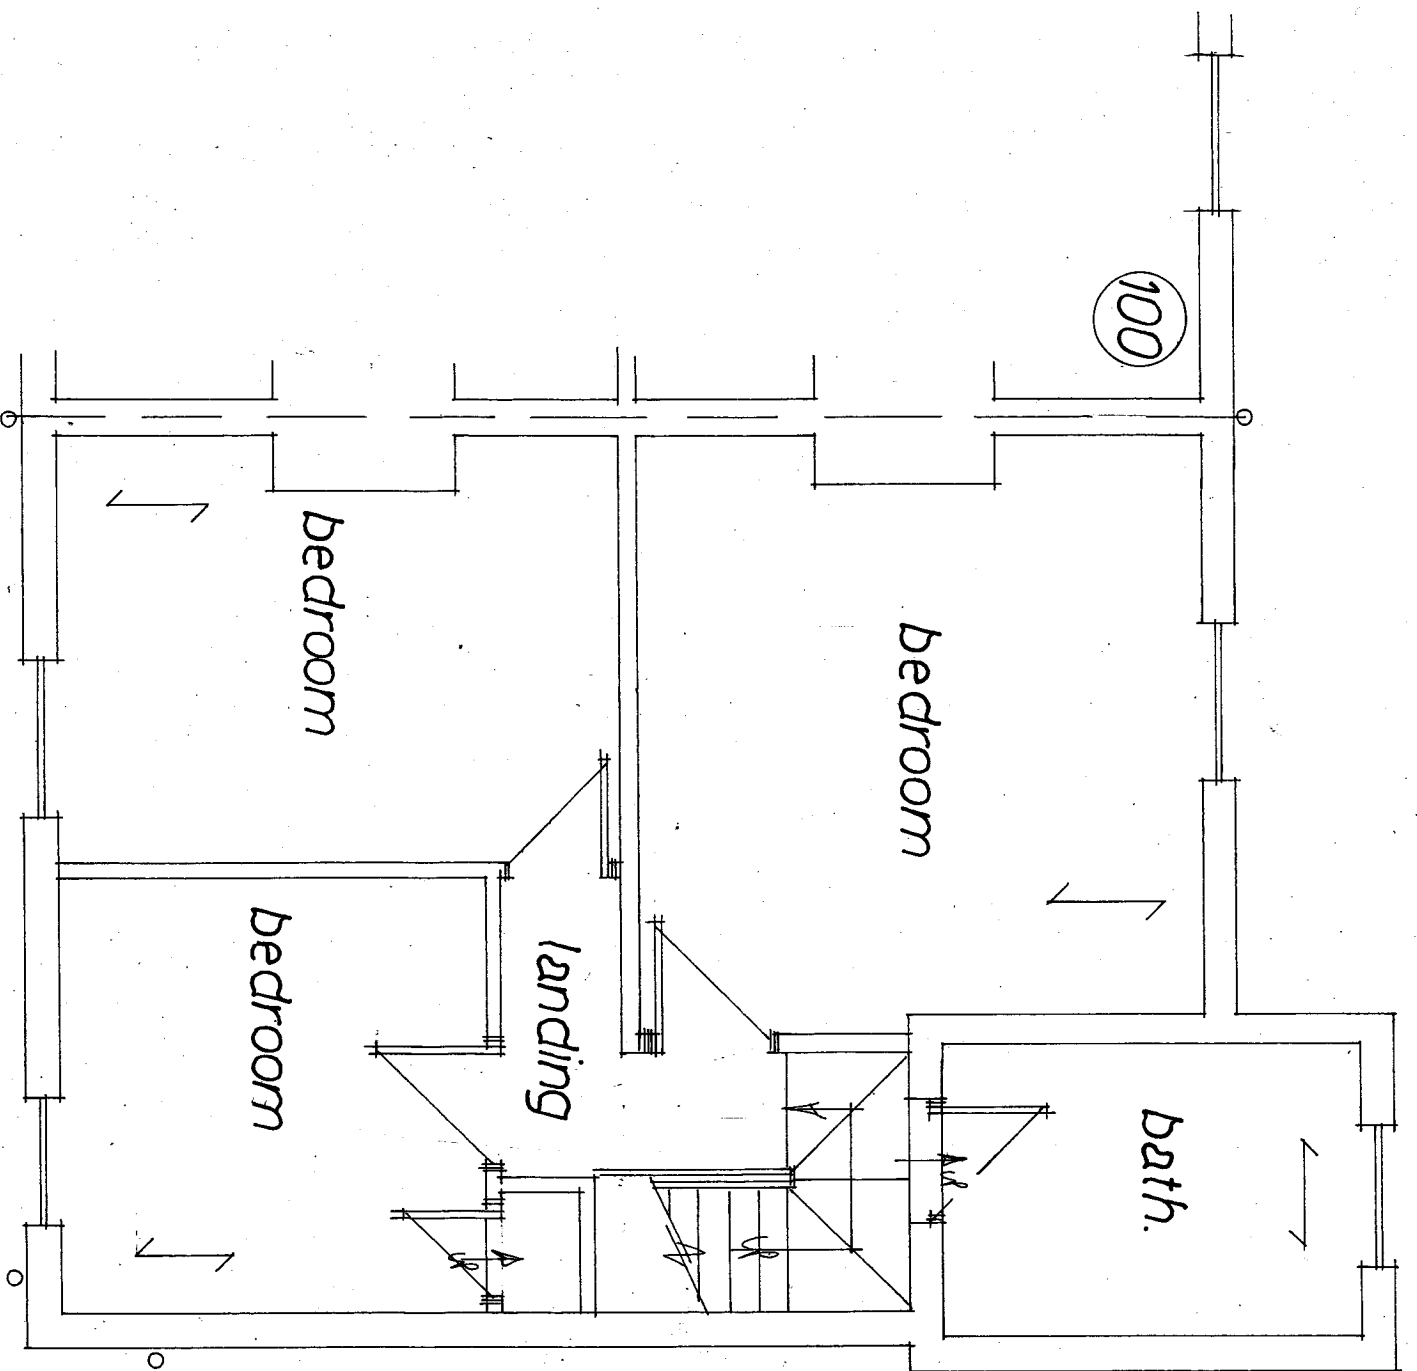

Rev	Notes	Date

Garry Greetham Associates Residential Design Consultant Westwood House 18 Carr Lane Tankersley Barnsley S75 3BE Tel(01226)746573	
Project Extensions & Alterations	
Client Mr. Garry Micklethwaite	
Title F.F. Layout as Existing	
Address 102 Upper Hoyland Rd., Hoyland, Barnsley. S74 9NL	
Drawn by 999	
Scale 1:50 @ A4 Date Feb 23	
Drawing No 985-04 Rev	
Member of the Chartered Institute of Architectural Technologists	