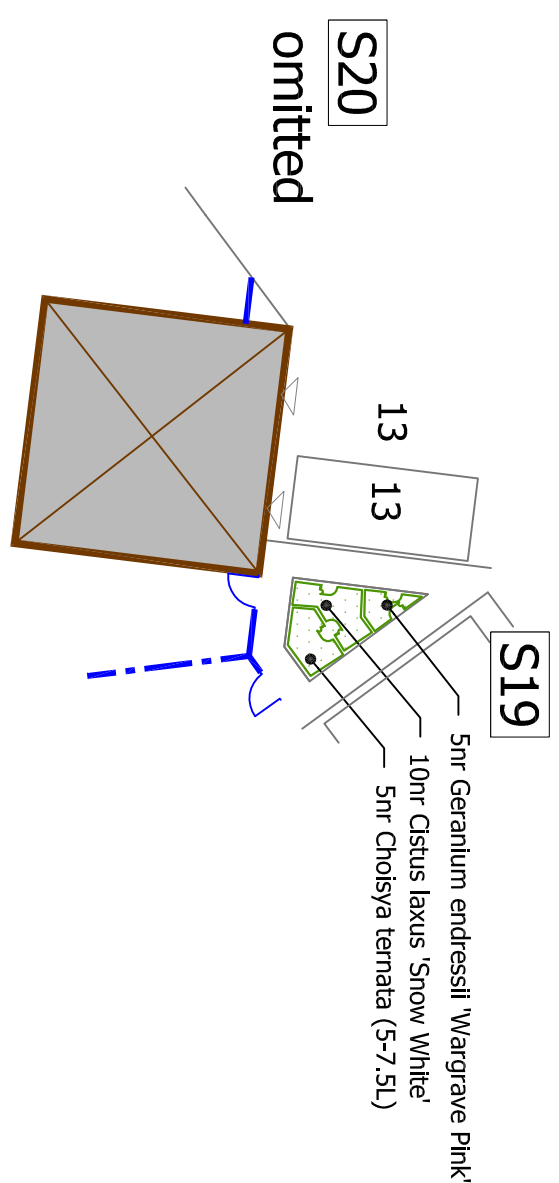
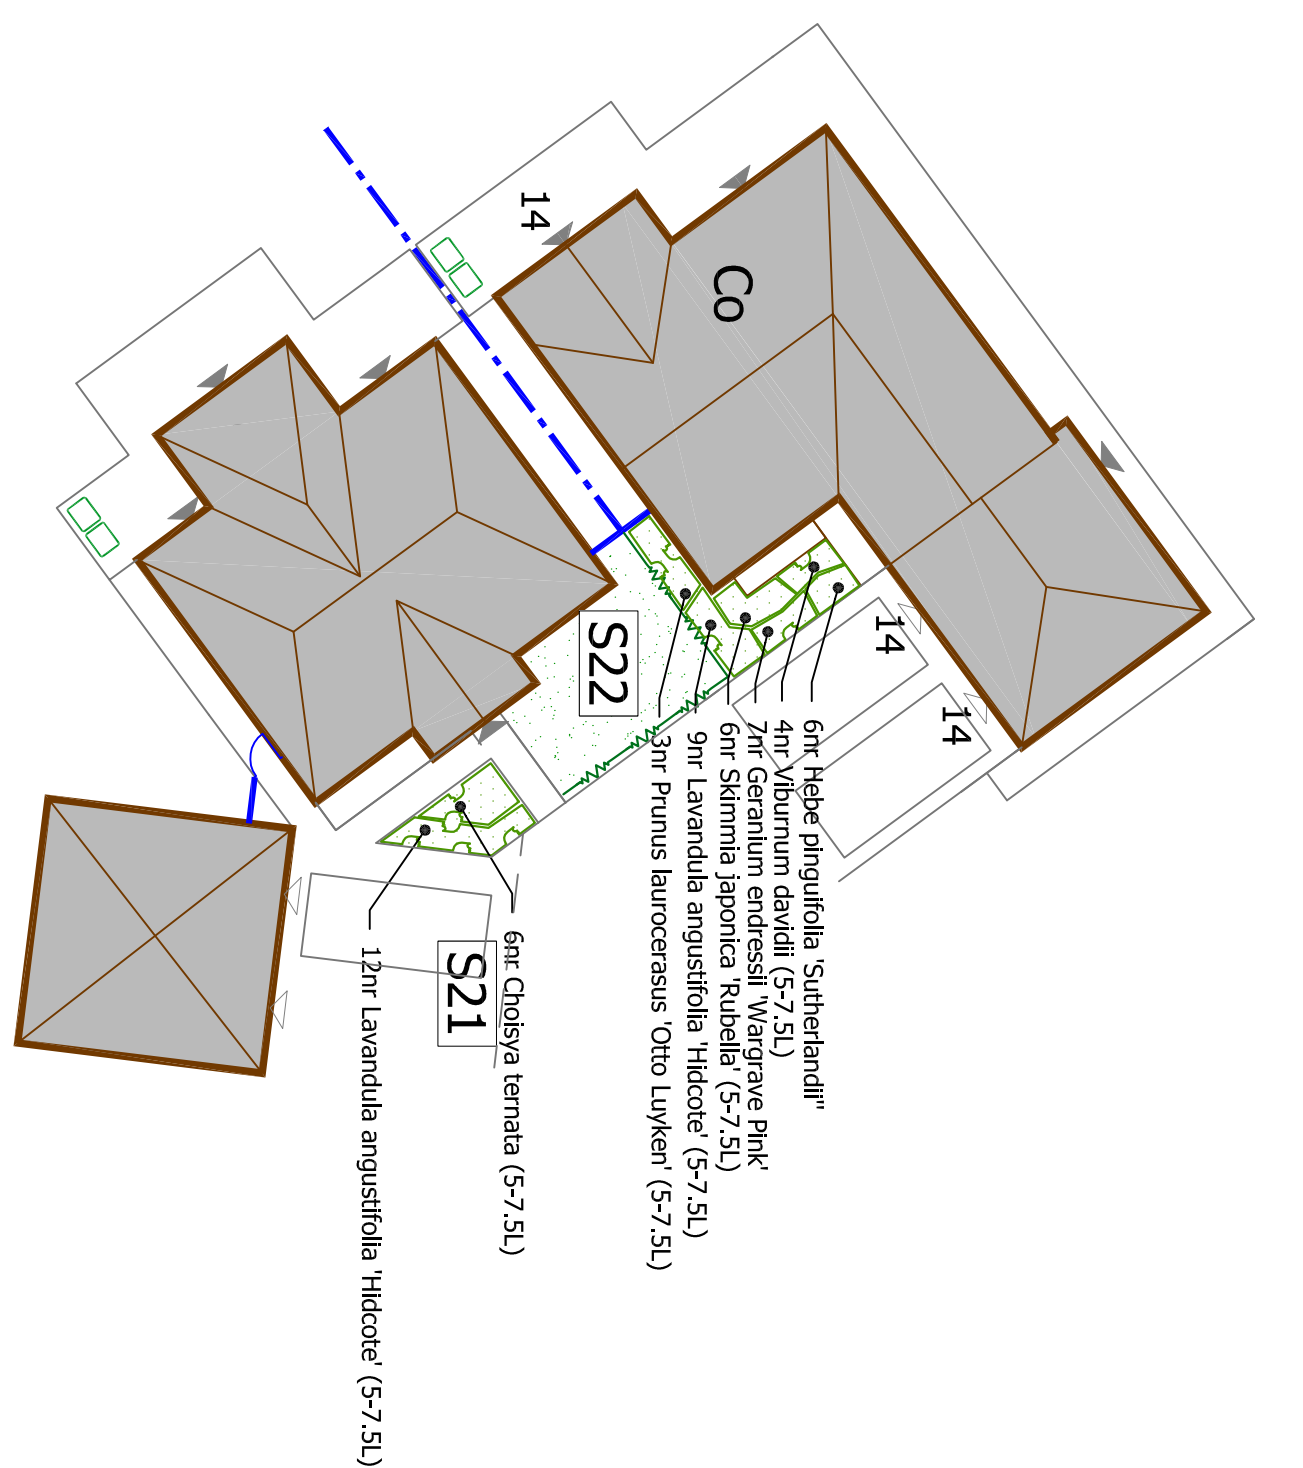
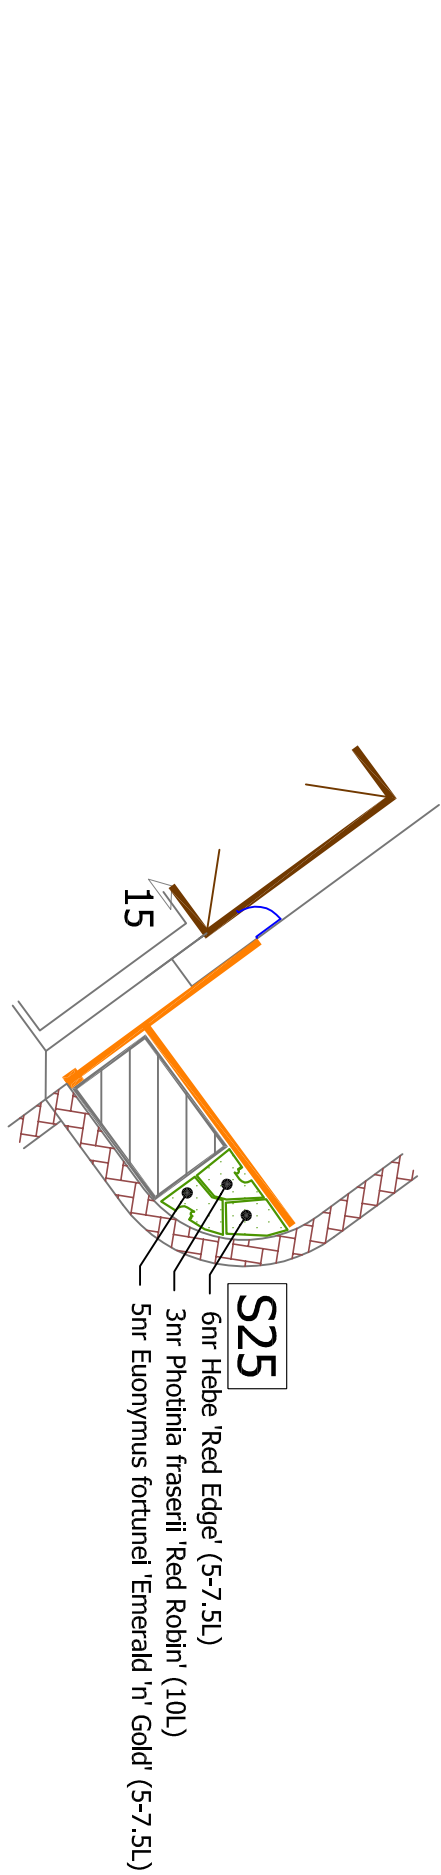
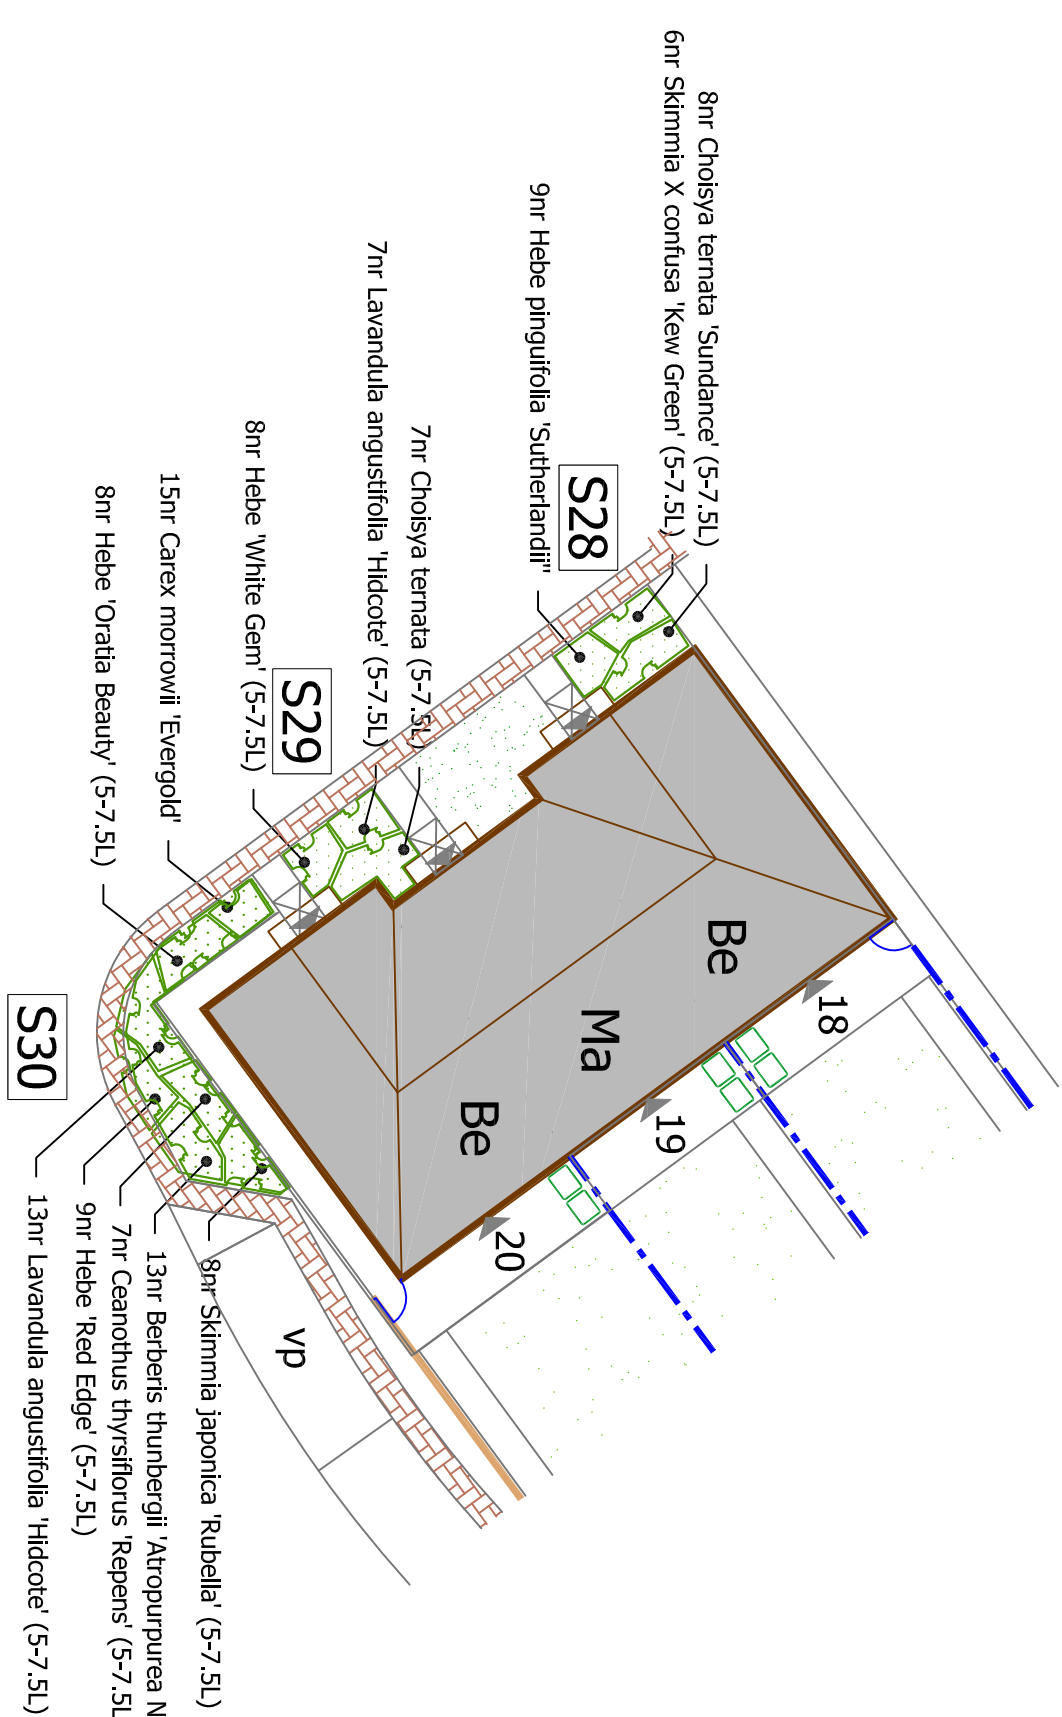
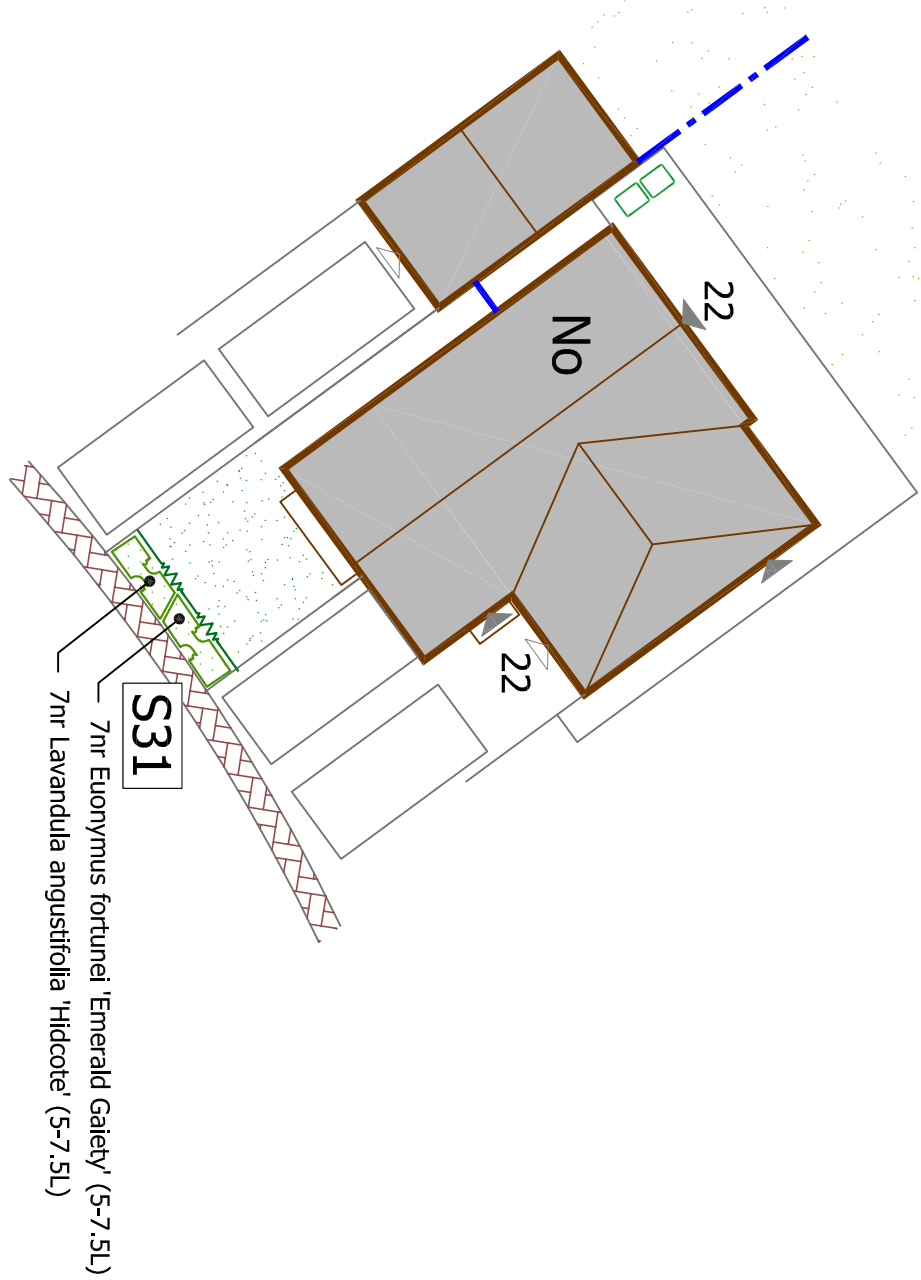
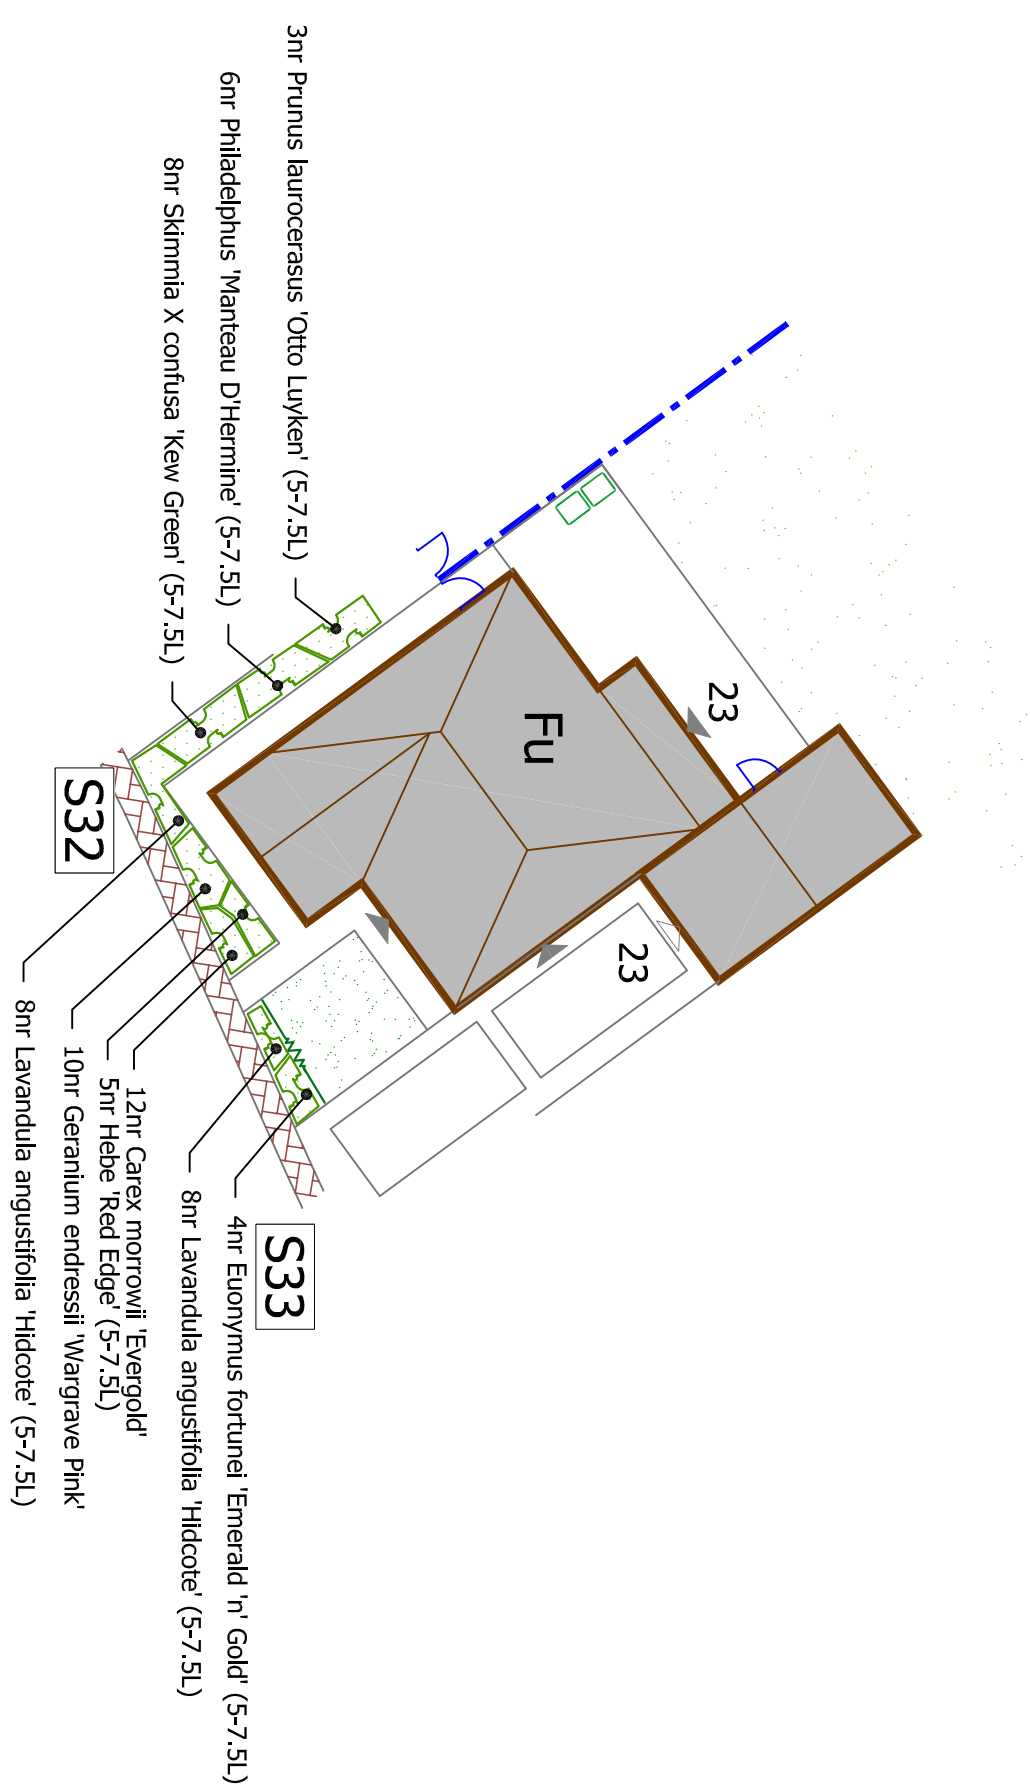
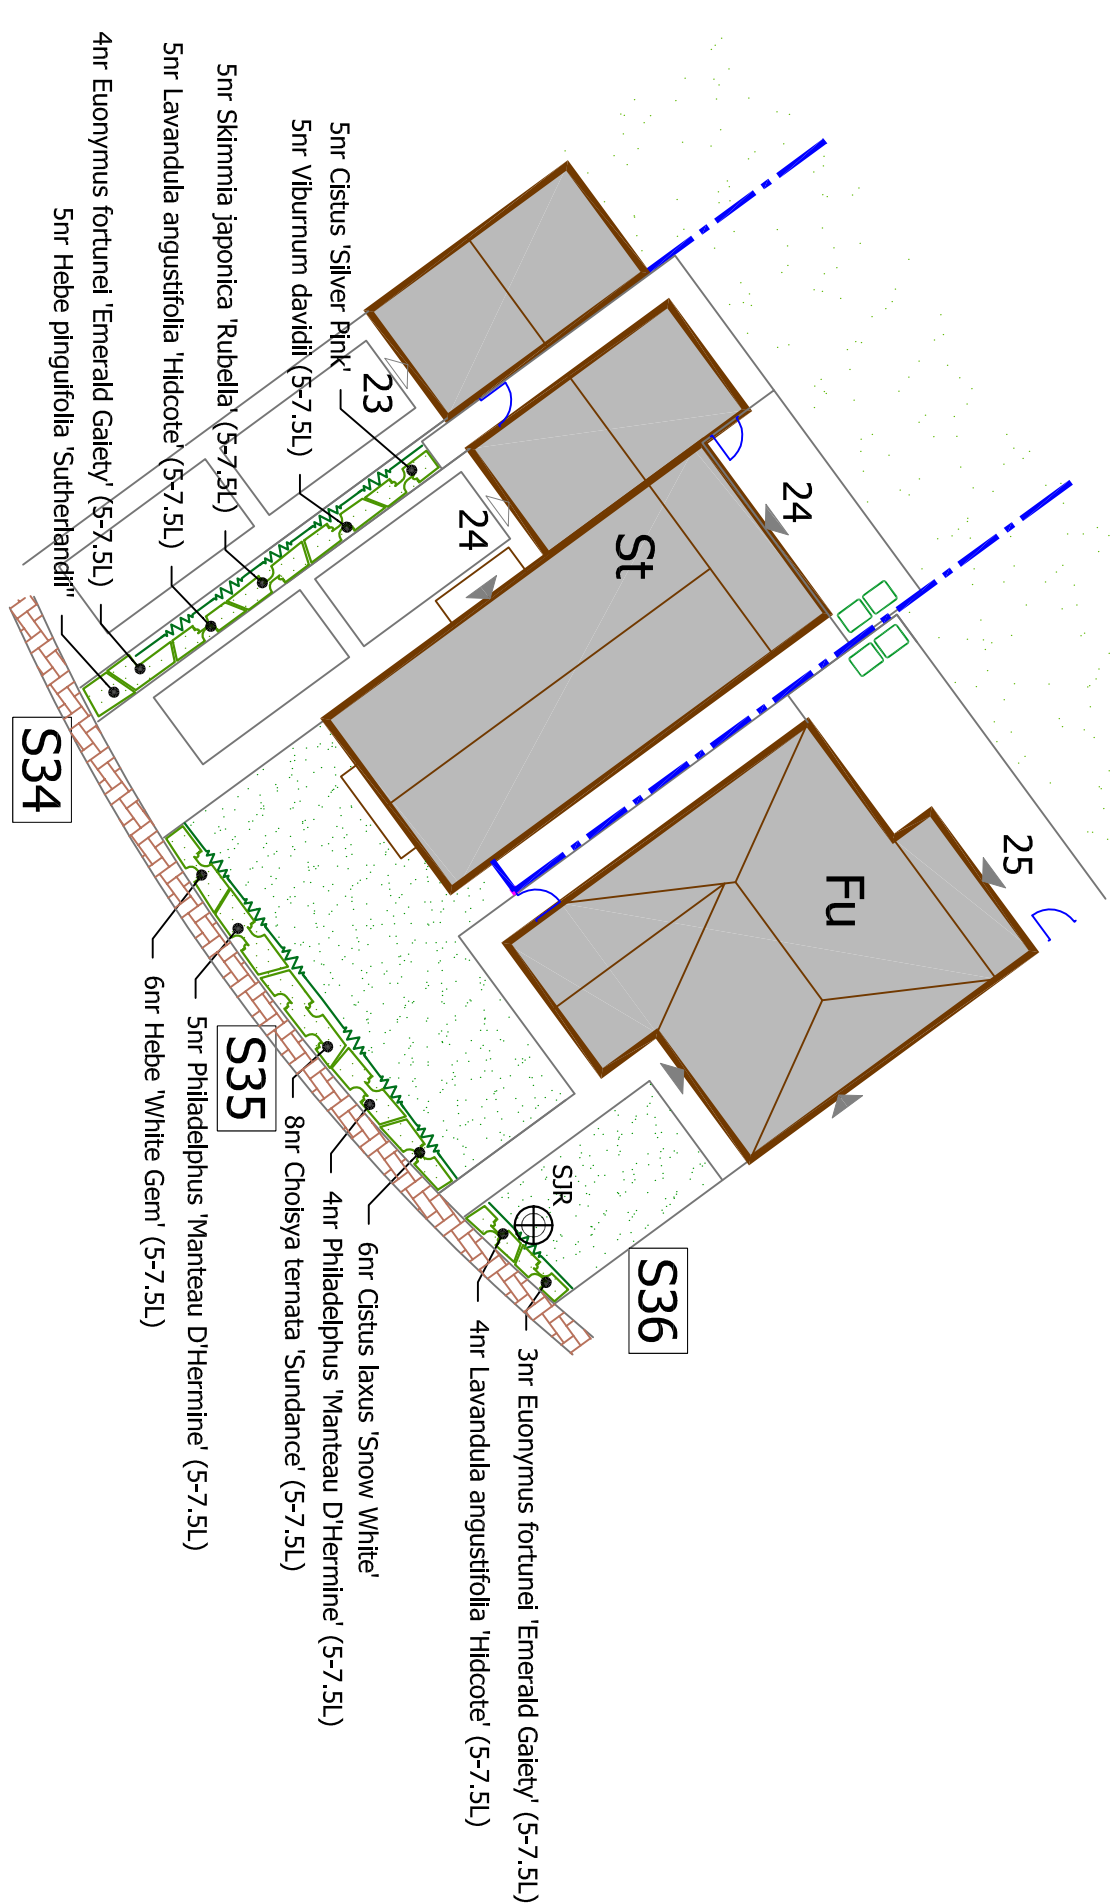


fda landscape

Westleigh Hall
Wakefield Road
Derby Dale
Huddersfield HD8 8QJ
telephone 01484 861611
fax 01484 861616
Isdn 01484 866990
email info@italandscape.co.uk
www.italandscape.co.uk

client
Rouse Homes Ltd

project
Residential Development
**NEW ROAD,
TANKERSLEY**

drawing title

scale	date	drawn by	drawing no
1:200	Mar 19	SEL	R/2163/3A
@A1			