
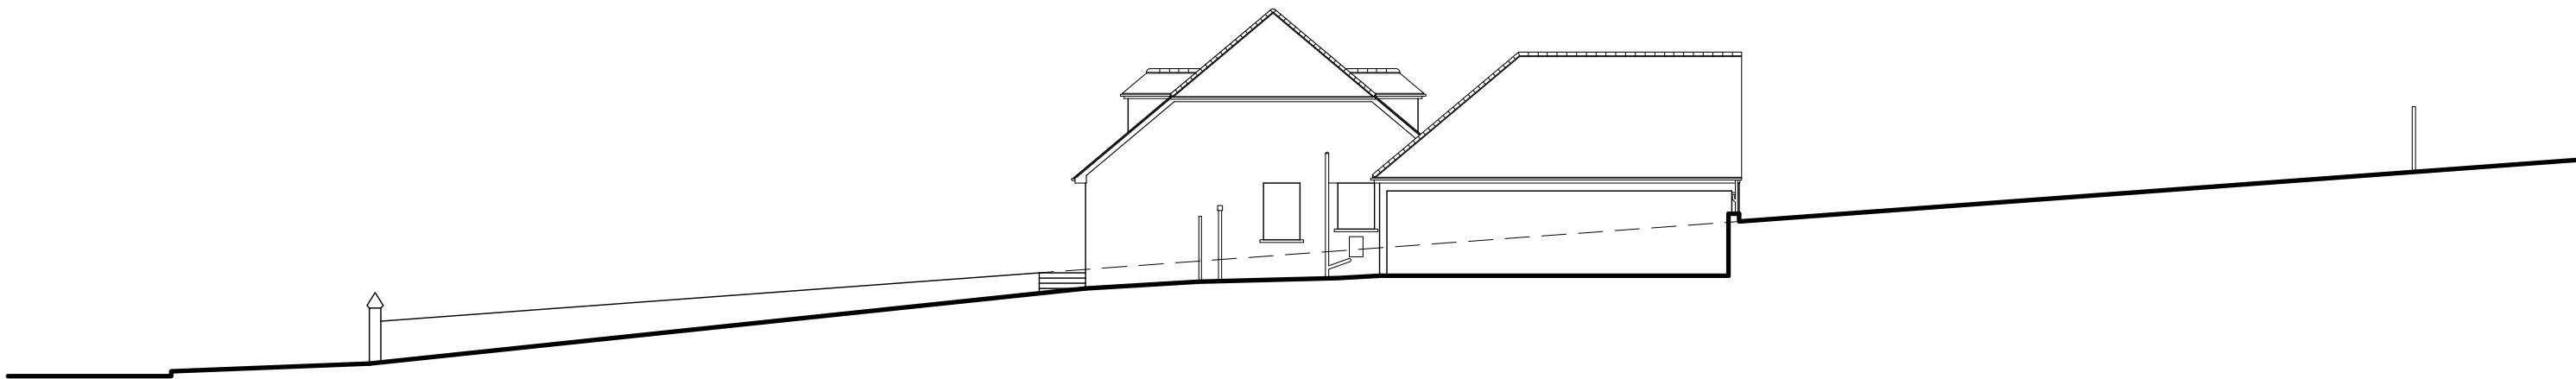


OUTLINE STREETSCAPE

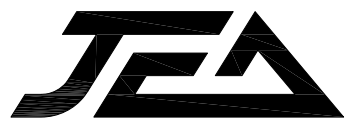

TYPICAL SITE SECTION

A	03/07/2015	Coordinated with Detailed Proposals.
Revision	Date.	Description.
PROPOSED ALTERATIONS & EXTENSIONS 94 BARNSELY ROAD, DARTON, BARNSELY, S75 5NS.		
GENERAL ARRANGEMENTS		
Streetscape and Site Section		
Mr and Mrs Wainwright		
 Building Design Services		
JE Architectural Ltd 23 Windmill Road, Wombwell, Barnsley, S73 8PW. Tel: 01226 754507 Email: jealtd@btconnect.com		
This drawing and the copyright is the Architectural Company's property and maybe used or reproduced only by agreement. All Dimensions in Millimetres Unless specified otherwise and subject to verification on site.		
Scale: 1:200 @ A2		Date: JULY 2013
Ref: 201207		Drwg No: 05
0 cm	2 cm	4 cm 6 cm