




1) This drawing and the design and details depicted thereon are the copyright of Peter Dimberline Chartered Architect.
2) All dimensions on this drawing are to be checked by the Contractor and any discrepancies are to be reported to the Architect.
3) Do not scale critical dimensions off this drawing.
4) Contractor to ensure that all Health & Safety requirements (CDM Regulations) in relation to this project will be complied with.

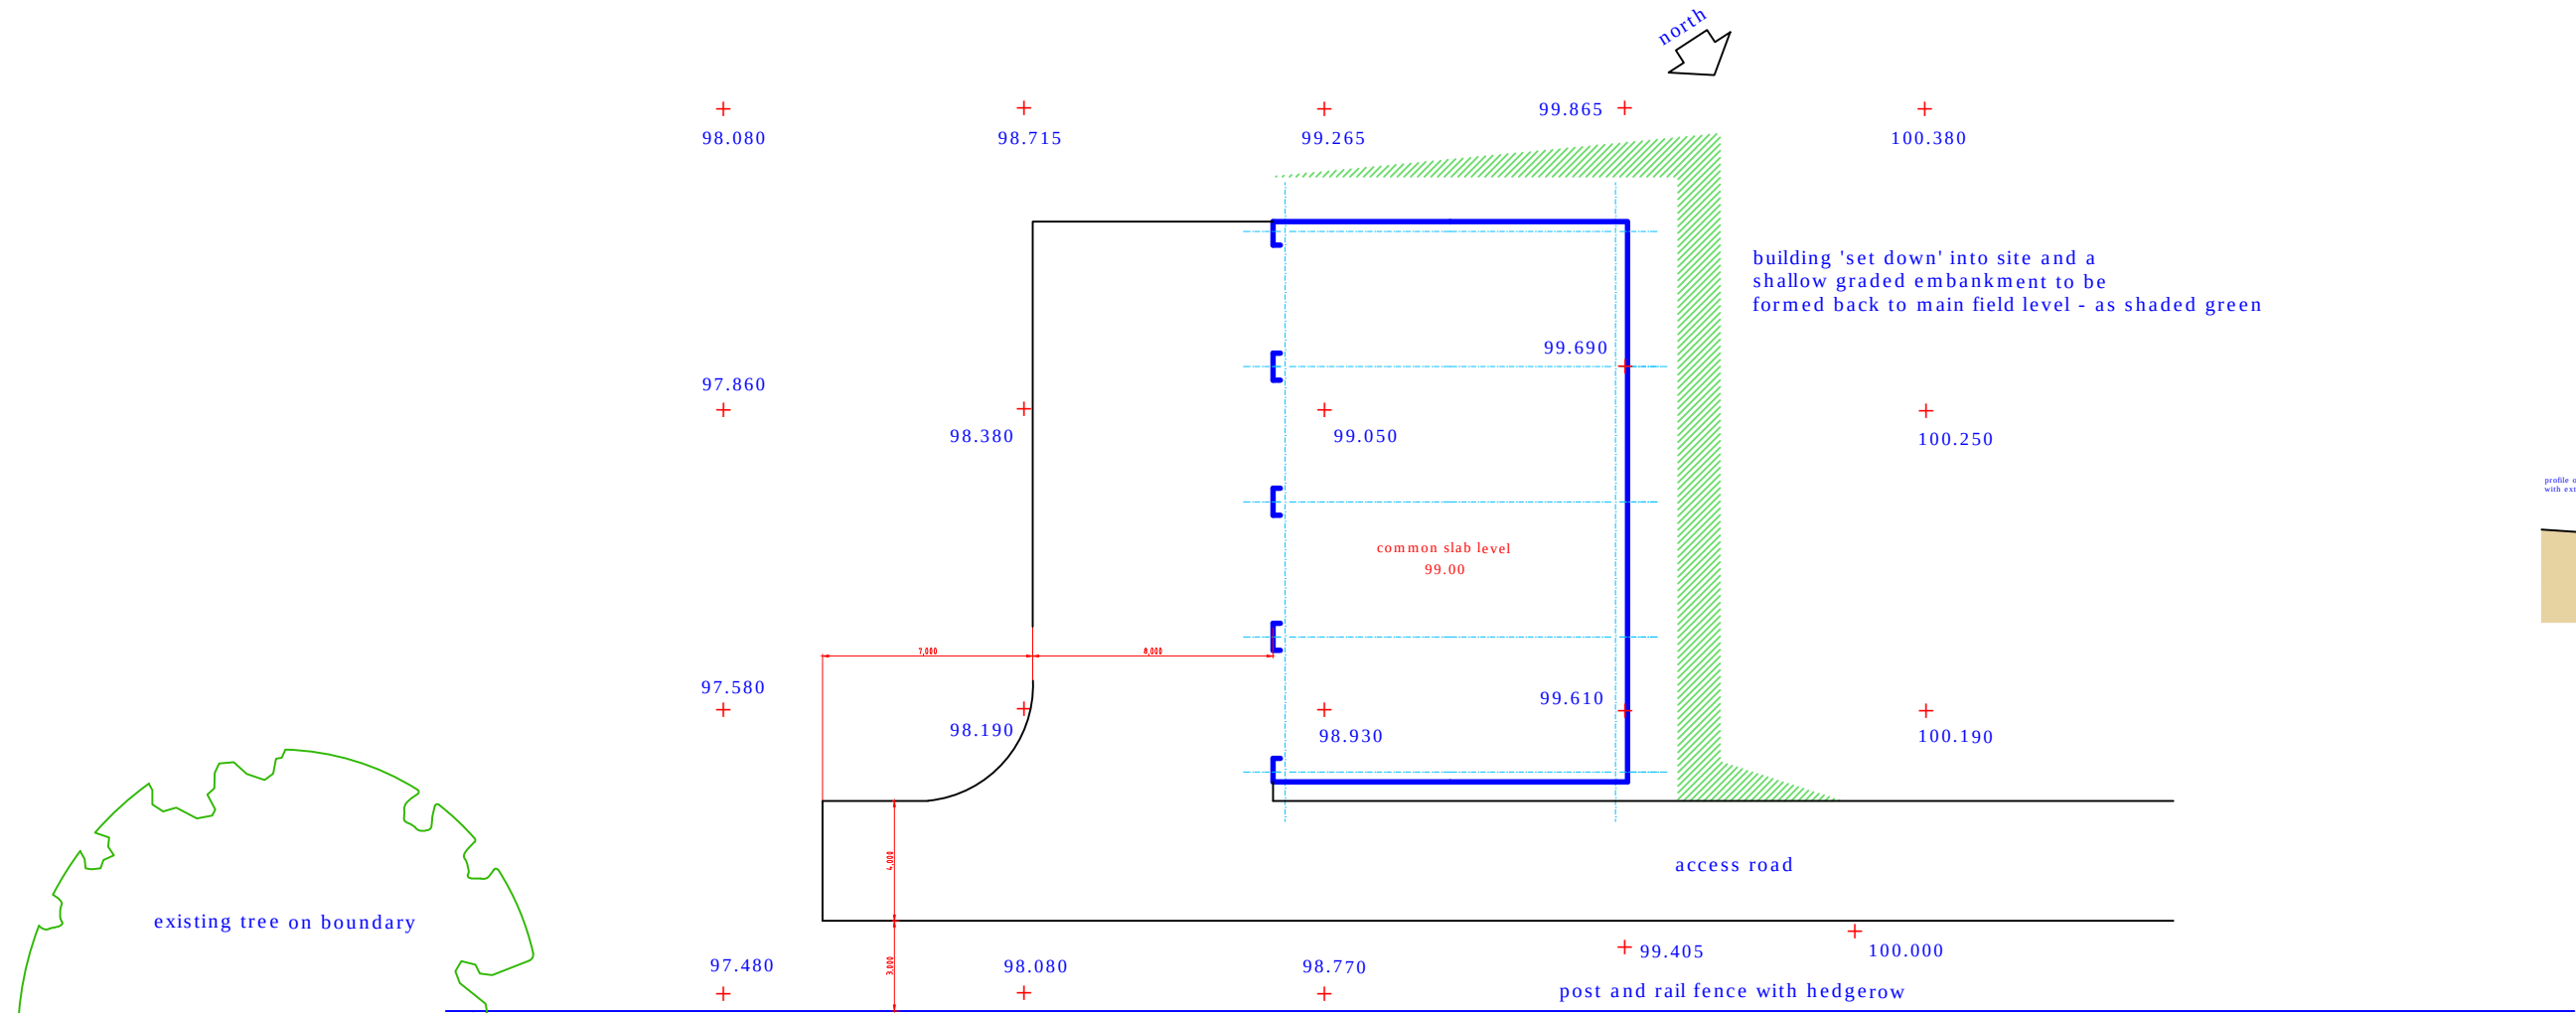


proposed block plan at 1:250

(position 1)

This position works better as all thresholds are the same and can be easily achieved

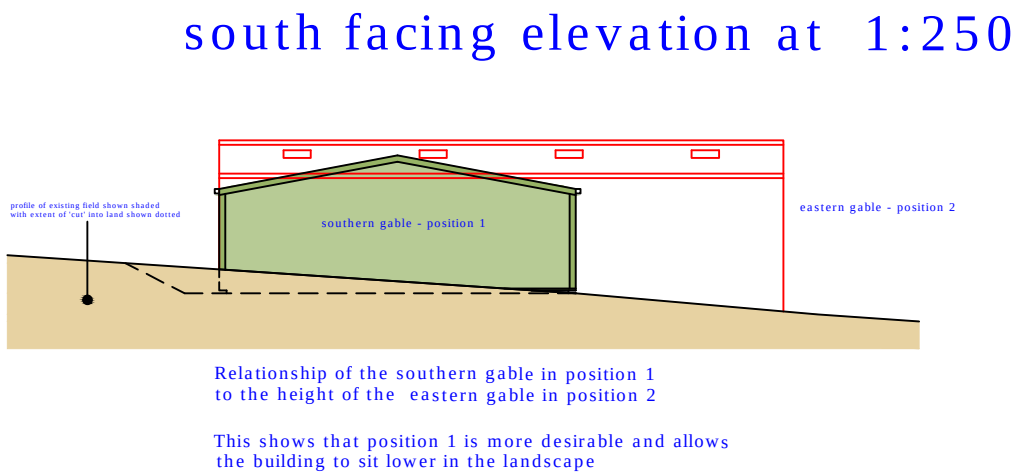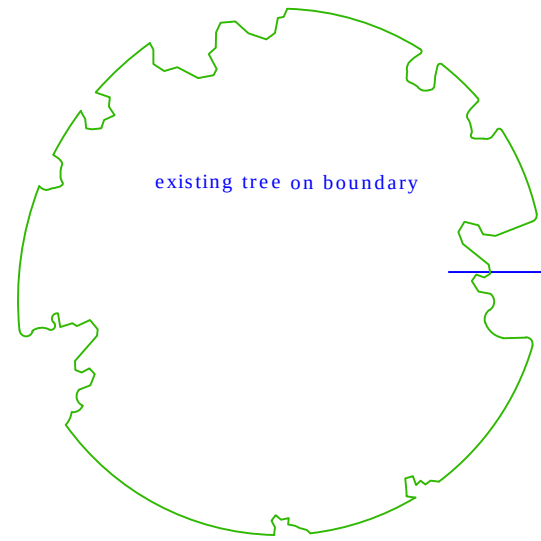


south facing elevation at 1:250

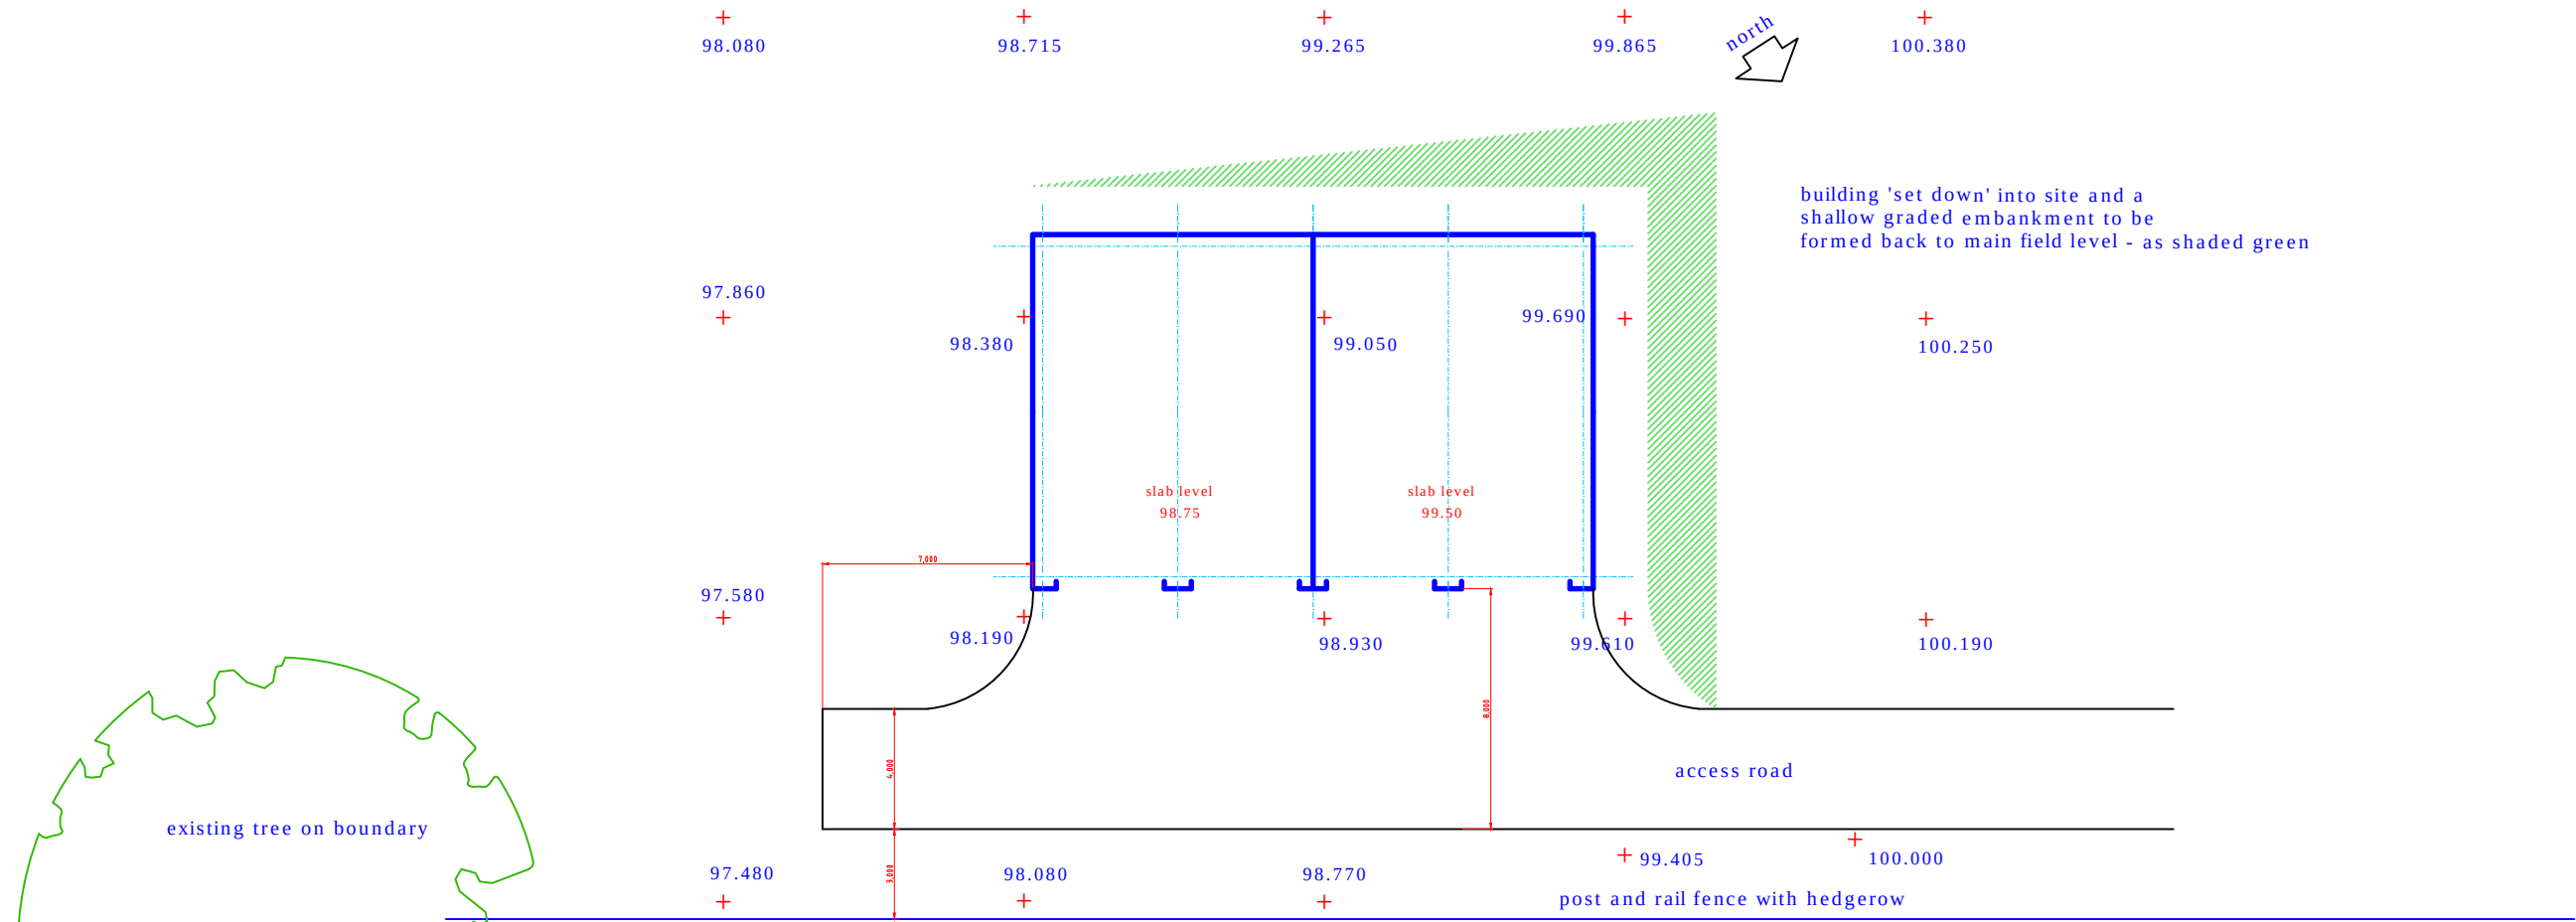

proposed block plan at 1:250

(alternative position 2)

This position would be the least pactical and involve a step in the threshold levels

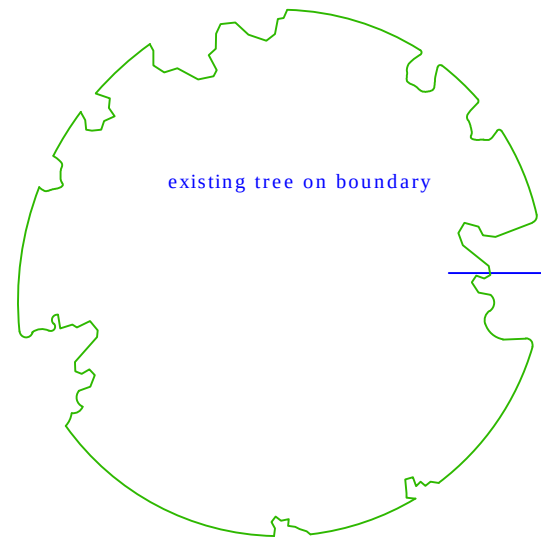

REVISIONS	
PETER DIMBERLINE Dip Arch, RIBA CHARTERED ARCHITECT	
2 TIPSEY COURT, STAINCROSS BARNSELEY, S75 6FZ	
tel/fax (01226) 390947 email: pdimberline@tiscali.co.uk	
CLIENT	Mr S Wragg
PROJECT	Proposed agricultural barn
LOCATION	Land to the east of Carr Head Road, Howbrook
DRAWING	Barn details - site topography
SCALES	1:250
DATE	June 21
DWING No.	2020/06/02
REV.	DRAWN BY PD