SCHOOL PLAYING FIELD

Proposed Cemetery Extension
461 Grave Spaces

Cremation Plot Row 3

B B

CAR PARK

E E


Compound

3000
18740
3000
67000
28260

50000
3000
2000
55000

PROPOSED EXTENSION TO
GRIMETHORPE CEMETERY

GRIMETHORPE CEMETERY

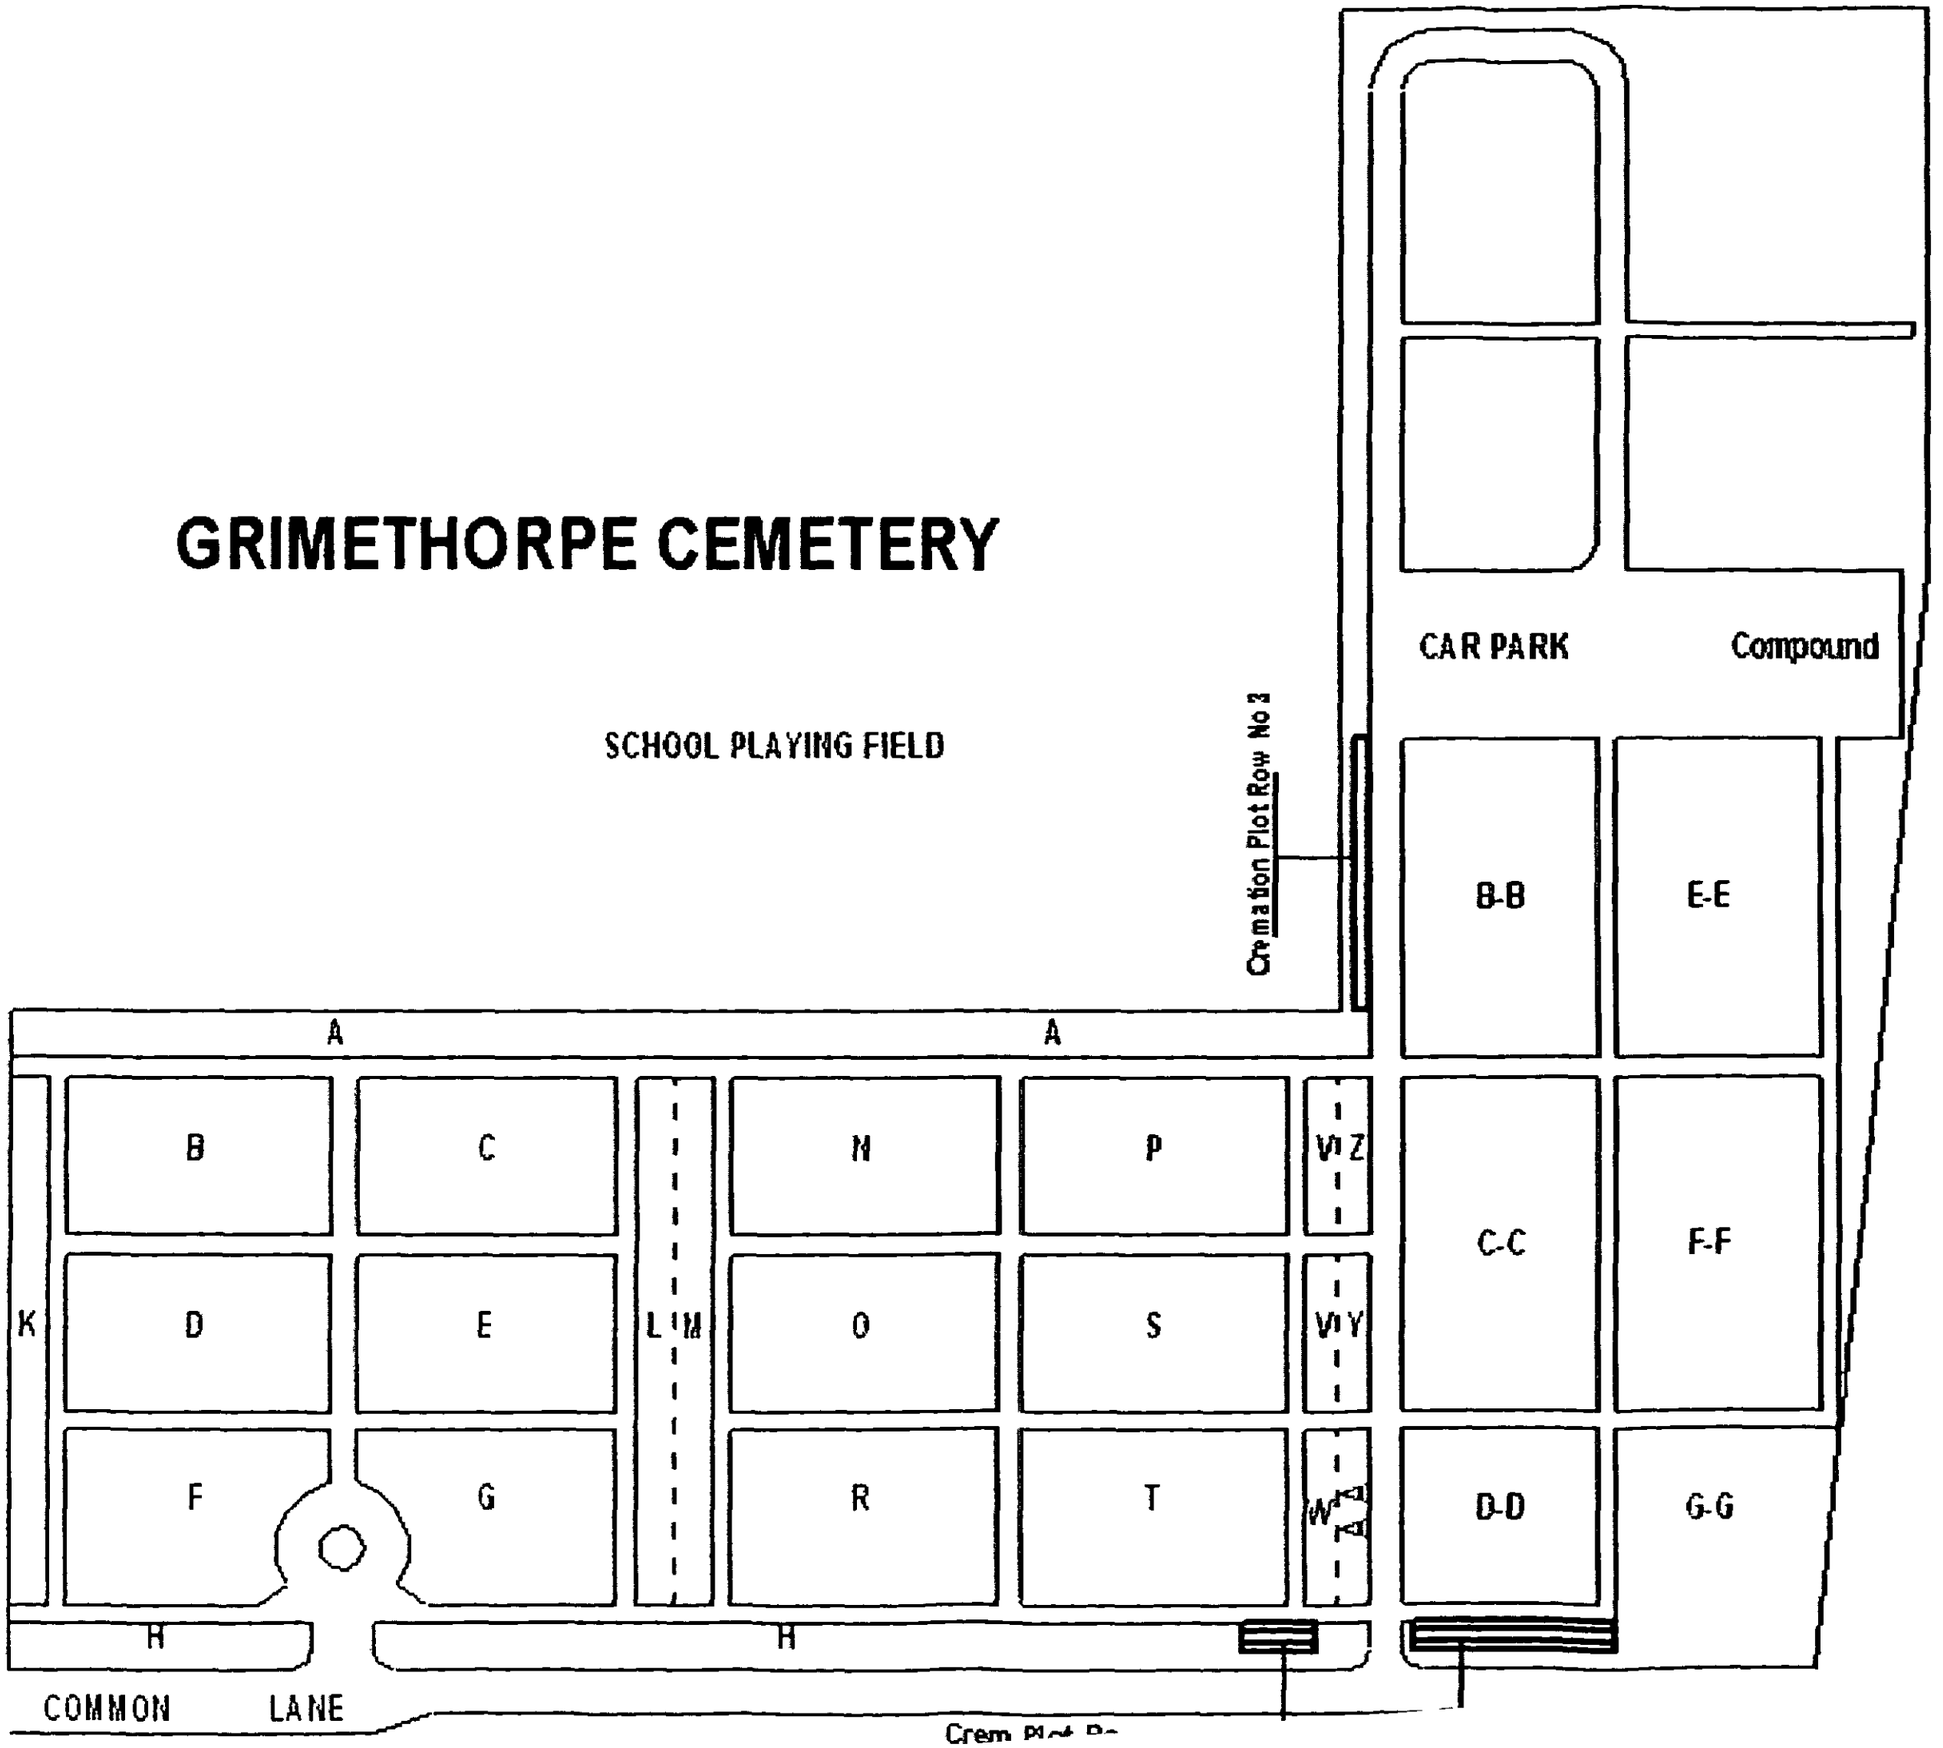


Planting Matrix

SHRUB MIX

Code	Species	No. per block
Cm	C t g monogy	2
Rc	R nina	2
P	Prunus pino	2
S c	S l cin e	1
S	S l inalis	1
V	Viburnum opul	2
	T t l	10

Dl t nc bet e o l
Distanc bet e pl t ln

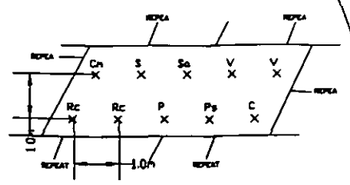

Cemetery

El Sub Sta

Fagus sylvatica hedge plants two staggered rows 45cm apart

Car Park

3 0m wide

Green welded mesh fencing

1 0m gap between fence and boundary

New HS Carpinus betulus fastigiata tree planting

Existing trees to remain

5 0metres

KEY

- RED LINE BOUNDARY
- HEDGE PLANTING
- SHRUB PLANTING
- NEW TREE PLANTING
- EXISTING TREES (INDICATIVE)

Plant Schedule

Tree planting

7nr Heavy Standard Carpinus betulus fastigiata 12 14cm 3 5 4 25 high

Bare root shrub planting

50Nr Crataegus monogyna 1+1 45-60cm bagged
25Nr Rosa canina 1+1 60-80 3min branches
50Nr Prunus spinosa 1+1 40-60cm 3min branches
25Nr Salix cinerea 0/1 60-80cm 3min branches
25Nr Salix viminalis 0/1 80-100cm 3min branches
25Nr Viburnum opulus 1+1 40-60cm 3min branches

Hedge plants

302Nr Fagus sylvatica 1+2 60-80cm bagged

Rev.	By	Amendments	Date

This map reproduced from Ordnance Survey material with the permission Ordnance Survey on behalf the Controller Her Majesty's Stationery Office CROWN COPYRIGHT Unauthorised reproduction infringes Crown Copyright and may lead prosecution civil proceedings LICENCE No LA 100022264 Date Issue

©BMBC

BARNSLEY Metropolitan Borough Council

Project: Grimethorpe Cemetery

Drawing title: Proposed Extension

Scale	Drawn	Checked	Date
1 500	PC		1/12

Drawing No. D/L/1673/1

File

LANDSCAPE DESIGN GROUP
Assist t Directo M D Wilf m
N ghbo rhood Servi es
BMBC W stg t Pl 1
PO Bo 605 Barnsley S70 9FF
T l (01226) 770770 F (01226) 772219

Plan referred to



NPS BARNSLEY LTD
PO BOX 634
BARNSLEY
SOUTH YORKSHIRE S70 9GG
TEL 01226 774605
FAX 01226 774399
EMAIL: enquiries@nps.co.uk

The material contained in this plot has been based upon an Ordnance Survey Map with the permission of the Controller of Her Majesty's Stationery Office © Crown Copyright. Unauthorised reproduction infringes Crown copyright and may lead to prosecution or civil proceedings. Ordnance Survey Licence No: 100022264

SH4945A

Scale 1:1250

Date 24/01/112