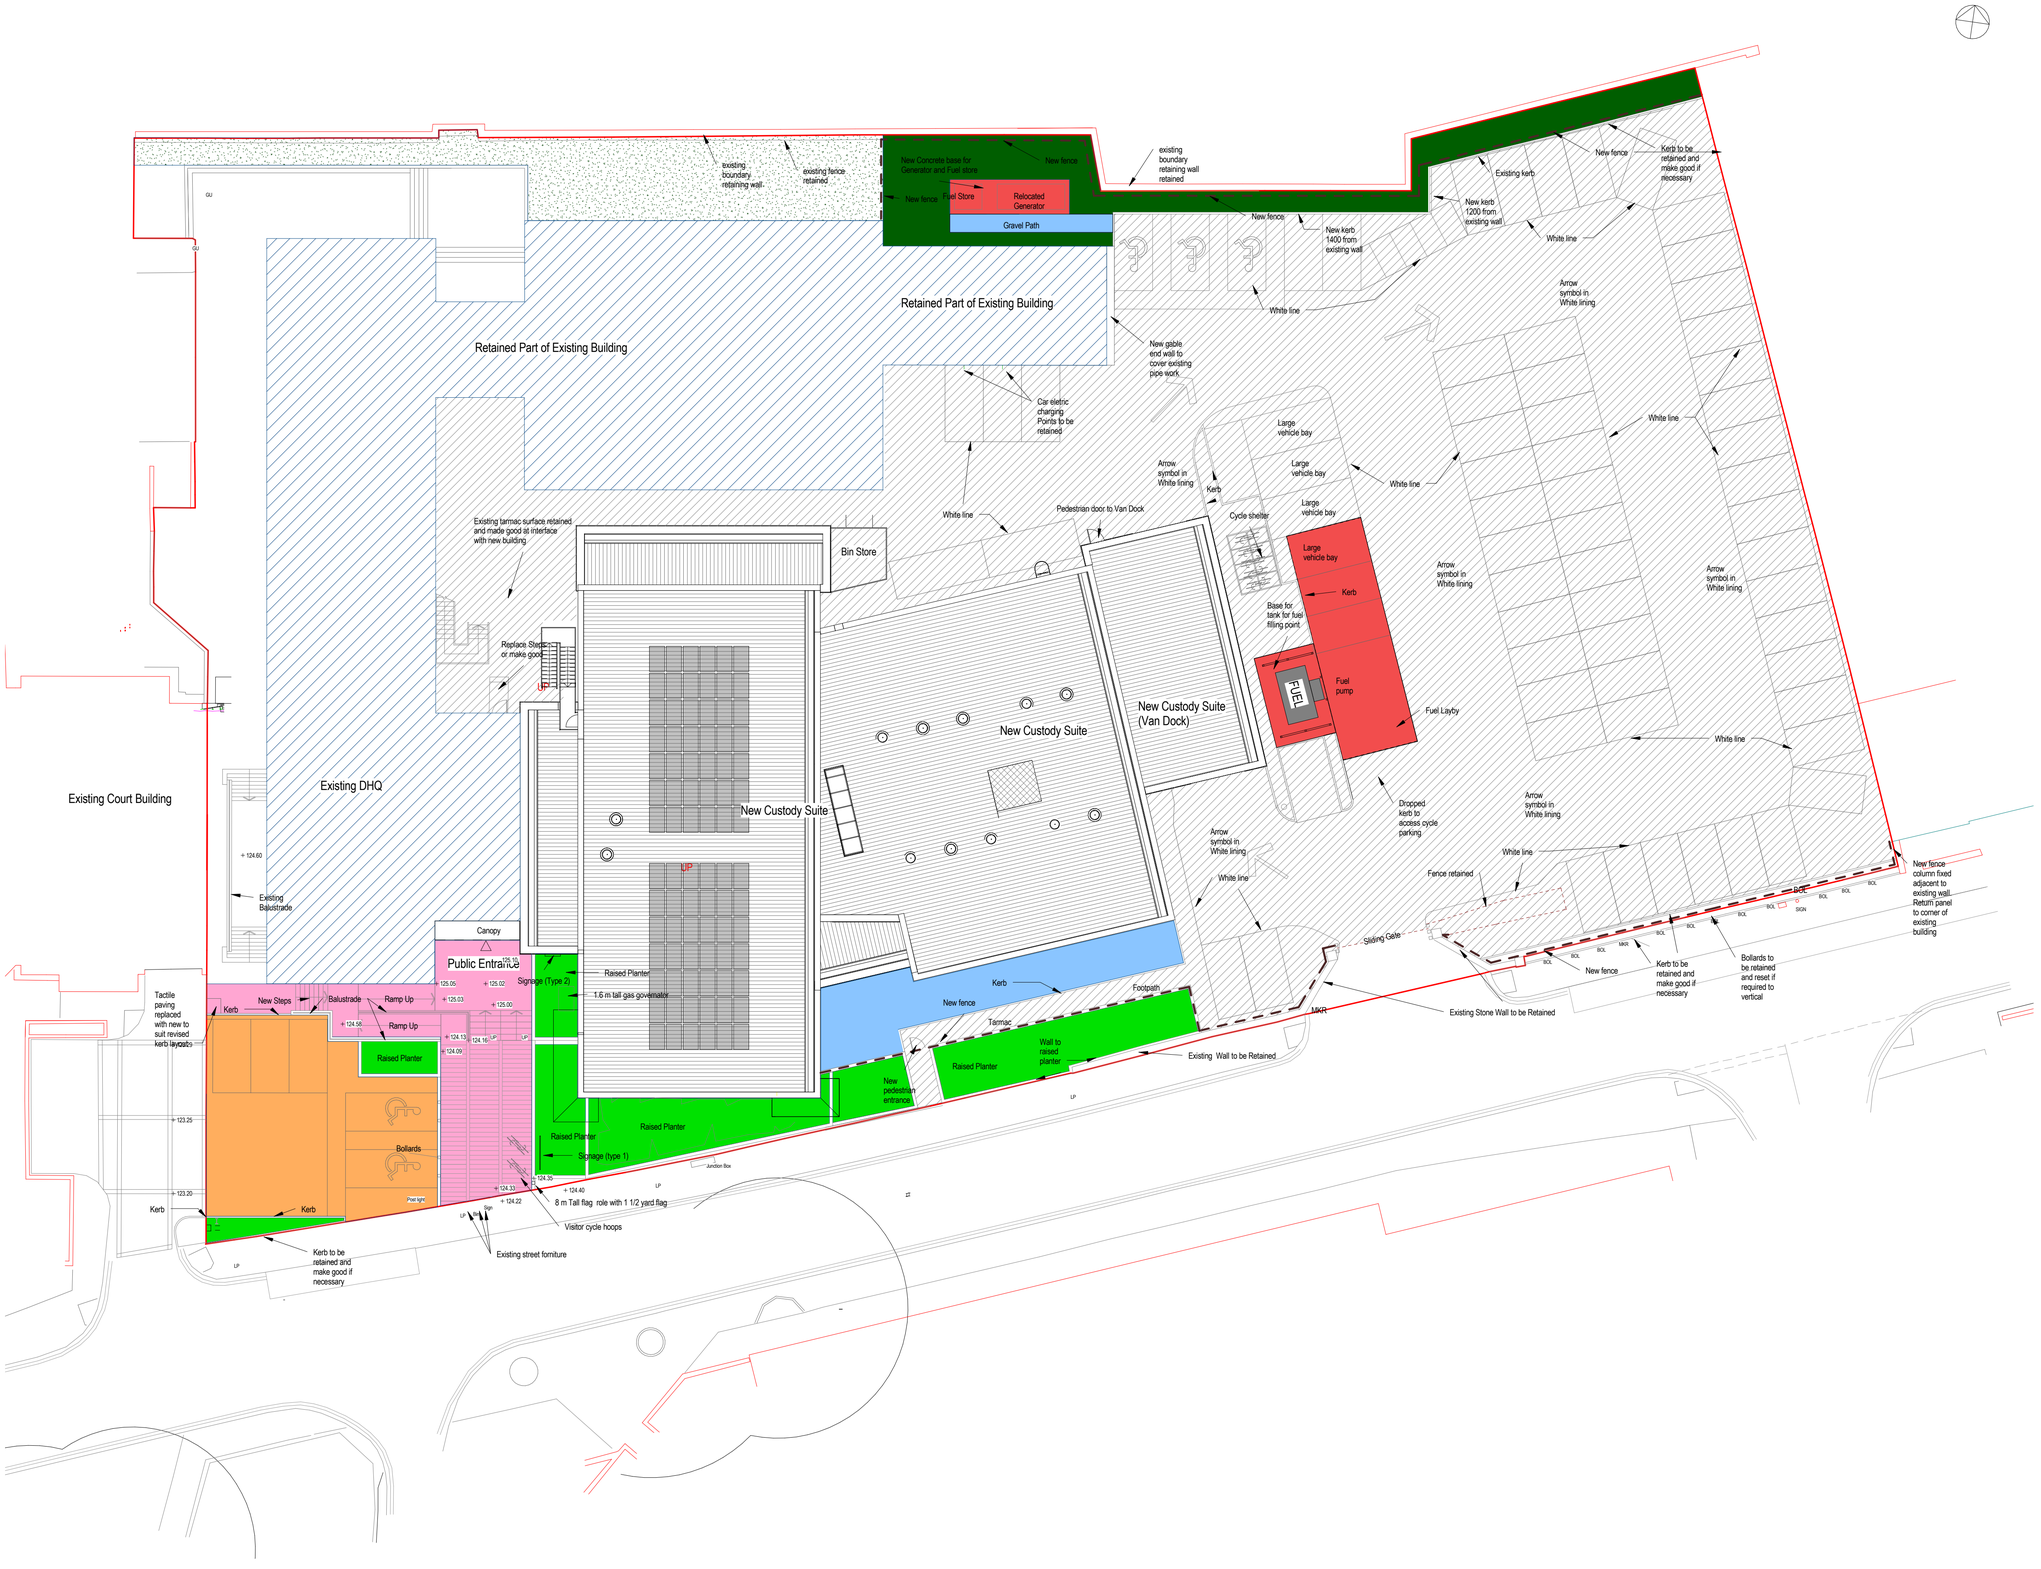


Legend

- Site Boundary
- New Fencing to Secure Yard
- Existing Sliding Gate and Safety Fencing
- Standard Paving
- Enhanced Paving
- Tarmac (existing base to be retained were possible) See structure engineers drawings for details or specifications
- Concrete Surfacing
- Stoned Area
- Proposed Amenity & Structured Planting within Raised Beds. See schedule below
- New grass to match existing
- Existing grass

Proposed Advanced Stock/Feathered Trees. See schedule below

Indicative Plant Schedule
Feathered Tree Planting 2.1m - 2.4m high
Acer campestre
Betula pendula
Crataegus monogyna
Fraxinus excelsior
Quercus robur
Sorbus aucuparia

Structure Planting 600 - 900 mm high (2 no. plants/m2)
Betula pendula
Cornus sanguinea
Corylusavellana
Crataegus monogyna
Fraxinus excelsior
Ilex aquifolium
Ligustrum vulgare
Malus sylvestris
Prunus avium
Prunus spinosa
Quercus robur
Rosa canina agg.
Salix caprea
Salix cinerea
Sorbus aucuparia
Viburnum opulus

Amenity Planting 300 - 600mm high (3no. plants/m2)
Amelanchier x lamarckii
Berberis sp.
Choisya ternata
Cornus alba 'Sibrica'
Elaeagnus x ebbingei
Escallonia 'Apple Blossom'
Olearia haasti
Photinia fraseri 'Red Robin'
Sambucus nigra 'Aurea'
Viburnum tinus
Vinca major

POLICE

Sign Type 1 - 2200 x 1300 double sided free standing sing.

POLICE

Sign Type 2 - 1000 x 500 wall mounted sign.

Rev	Date	Details	Drawn	Checked

Issued for:

PLANNING

Project/Client:
South Yorkshire Police
Barnsley Custody Suite

Project No:
IABR13003900

Dwg No:
Z - 106

Rev:

Drawing:
Landscape Masterplan

Scale:
1 : 200 @A1

Drawn By:
EM

Date:
12.08.15

Checked By:
OP

Date:
12.08.15

ARCHIAL | NORR
Walker Building, 58 Oxford Street, Birmingham B5 5NR
T: +44 (0)121 616 1448 F: +44 (0)121 633 4832
www.archialnorr.com

Contractors must work only to figured dimensions which are to be checked on site.
© INGENIUM ARCHIAL LIMITED. An Ingenium International Company.