
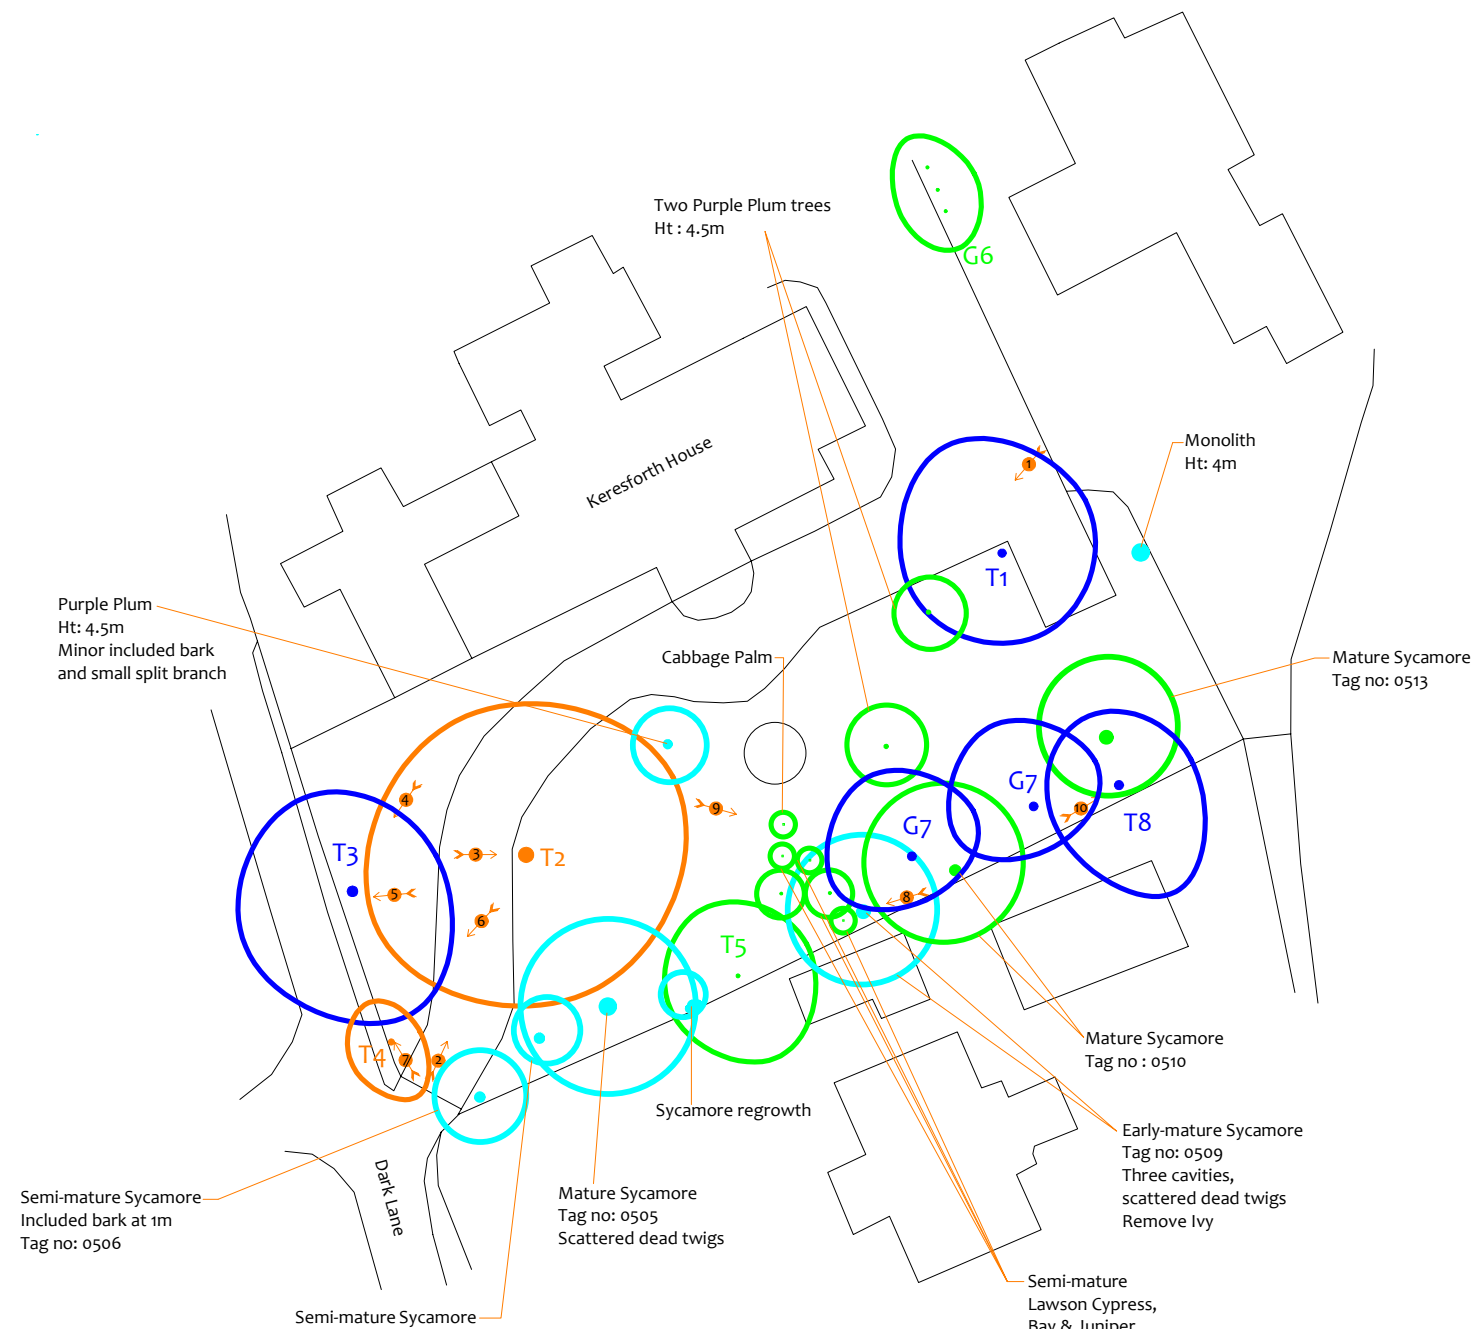


Tree Location Plan

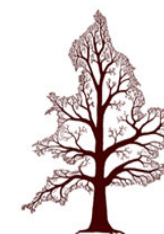

CROWN
Arboricultural Consultants

Site:
Keresforth House
Barnsley, S70 6RZ

Ref No: 10735/TLP

Revision: 1

Scale: 1:500

Paper Size: A3

MN = Measured North:
Canopy spreads are measured to an approximate north which is defined by site features. This is often more accurate, especially where rows of trees are not aligned N-S or E-W.

Location of
Photo 1



	Class 1: Trees in good condition (green) or acceptable condition (blue). No defects apparent or likely to develop in the foreseeable future. No significant works recommended.
	Class 2: Trees with minor defects. Pruning works are usually required to ensure that they are in an acceptable condition (unless they are remotely located).
	Class 3: Trees with significant defects. Works are usually necessary in order to bring them into an acceptable condition (unless they are remotely located).
	Class 4: Trees with major defects. These trees often require removal or significant pruning works (unless they are remotely located).
	Stem & canopy of Class 1 tree
	Stem & canopy of Class 2 tree
	Stem & canopy of Class 3 tree
	Stem & canopy of Class 4 tree